Celtic-1 MW.

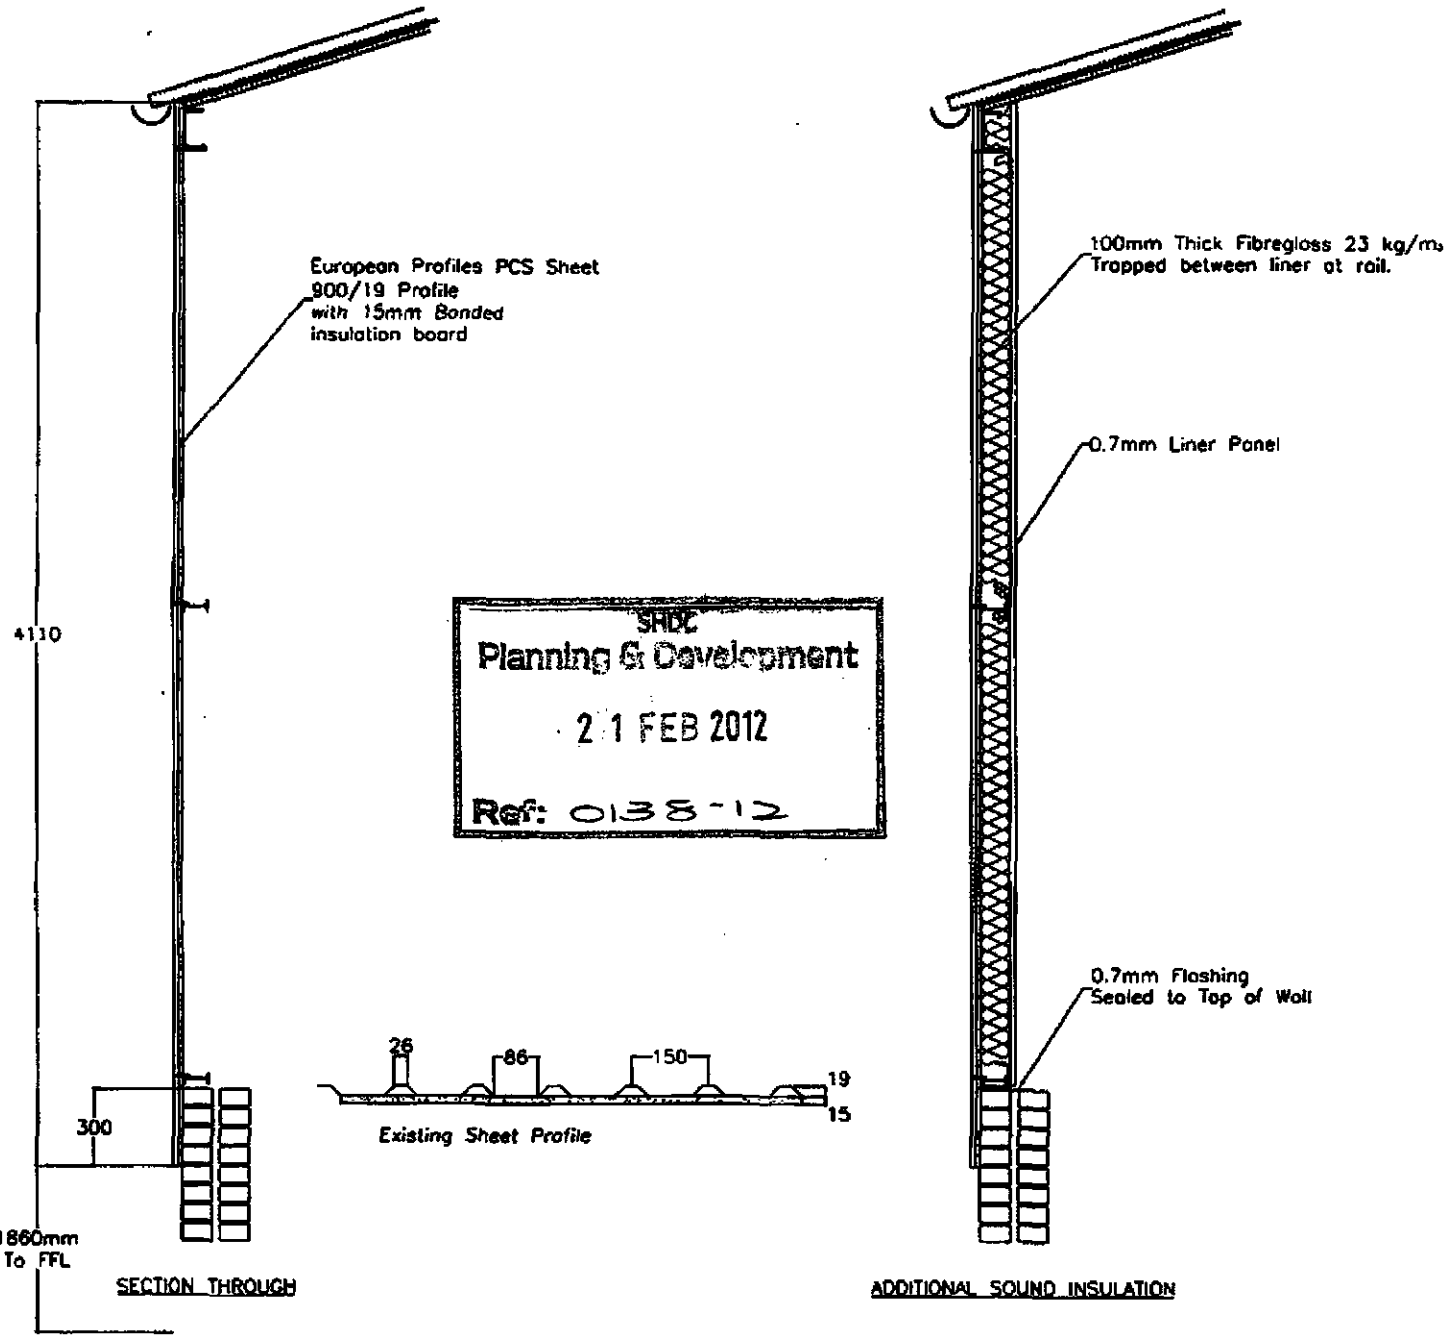

SHDC
Planning & Development
21 FEB 2012
Ref: 0138-12

DRAWING No DAGS CB1

GREEN CLADDING
HIGH ROAD,
WHAPLODE,
SPALDING, LINCS,
PE12 6TL.

Tel. HOLBEACH (01406) 370781
Fax HOLBEACH (01406) 373409

GENERAL NOTES

REVISIONS	BY	DATE

SCALE Do Not Scale
DRAWN BY A.R.L. 09/05/08
CHKD J.A. D.G.
CHKD CLADDING GENERAL MANAGER

ARCHITECT

CONSULTING ENGINEER

MAIN CONTRACTOR

PROJECT
DAGS Cobgate Building
Section Through Side
Adjacent To Abbots Gardens

SITE ADDRESS

DETAILS
Additional Sound Insulation

GREEN CLADDING

DRAWING No
DAGS CB1