COBGATE ENTRANCE SHRUBS

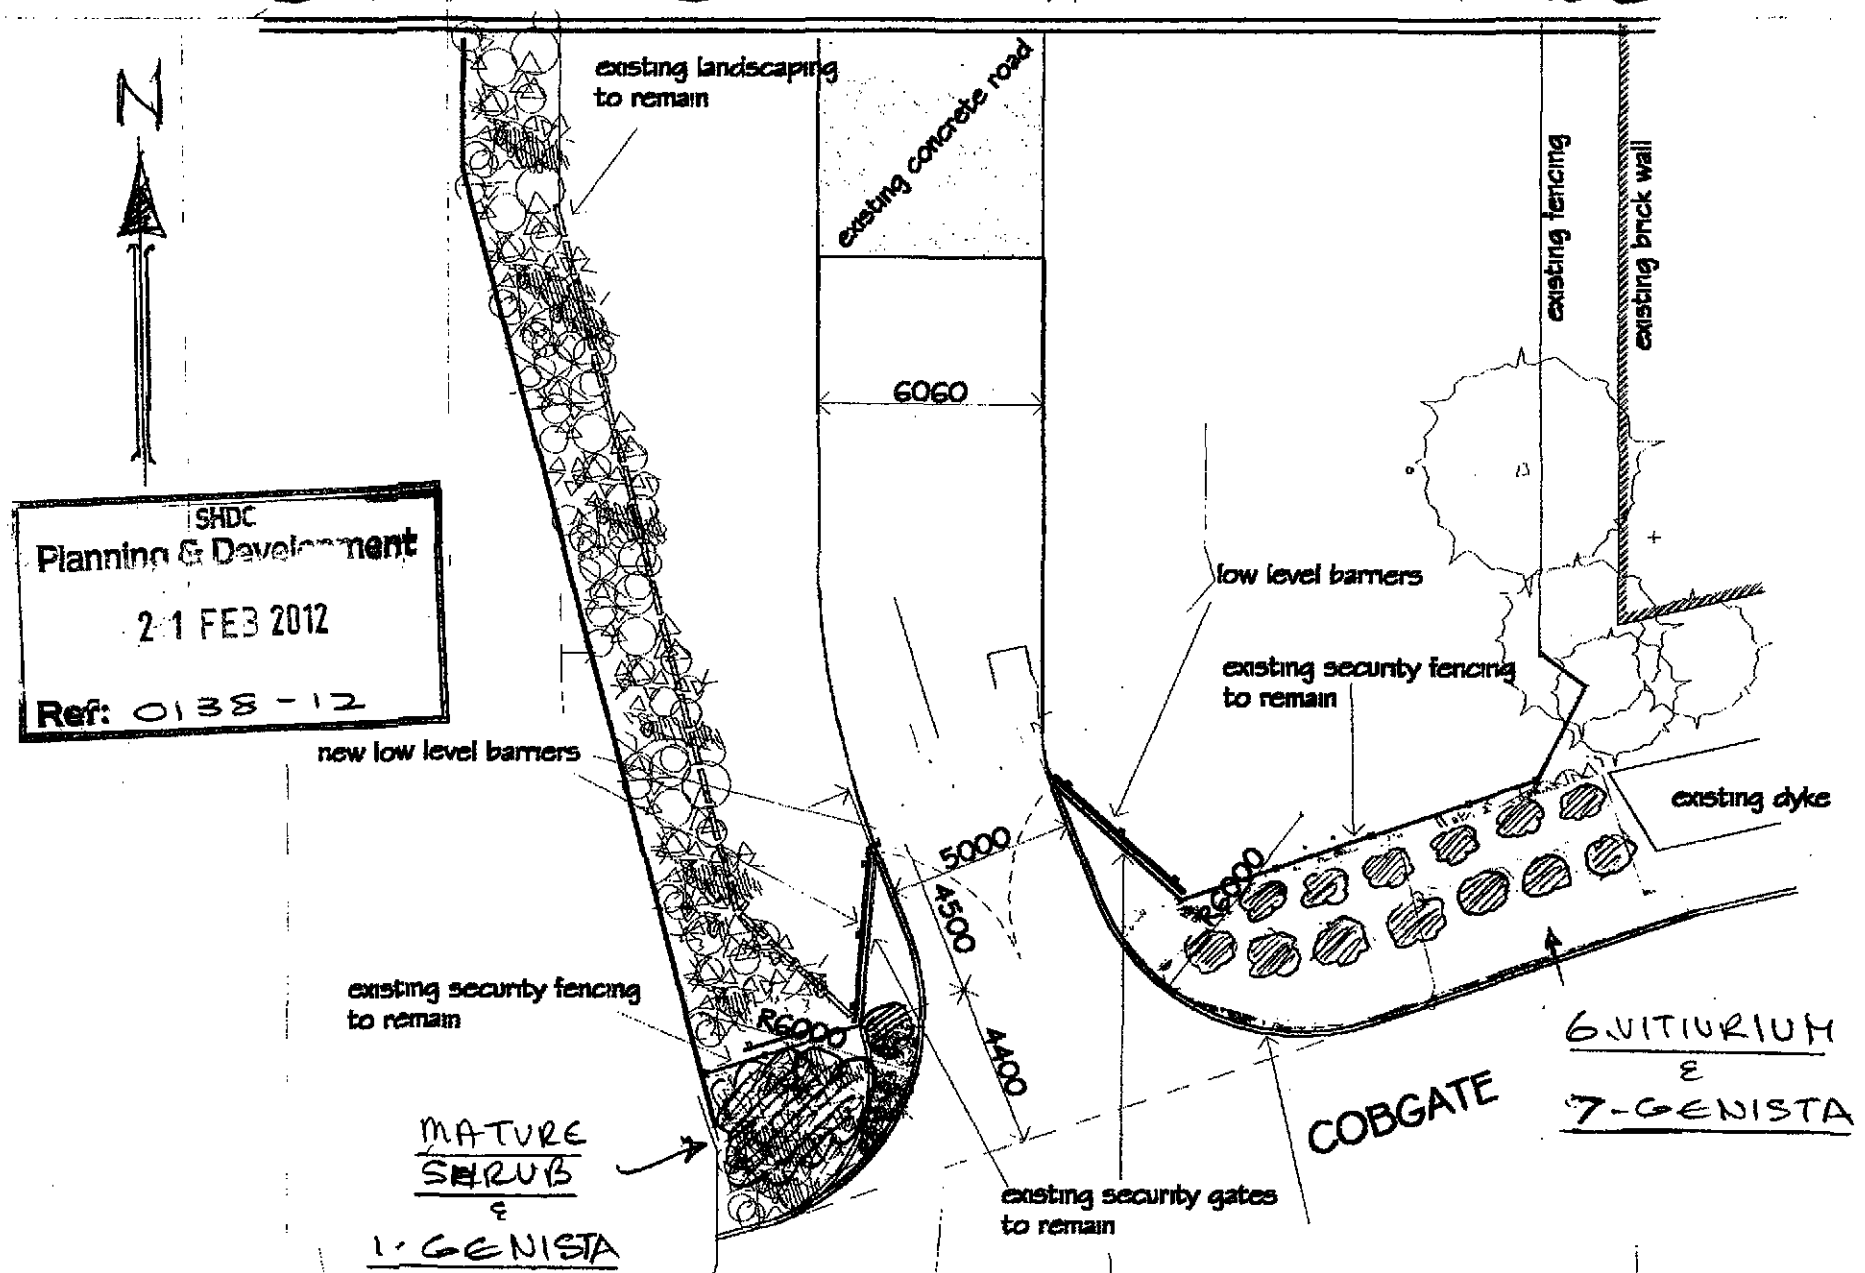

SHDC
Planning & Development
21 FEB 2012
Ref: 0138-12

Scale 1/200