


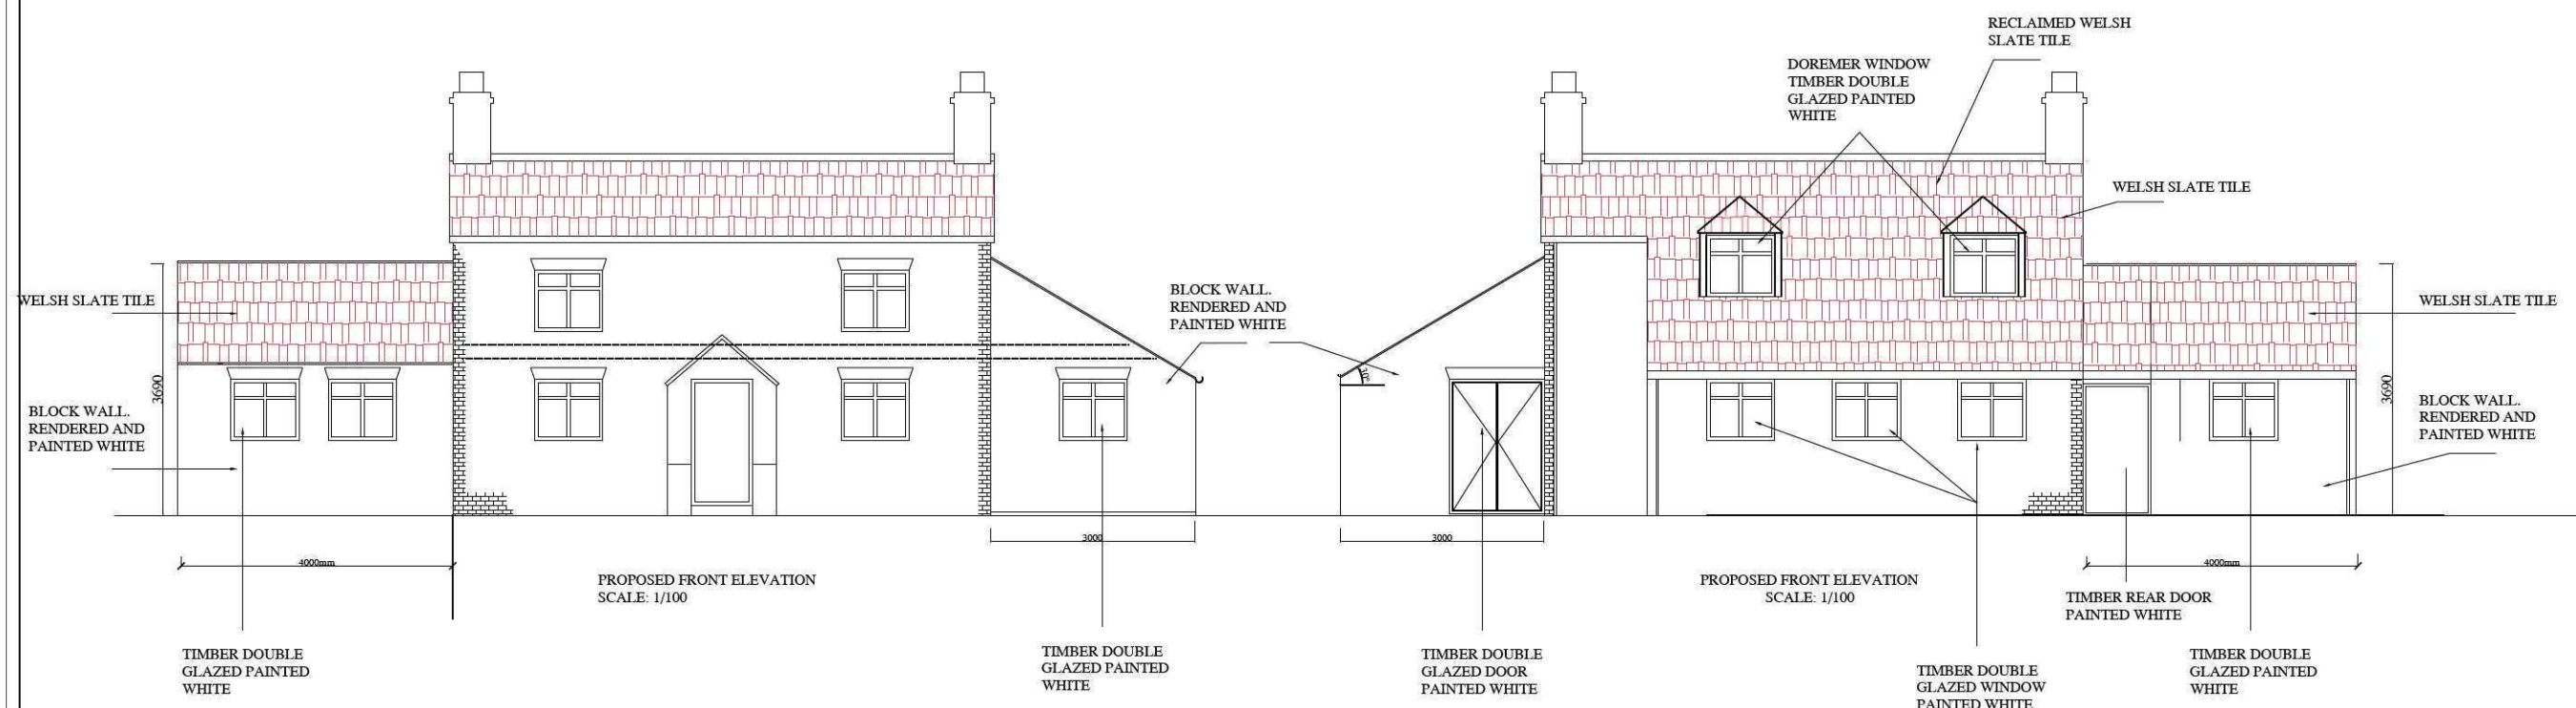

no	revision	date	cont
project	HIGHBURY COTTAGE BACK BANK LINCOLNSHIRE - PE12-0TT		
drawing title	PROPOSED FRONT AND ELEVATIONS		
scale	1/100@A3		
date	FEB 2012		
drw.no	EMI -02-PL03		
ERK Structural & Design Consultants □ □ □ □ □			
Nurhan Erk Bsc.C.Eng	Address: 189 Latimer Road,N9-9FN	Tel: 077919656	