

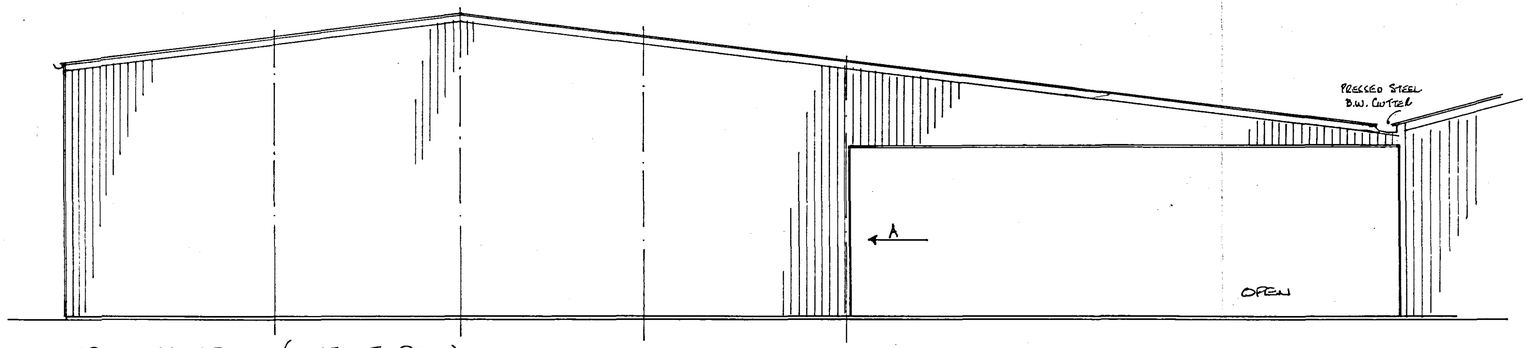


FRONT ELEVATION (WEST - TO ROAD)


EXISTING BUILDINGS

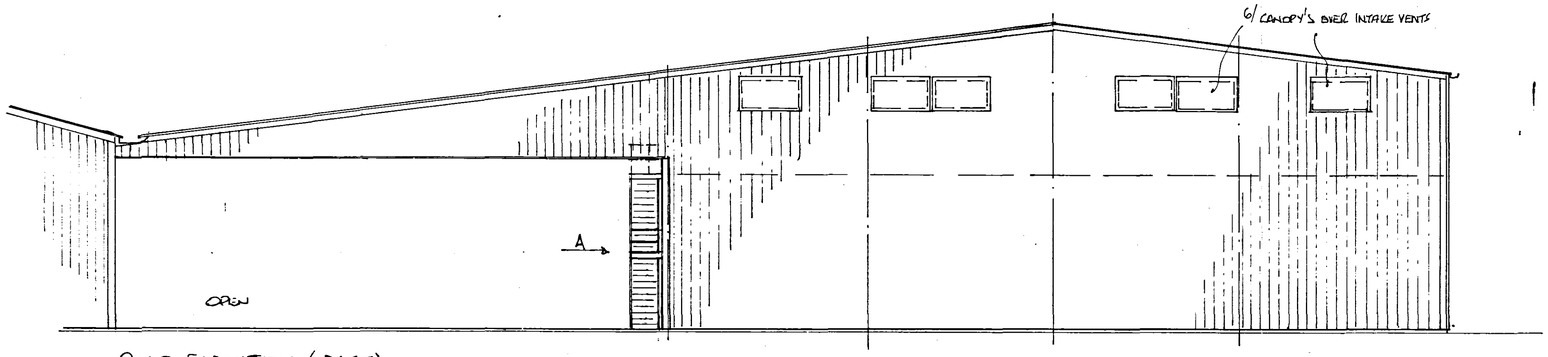


REAR ELEVATION (EAST)

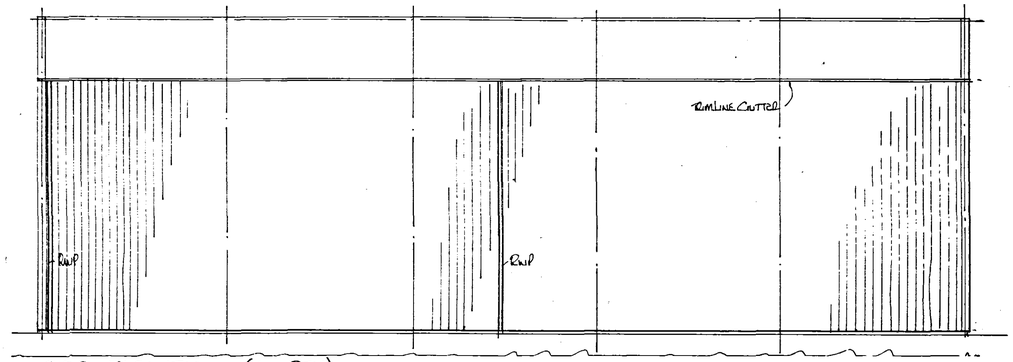

SIDE ELEVATION (NORTH)

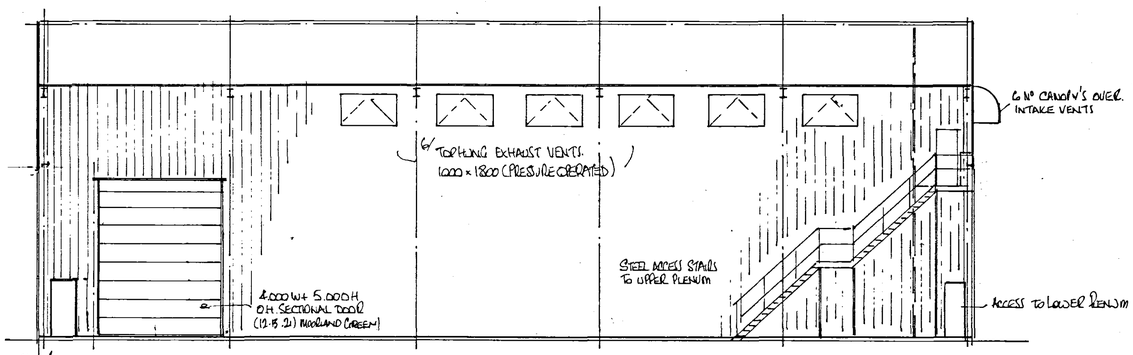

SIDE ELEVATION UNDER COVERED AREA (ARROW A)

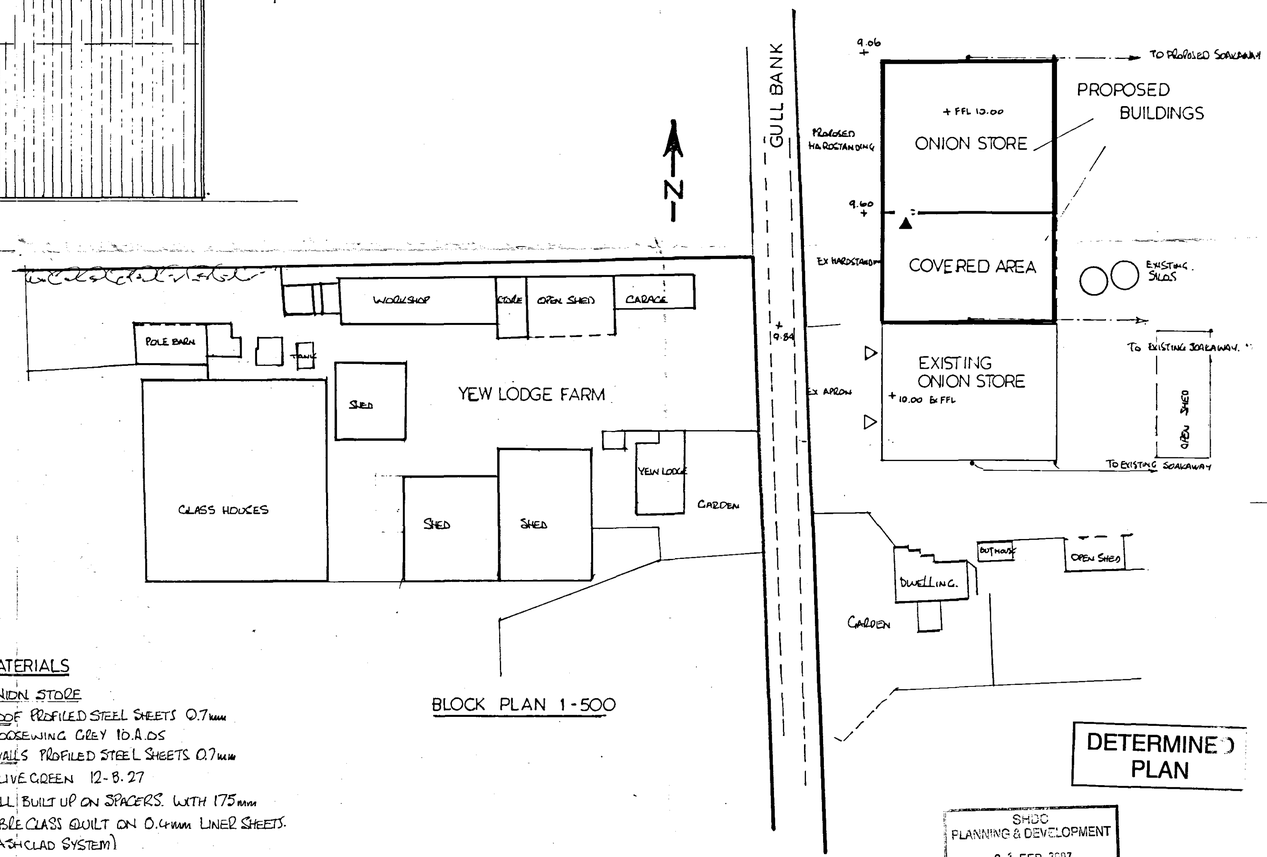

BLOCK PLAN 1-500

MATERIALS

ONION STORE
ROOF PROFILED STEEL SHEETS 0.7mm
GOOSEWING GREY 10.A.05
WALLS PROFILED STEEL SHEETS 0.7mm
OLIVE GREEN 12-B-27
ALL BUILT UP ON SPACERS. WITH 175mm
FIBRE GLASS QUILT ON 0.4mm LINER SHEETS.
(ASHCLAD SYSTEM)
COVERED AREA SINGLE SKIN CLADDING
COLOURS AS ABOVE
(NOTE!) LINER SHEETS TO BACK OF PLENUM TO
BE 0.5 mm & TAPED JOINTS TO CONTAIN
PLENUM AIR PRESSURE

DETERMINE PLAN

SHDC
PLANNING & DEVELOPMENT
01 FEB 2007
Ref. 0151/07

NOTES	PROPOSED BOXED ONION STORE FOR F.F. GOOSE & SON YEW LODGE FARM, GULL BANK, WHAPLODE DROVE, SPALDING, LINCS. PE12 0SS	DAVID O'CONNOR & ASSOCIATES ALLIUM & BRASSICA CENTRE WASH ROAD, KIRTON, BOSTON, LINCS. PE20 1QQ 01205 722414
		1:100 J.A.C. 23 JAN 07 317/2