'ASHCLAD' BUILT UP INSULATED CLADDING TO ONION STORE ROOF & WALLS (SEE 317/2 FOR COLOURS & SPEC)

SINGLE SKIN PROFILED STEEL CLADDING TO COVERED AREA ROOF & GABLES

PRESSED STEEL B.W. GUTTER

6 NO. TOP HUNG EXHAUST VENTS PRESSURE OPERATED.

+8046

+9550

7°

8046

840 | 300

270

6000

NGL

SECTION C-C


487 COL

24500 (BETWEEN COLS) (25414 O/ALS)


457

18200


EXISTING BUILDING

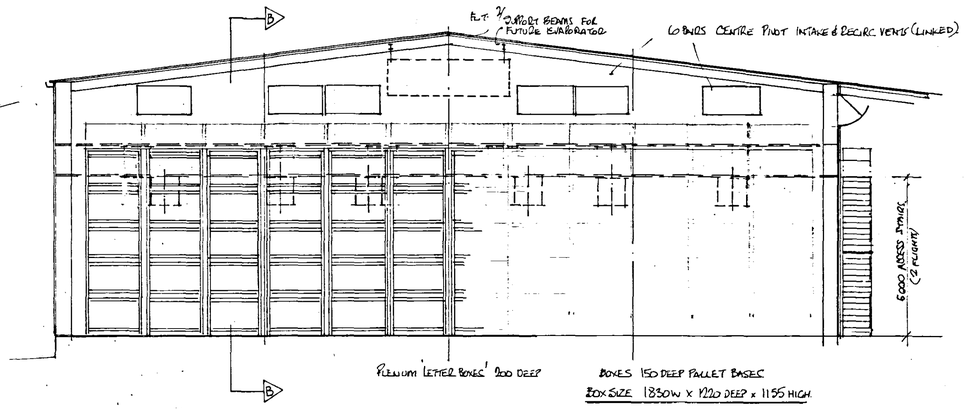

SECTION A-A

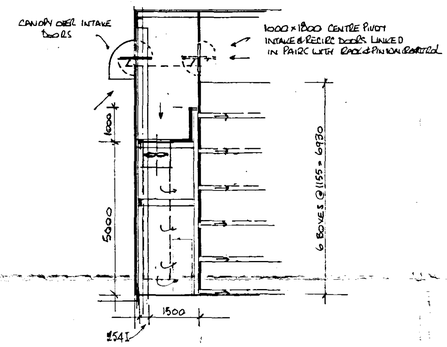

SECTION B-B

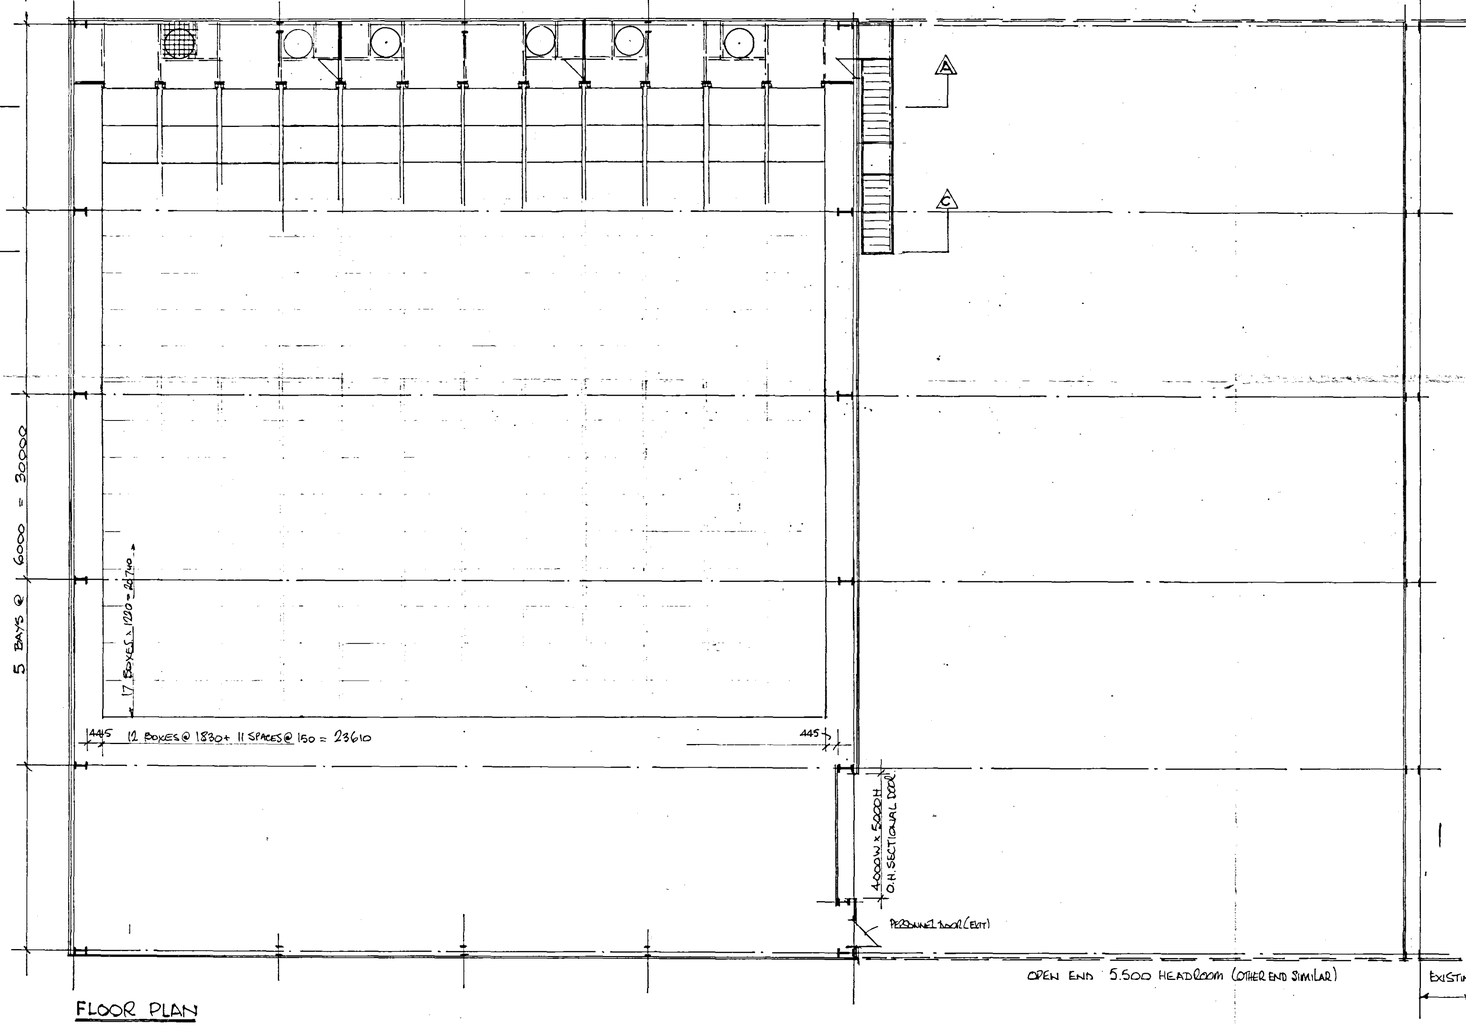

FLOOR PLAN

DETERMINED PLAN

SHDC PLANNING & DEVELOPMENT 01 FEB 2007 Ref. 0151/07

NOTES.	PROPOSED BOXED ONION STORE FOR F.F. GOOSE & SON. YEW LODGE FARM, GULL BANK, WHAPLODE DROVE, SPALDING, LINCS. PE12 0SS.	DAVID O'CONNOR & ASSOCIATES ALLIUM & BRASSICA CENTRE WASH ROAD, KIRTON, BOSTON, LINCS. PE20 1QD 01205 723414
		1:100 JAC 23JAN07 317/1