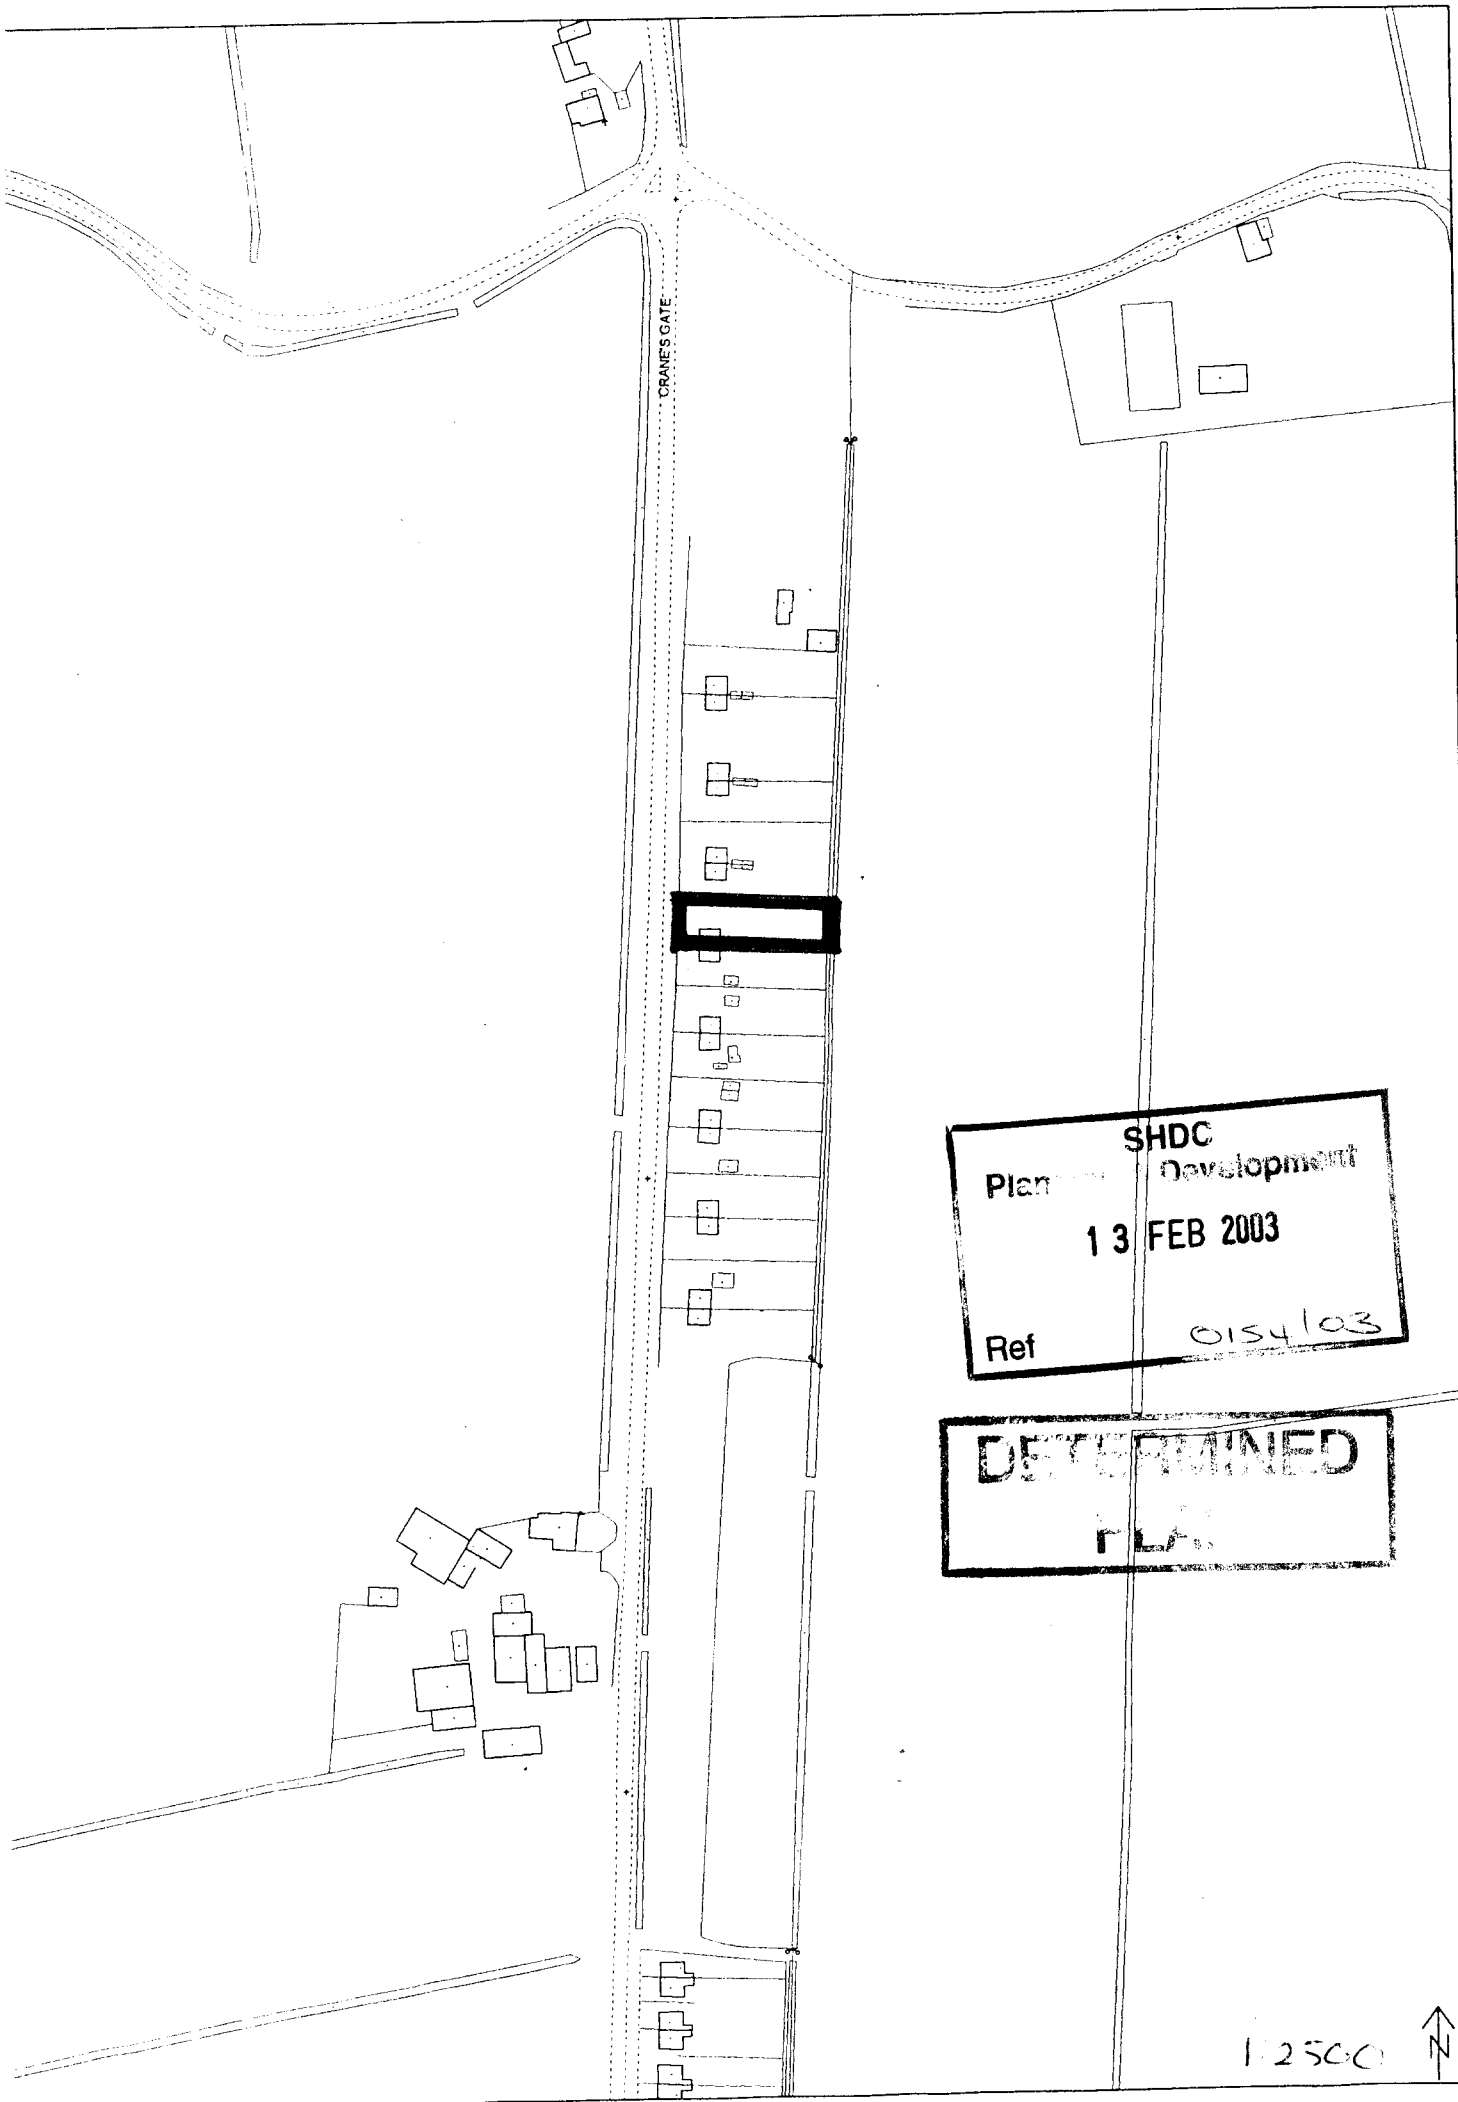

CRANE'S GATE
SHDC
Plan
Development
13 FEB 2003
Ref
0154/03
DETERMINED
1:2500
N

1:500 N

Drain

CD


11

3.4m

Plan[illegible]opmen[illegible]


13 FEB 2003

0154/03

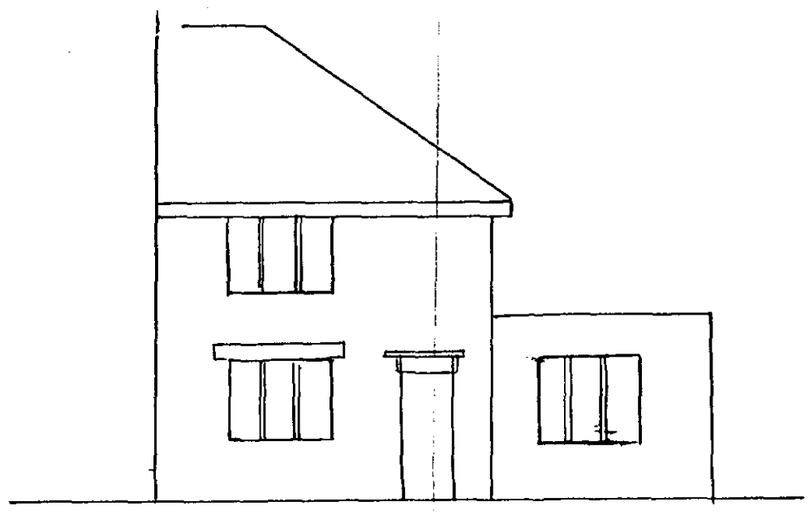


PROPOSED FRONT

1:100

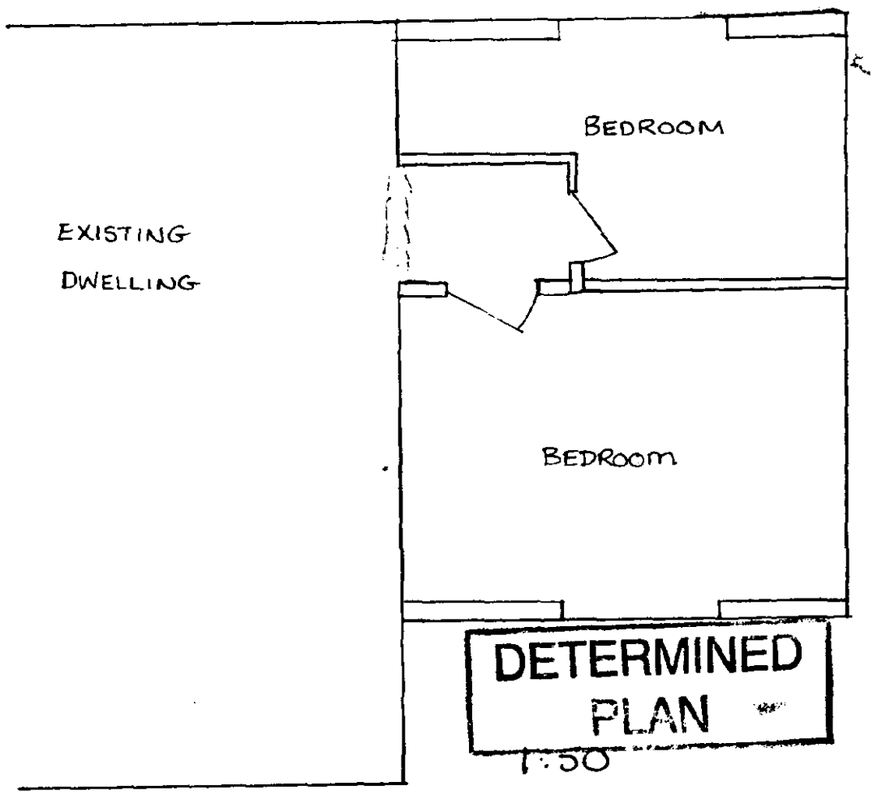


DETERMINED
PLAN
1:50

SDC
Development
13 FEB 2003
Ref 0154/03

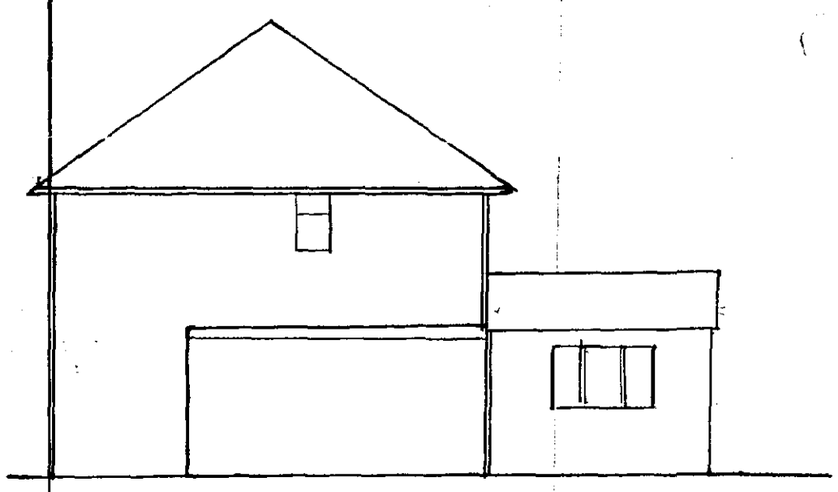

PROPOSED SIDE

1:100

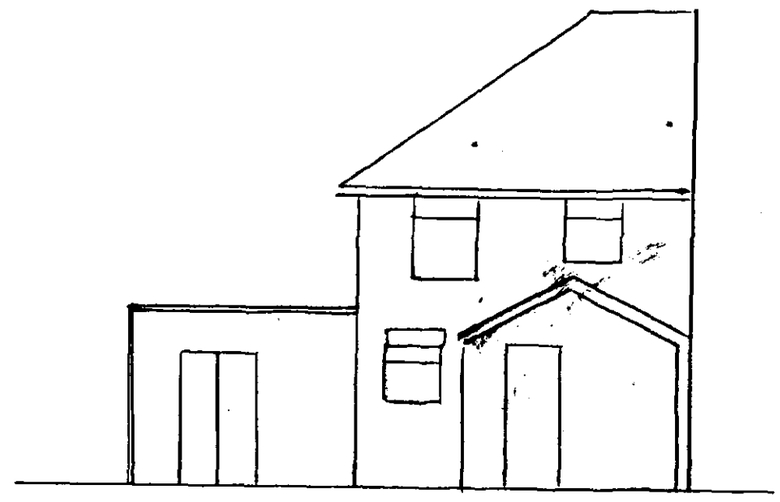

PROPOSED BACK

1:100