
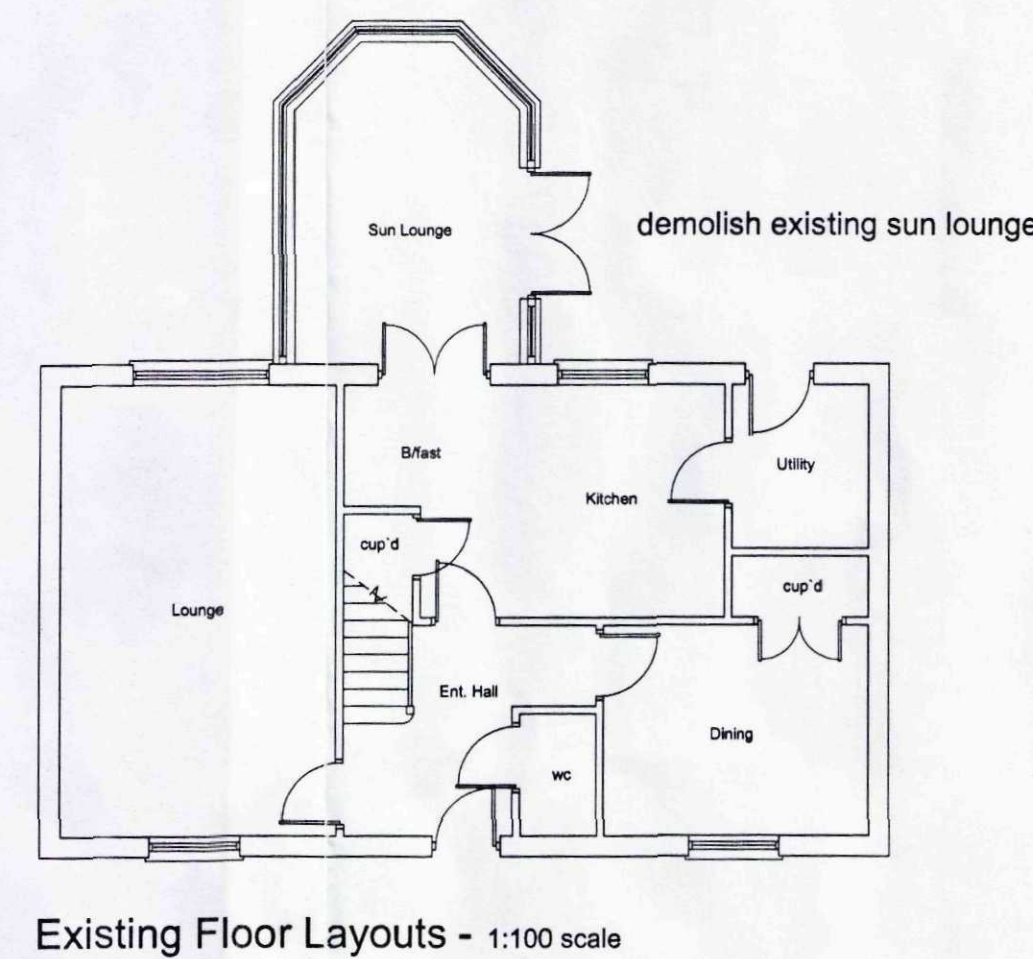
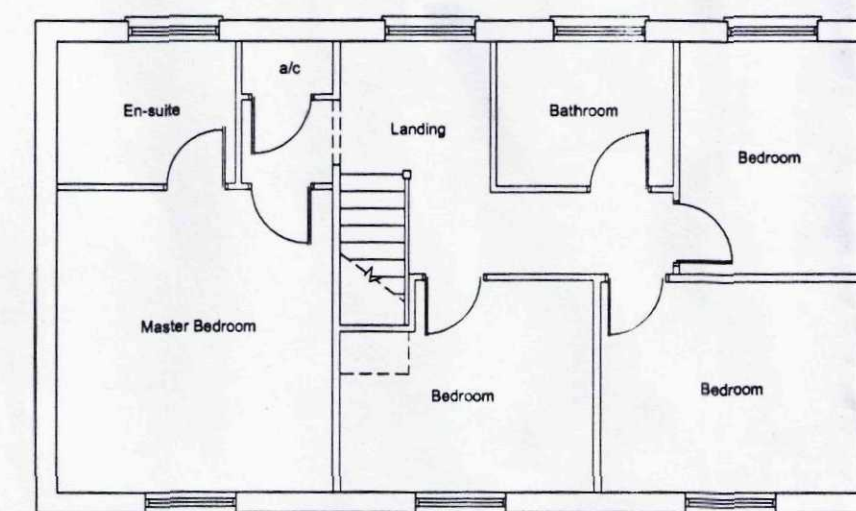
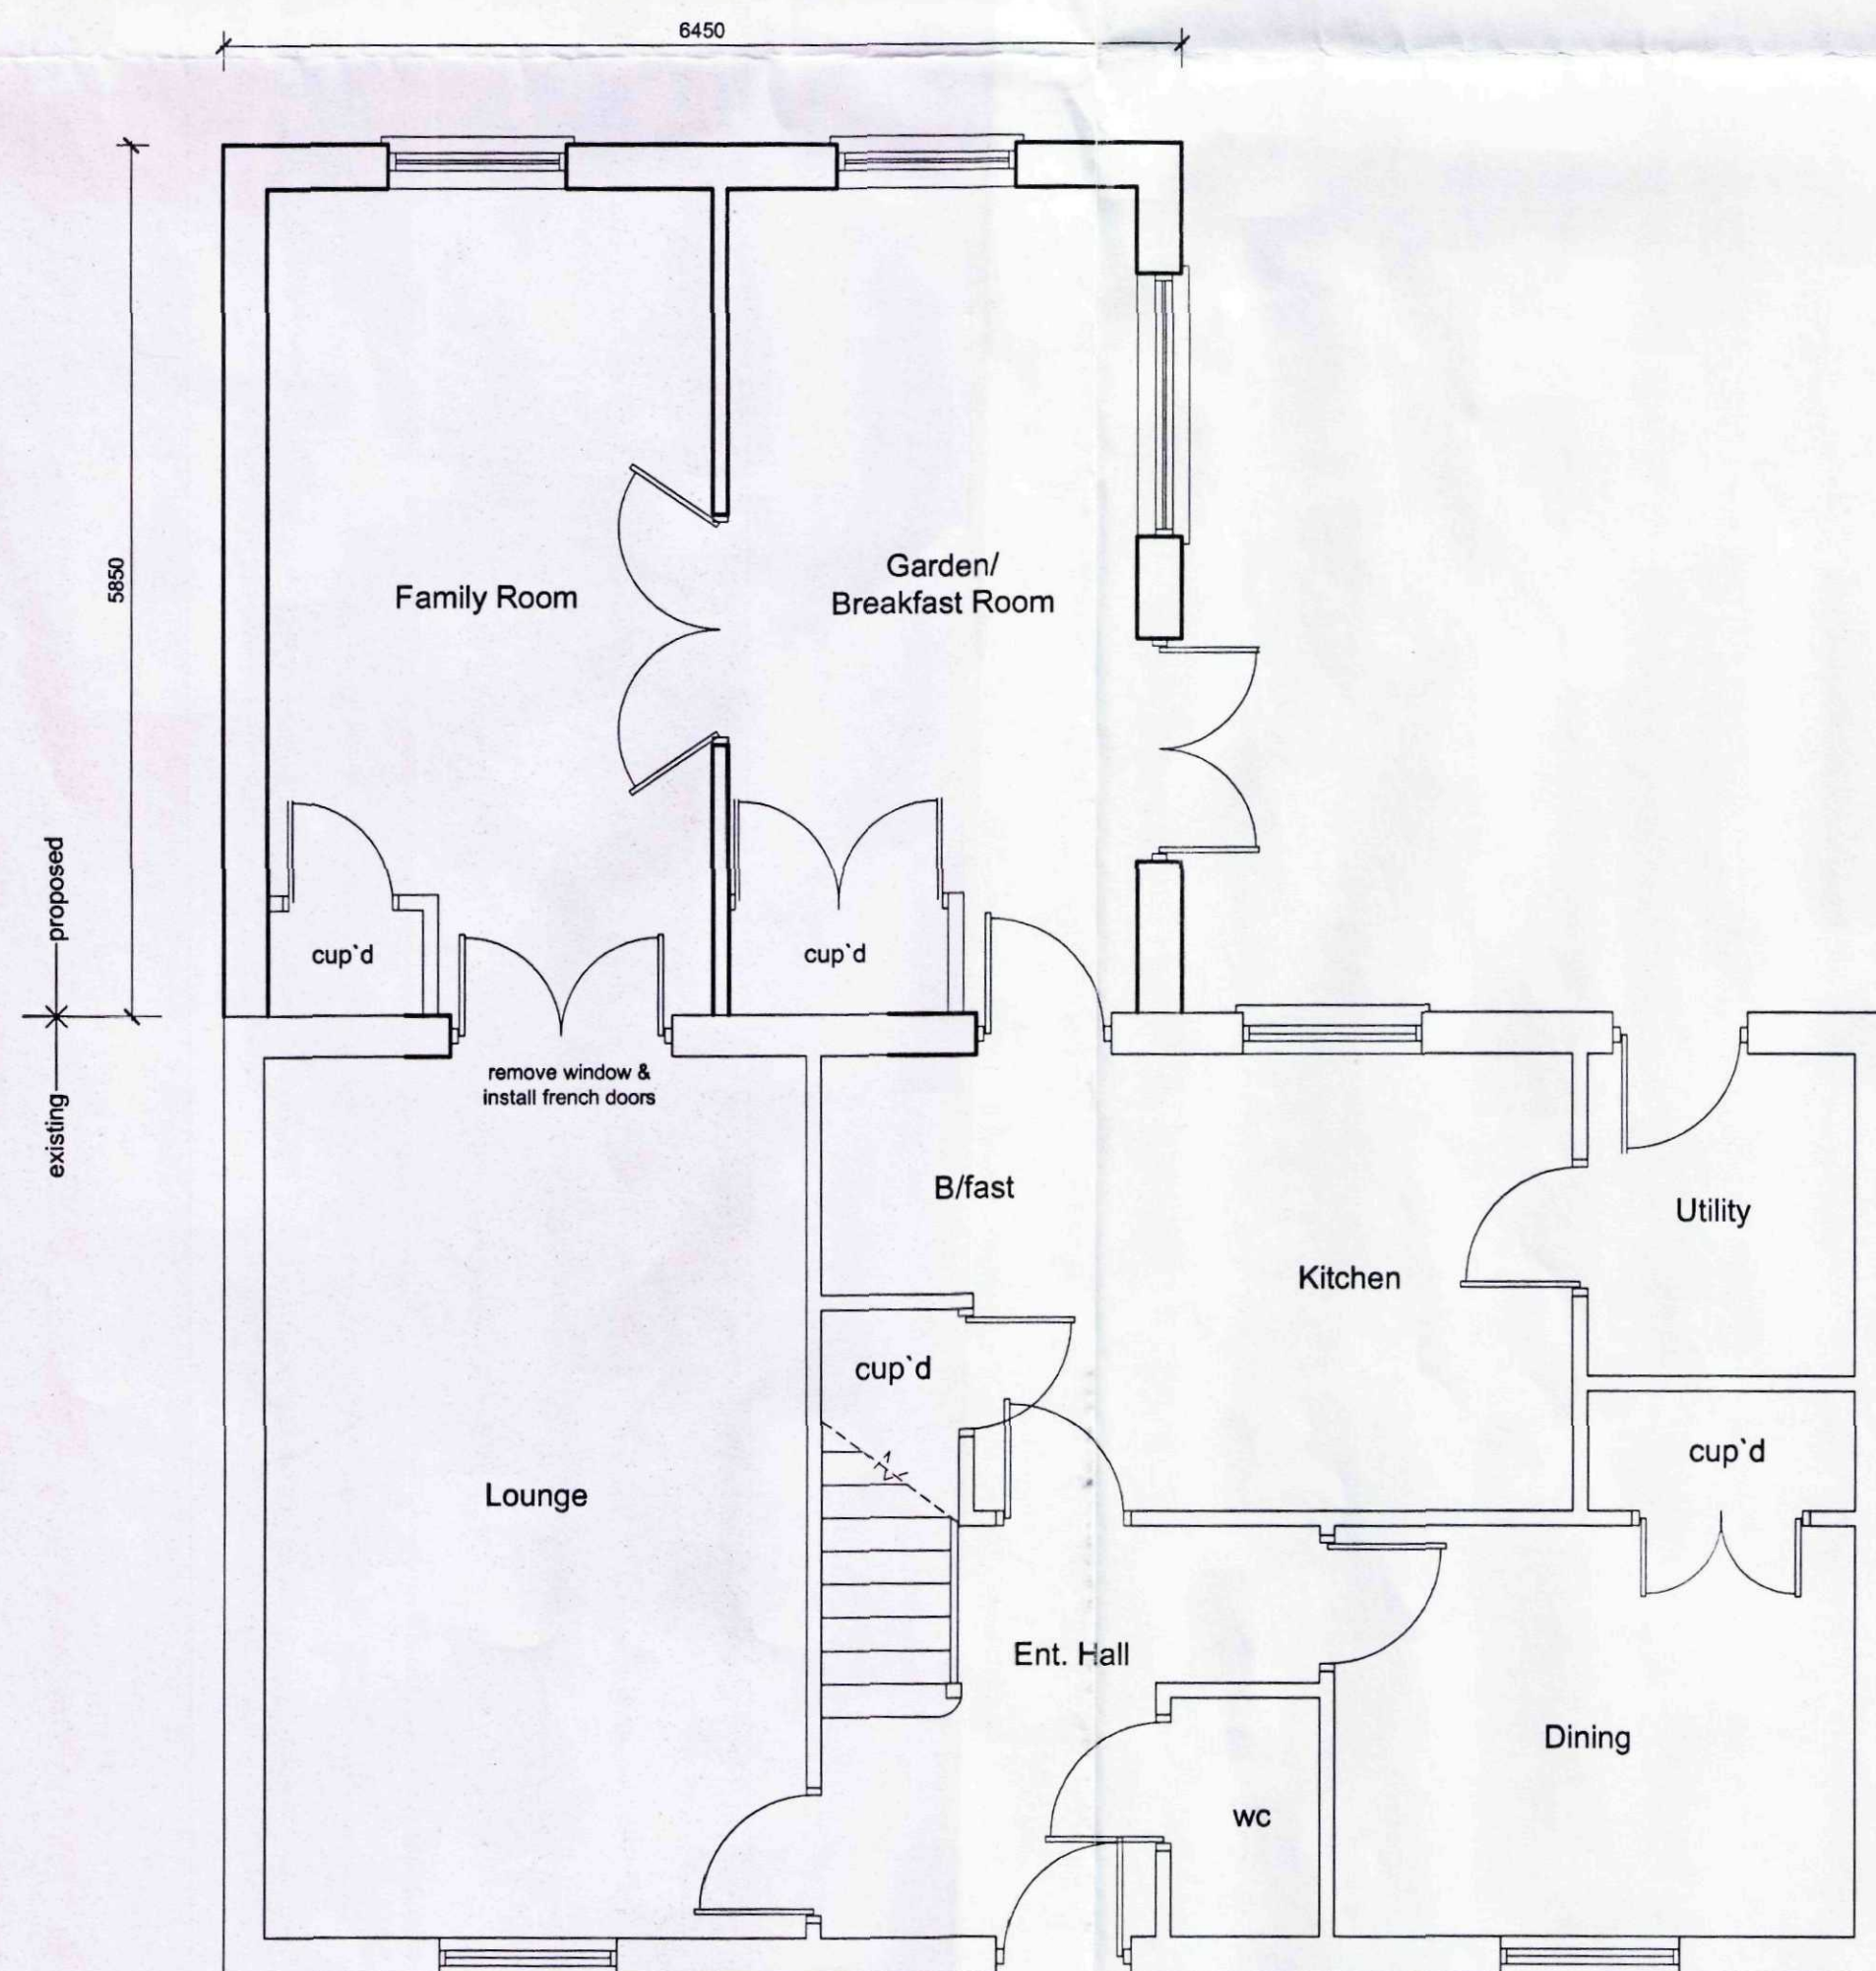


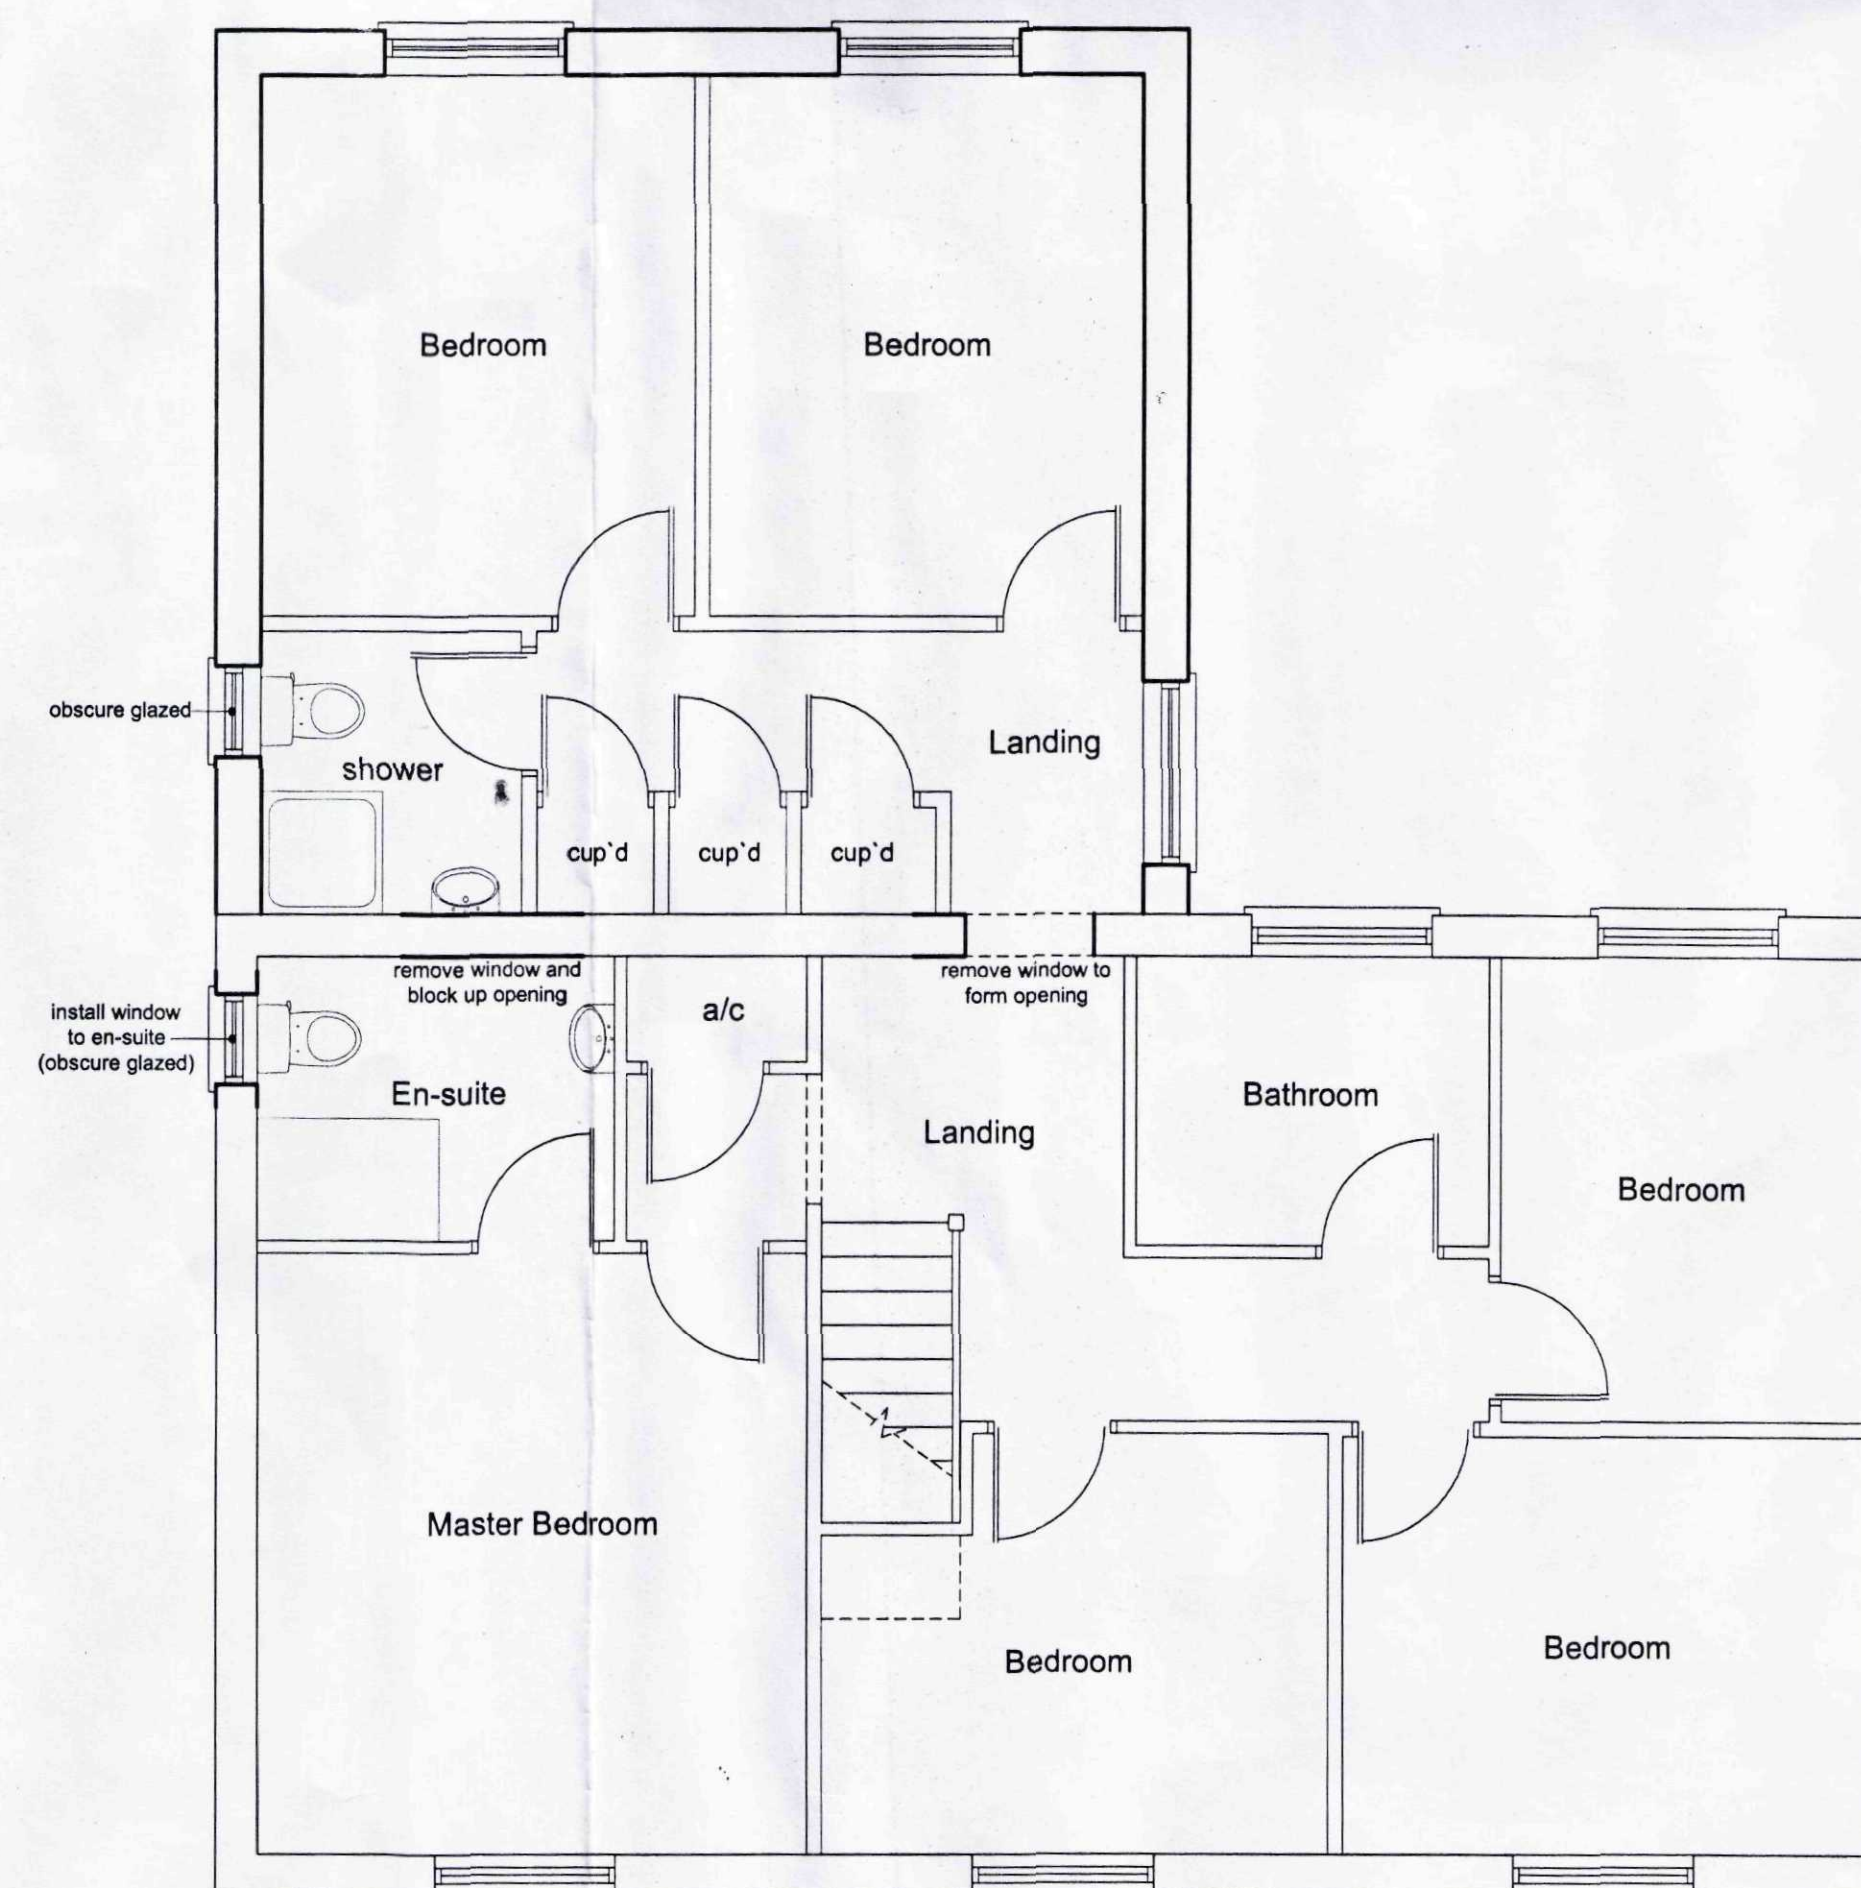

DETERMINED PLAN

SHDC
Planning & Development
- 5 MAR 2009
Ref: 0160/09

Rev	Description	Date
-----	-------------	------

Tulip Design
Architectural & Building Design Services

6 Tulip Fields, Whaplode, Spalding, Lincs. PE12 6US
Tel: 07500 966039
Email: tulip.design@btinternet.com

Client:	Mr A Wright & Miss T Forth	Scale:	1:100, 1:50, 1:500, 1:1250
Project:	Proposed Rear Extension at: 12 Tulip Fields, Whaplode, Spalding, Lincolnshire. PE12 6US	Date:	March 2009
Title:	Planning Drawing	Drawing No.:	09/005/001
		Revision:	