
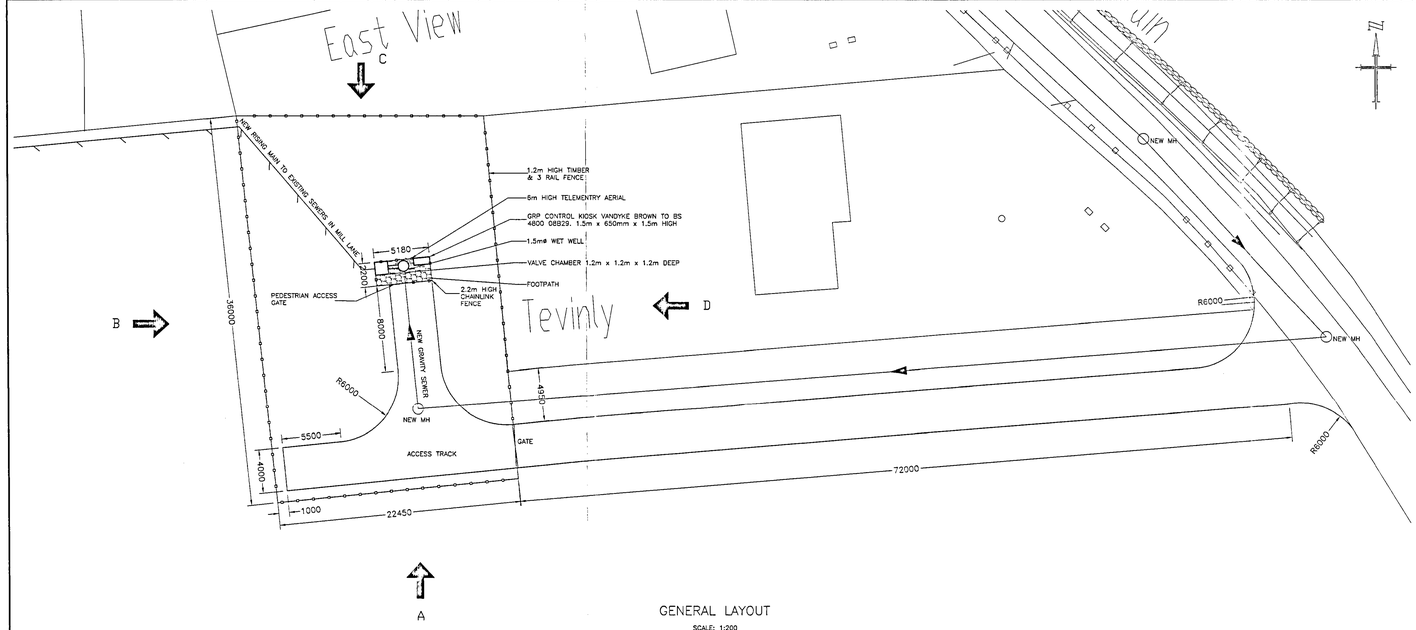



GENERAL LAYOUT

SCALE: 1:200

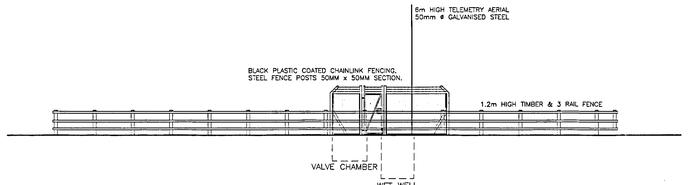


ELEVATION A

SCALE 1:100

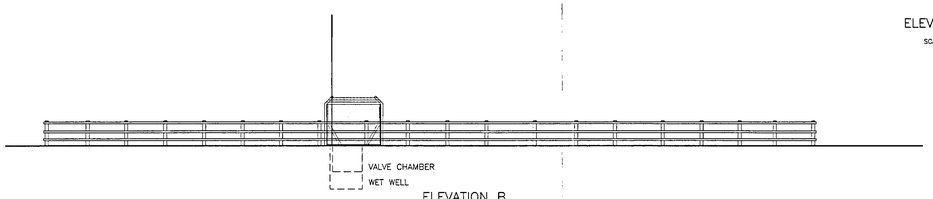


ELEVATION B

SCALE 1:100

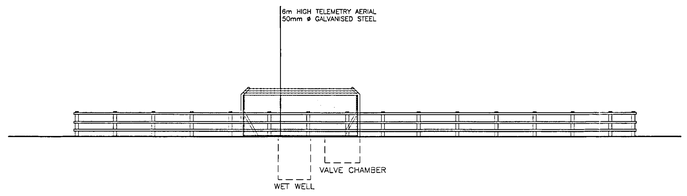

ELEVATION C


SCALE 1:100

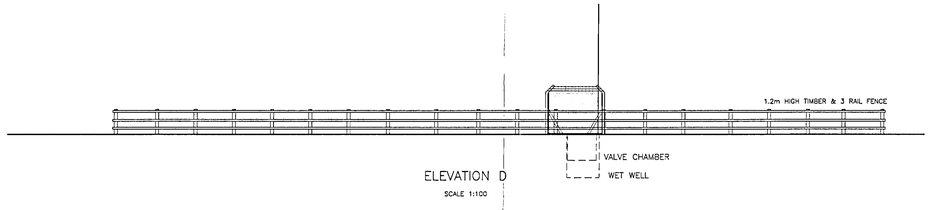

ELEVATION D


SCALE 1:100

DO NOT SCALE

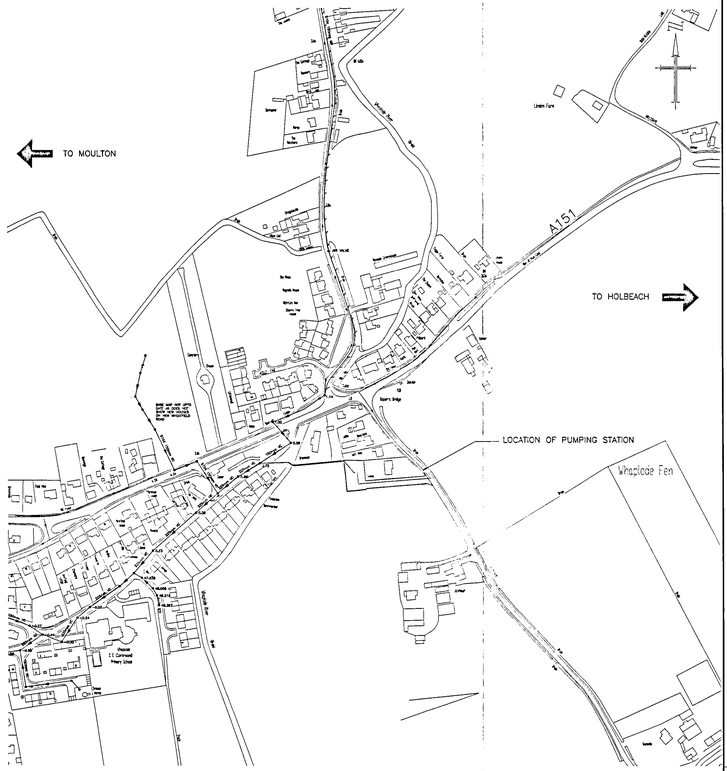

LOCATION PLAN

SCALE: 1:2500

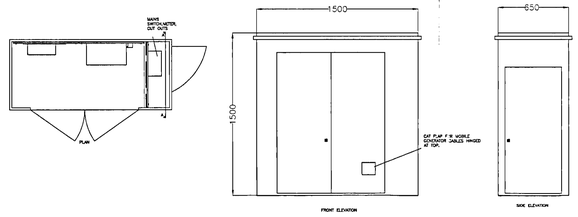

KIOSK DETAILS

SCALE: 1:20

DETERMINED PLAN

SHDC Planning & Development 09 FEB 2005 Ref: 0162/05

The material contained in this document has been reproduced from an Ordnance Survey map with permission of the Controller of Her Majesty's Stationary Office. Crown Copyright reserved. Licence No. A.L. 100018595.

AO

0 10 Millimetres 150

ATKINS

KEY
- EXISTING RISING MAIN
- EXISTING GRAVITY SEWER
- EXISTING PUMPING STATION
- PROPOSED RISING MAIN
- PROPOSED GRAVITY SEWER
- PROPOSED PUMPING STATION

NOTES:
1. ALL DIMENSIONS IN MILLIMETRES UNLESS STATED OTHERWISE.
2. ALL LEVELS IN METRES ABOVE ORDNANCE DATUM (m AOD) UNLESS STATED OTHERWISE.
3. SITE LEVELS AND DIMENSIONS TO BE CONFIRMED.

Rev.	Description	By	Date	Chk'd	Auth
A	ELEVATIONS AND KIOSK DETAILS ADDED. SEWER LAYOUT AMENDED.	GPB	JAN'05	SC	RE

PLANNING APPLICATION	A	JAN'05	RE
FOR INFORMATION	–	DEC'04	RE
Purpose of Issue	Rev	Date	Authorised

WS Atkins Consultants Limited ©
Consulting Engineers,
Woodcote Grove,
Ashley Road,
Epsom, Surrey, England, Fax (01372) 740055
KT18 5BW Tel. (01372) 726140

Client: anglianwater
ANGLIAN WATER – TECHNOLOGY GROUP
Thorpe Wood House, Thorpe Wood, Peterborough Cambridgeshire, PE3 6WT
Tel: 01733 414100 Fax: 01733 414111

Project title: WHAPLODE S101A

Drawing title: LAND INTEREST PLAN ROPERS BRIDGE PUMPING STATION OPTION 2

Original Scale	Drawn	Checked	Authorised
AS SHOWN	DPC	SC	RE
	Date 02.12.04	Date 06.12.04	Date 06.12.04

Drawing Number: 5026553/ WA /014 Rev A
Job Dept. Sub Unique No.

Drawing Number 5026553/WA/014 Rev. A

P:\WXX\PROJECT\WXXXX\DRAWINGS\CAD\014

R.H.Box for client signatures when required

Complete to show purpose of each issue

Main section
Sub section
Detail

Initial issue signatures

Drg. No. & Latest Revision