


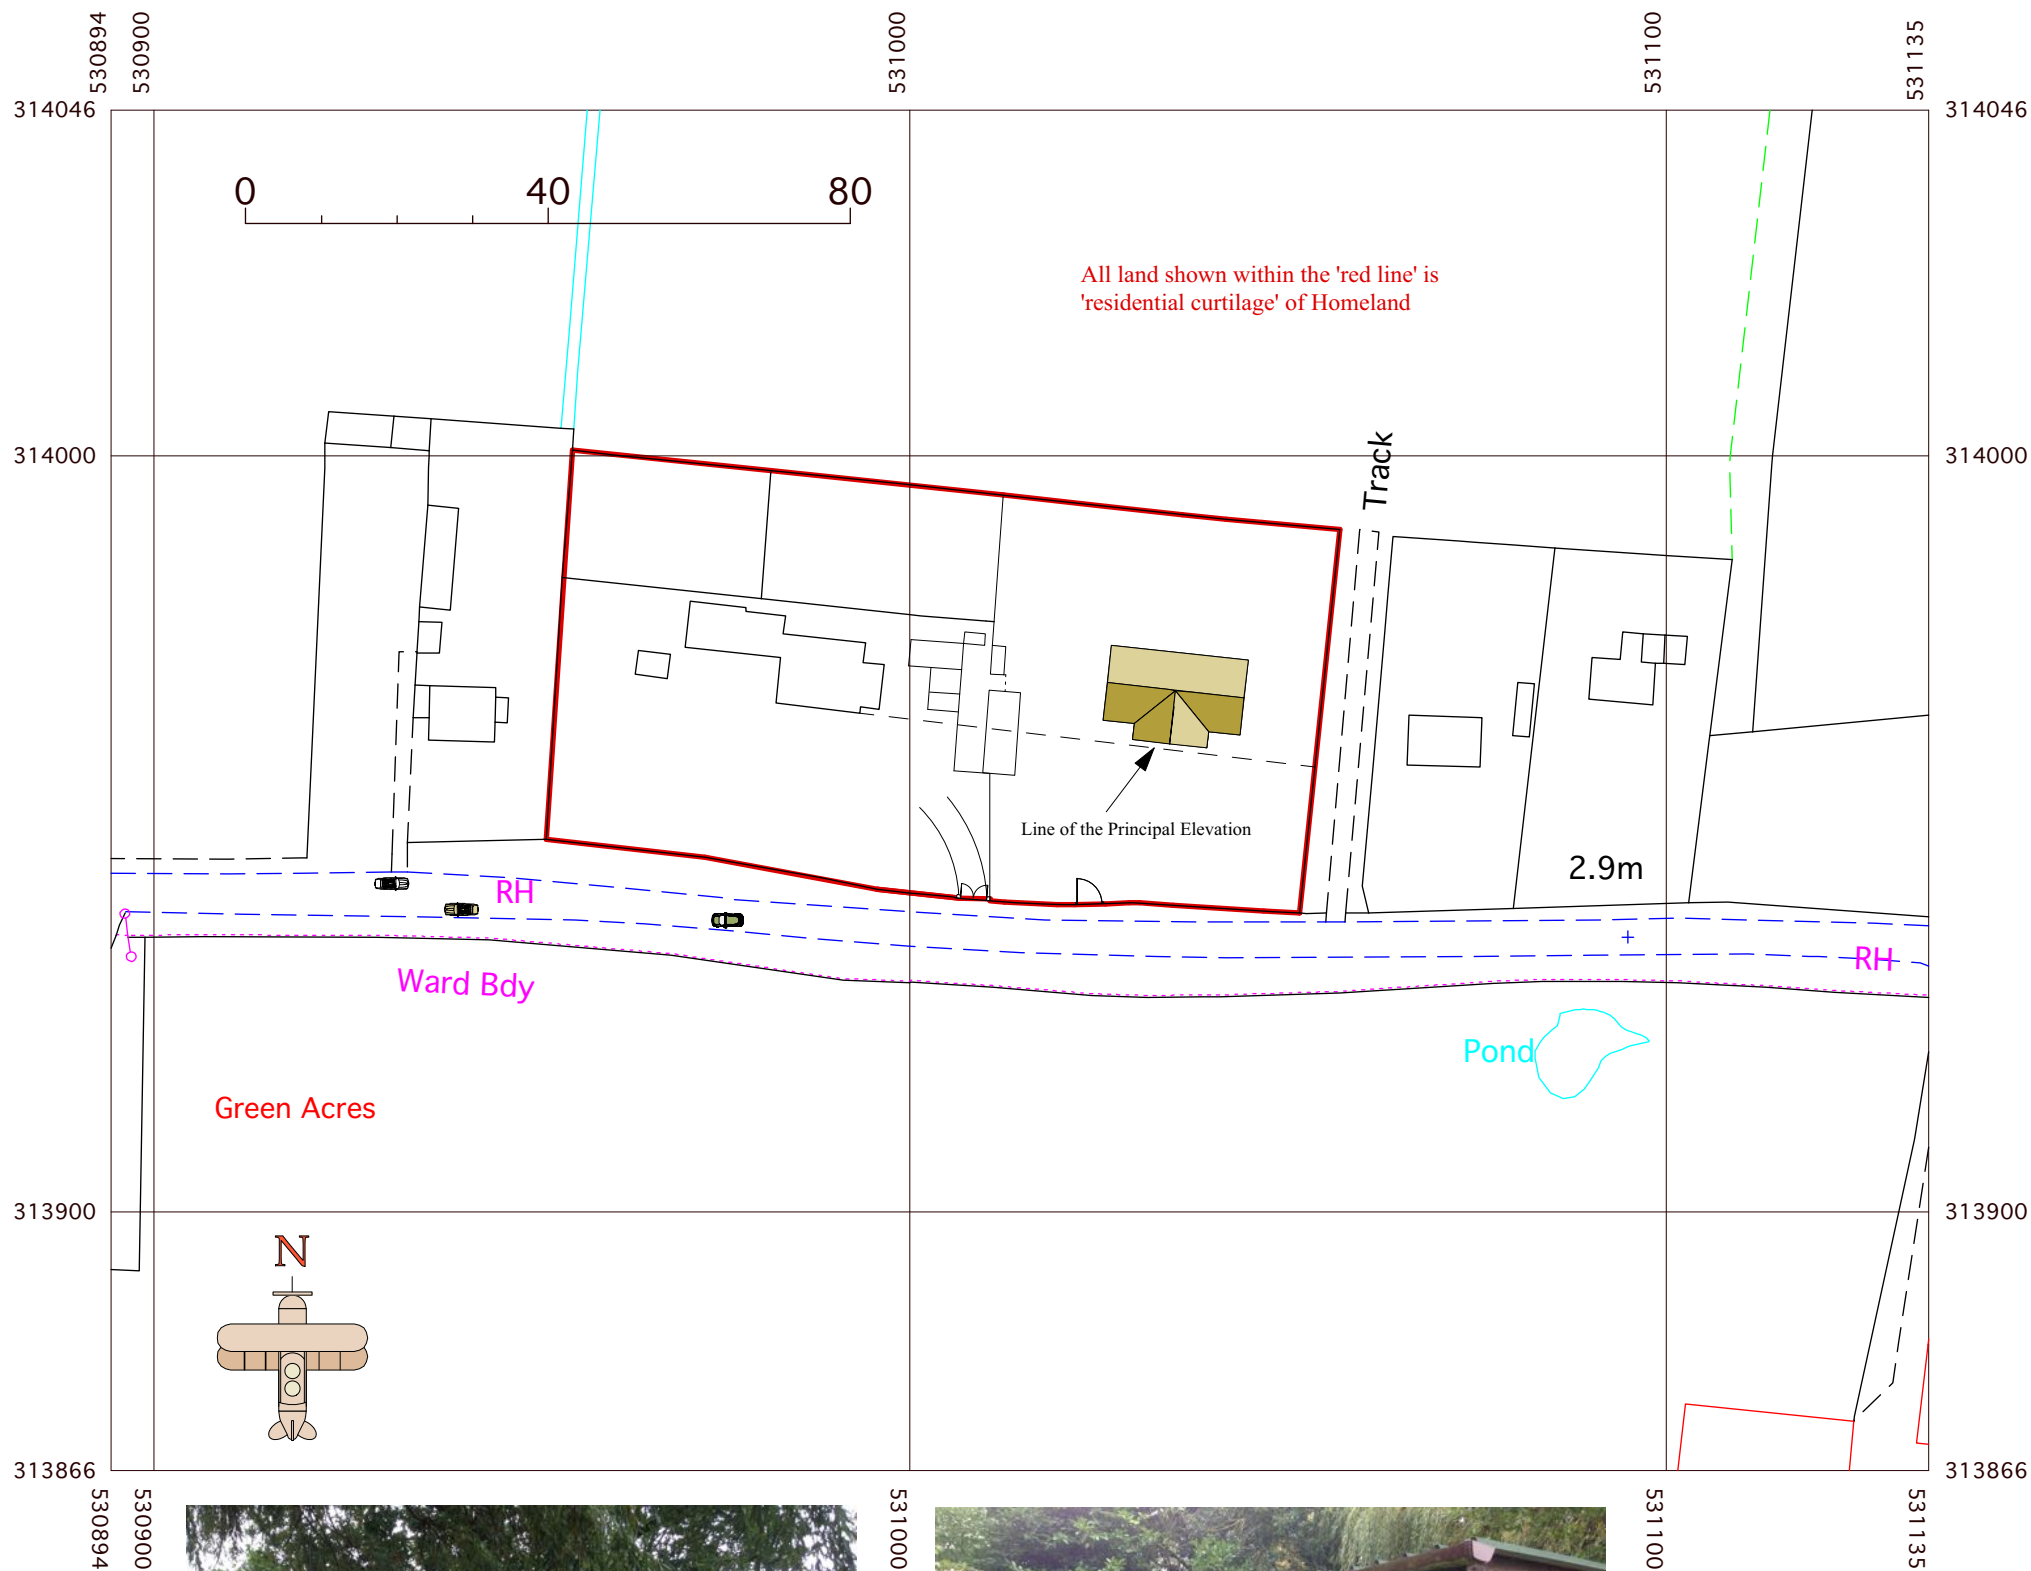

Road Frontage



Existing Kennels to be retained

John Dickie Associates
Manor Barn,
Wilsthorpe,
Stamford,
Lincs
Pe9 4pe

Tel 01778 560811
Fax 01778 561167
E.mail jda@ndirect.co.uk

Proposed Swimming Pool Building
at
Homelands,
Eugate Road,
Whaplode Drove,
Spalding
Lincs
PE12 0SP

Drawing Title : Proposed Site Layout

Client : Mr S. Jeffs

Date February 2015

Scale 1 to 1000 at A3

Drawing No JDA/2013/175.POOL.001