

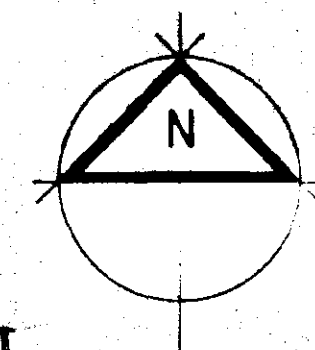
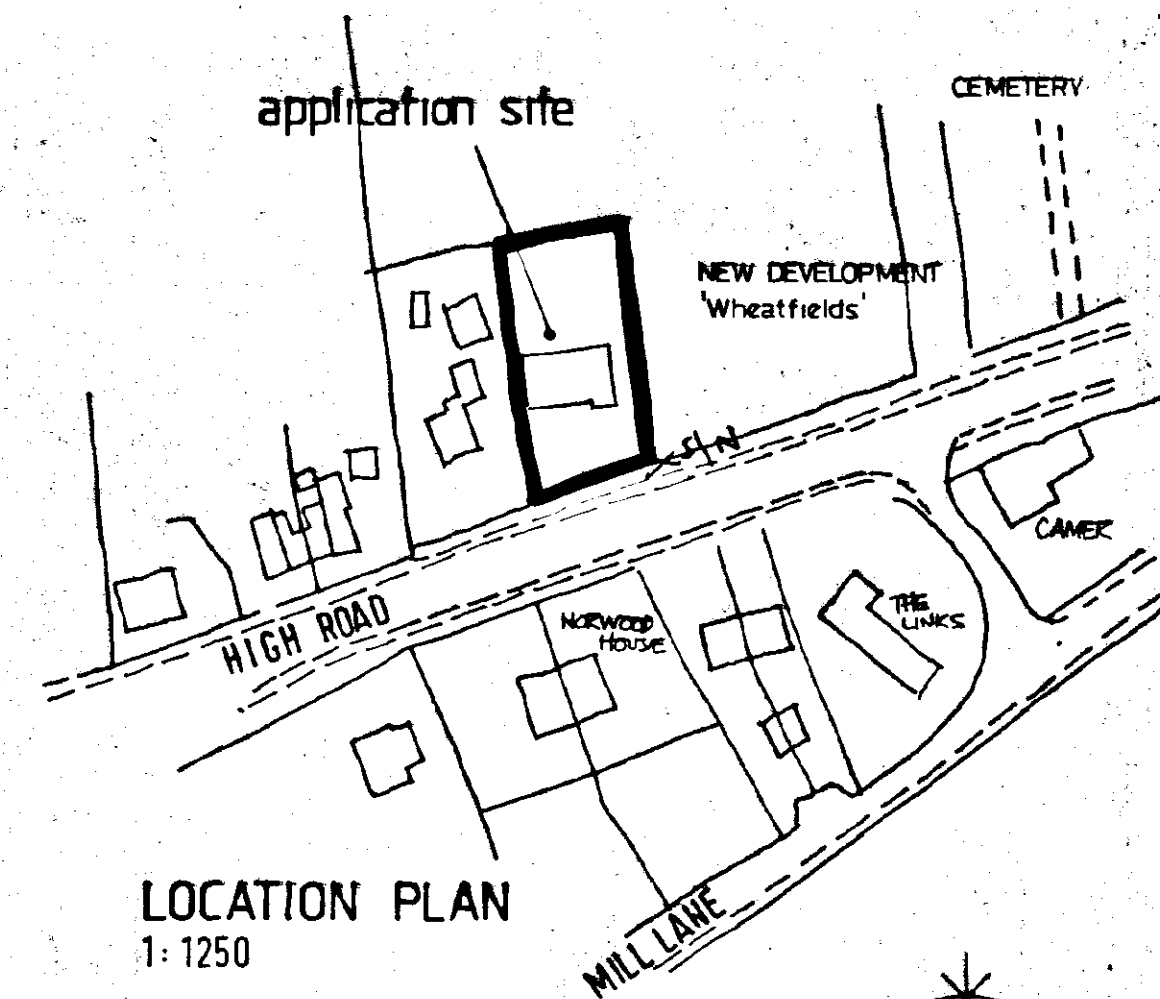


PROPOSED ELEVATIONS 1:100

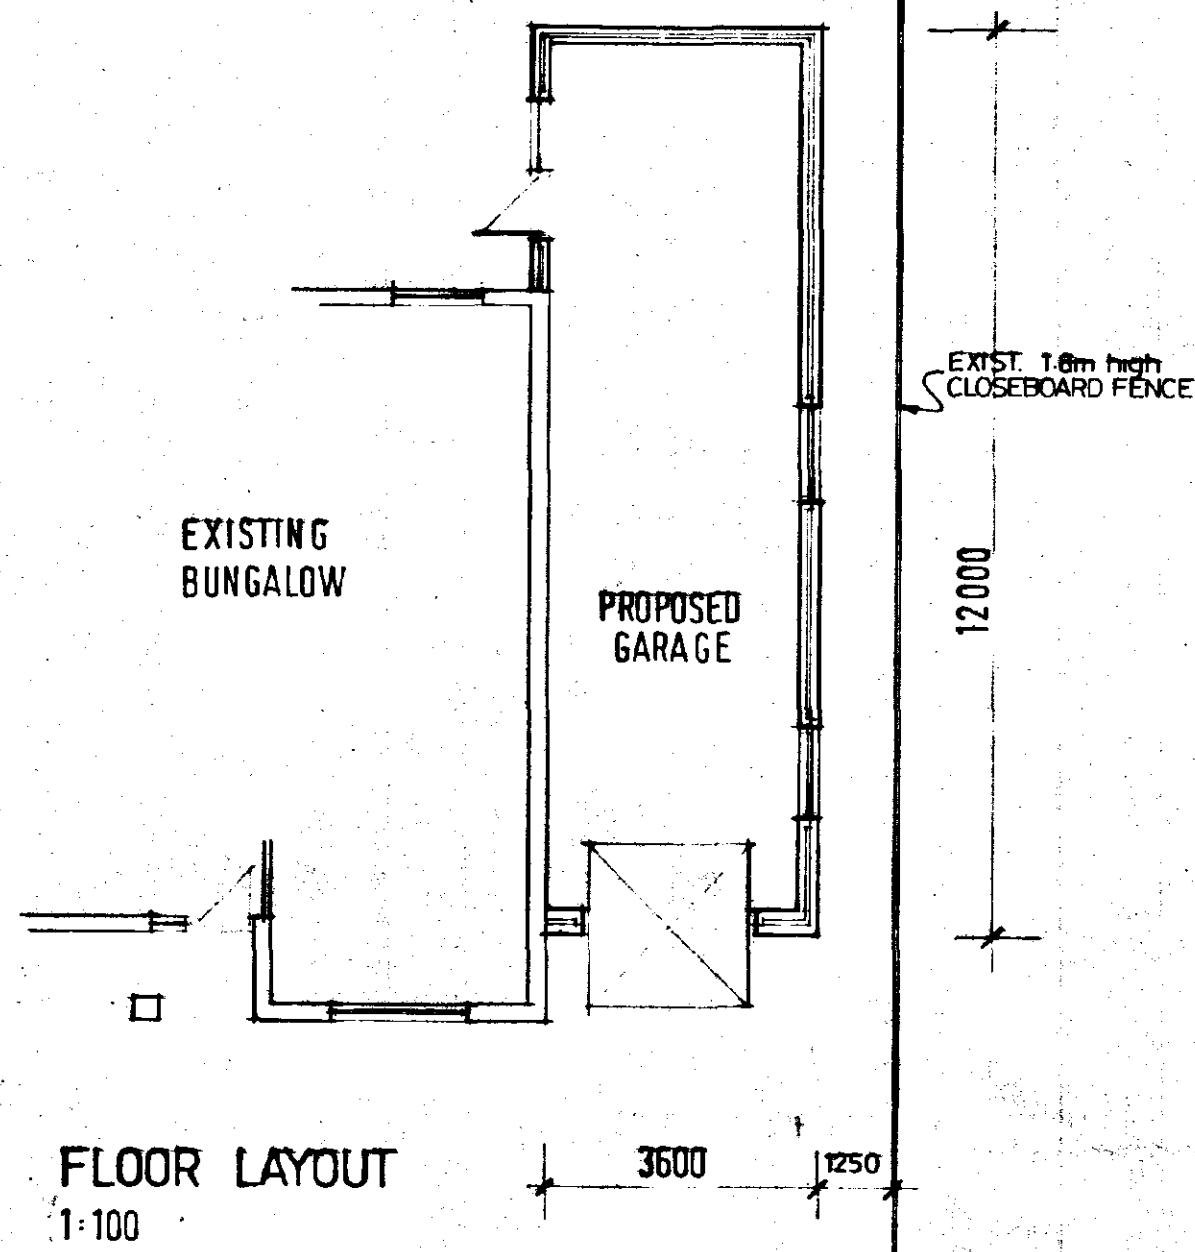

SITE LAYOUT 1:500

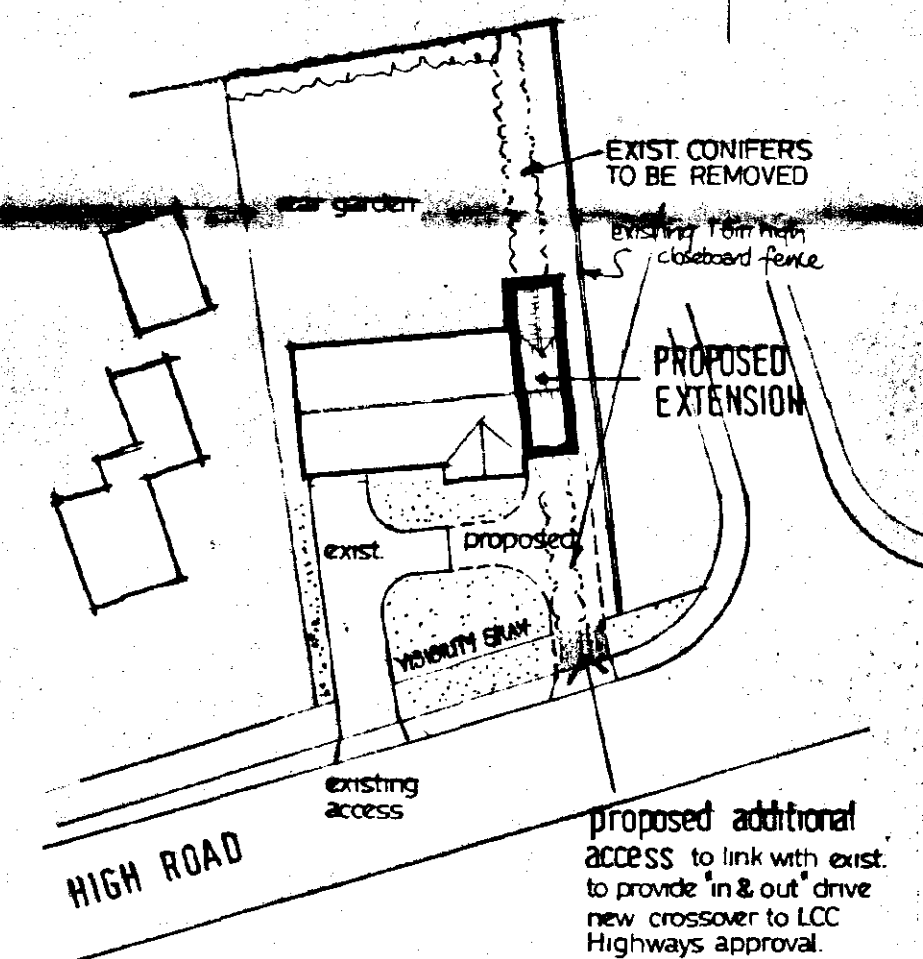


DETERMINED PLAN

Moulton Design


Planning & Architecture
63 East Cob Gate, Moulton, Lincolnshire PE12 6QY
Tel / Fax 01406 373307 Principal: Alan J. Finch

PROPOSED EXTENSION & ADDITIONAL VEHICULAR ACCESS
THE BUNGALOW
HIGH ROAD WHAPLODE
for Mr. J. Welch




SOUTH HOLLAND DC
HOUSING & PLANNING
14 FEB 2000
Ref: 02/00

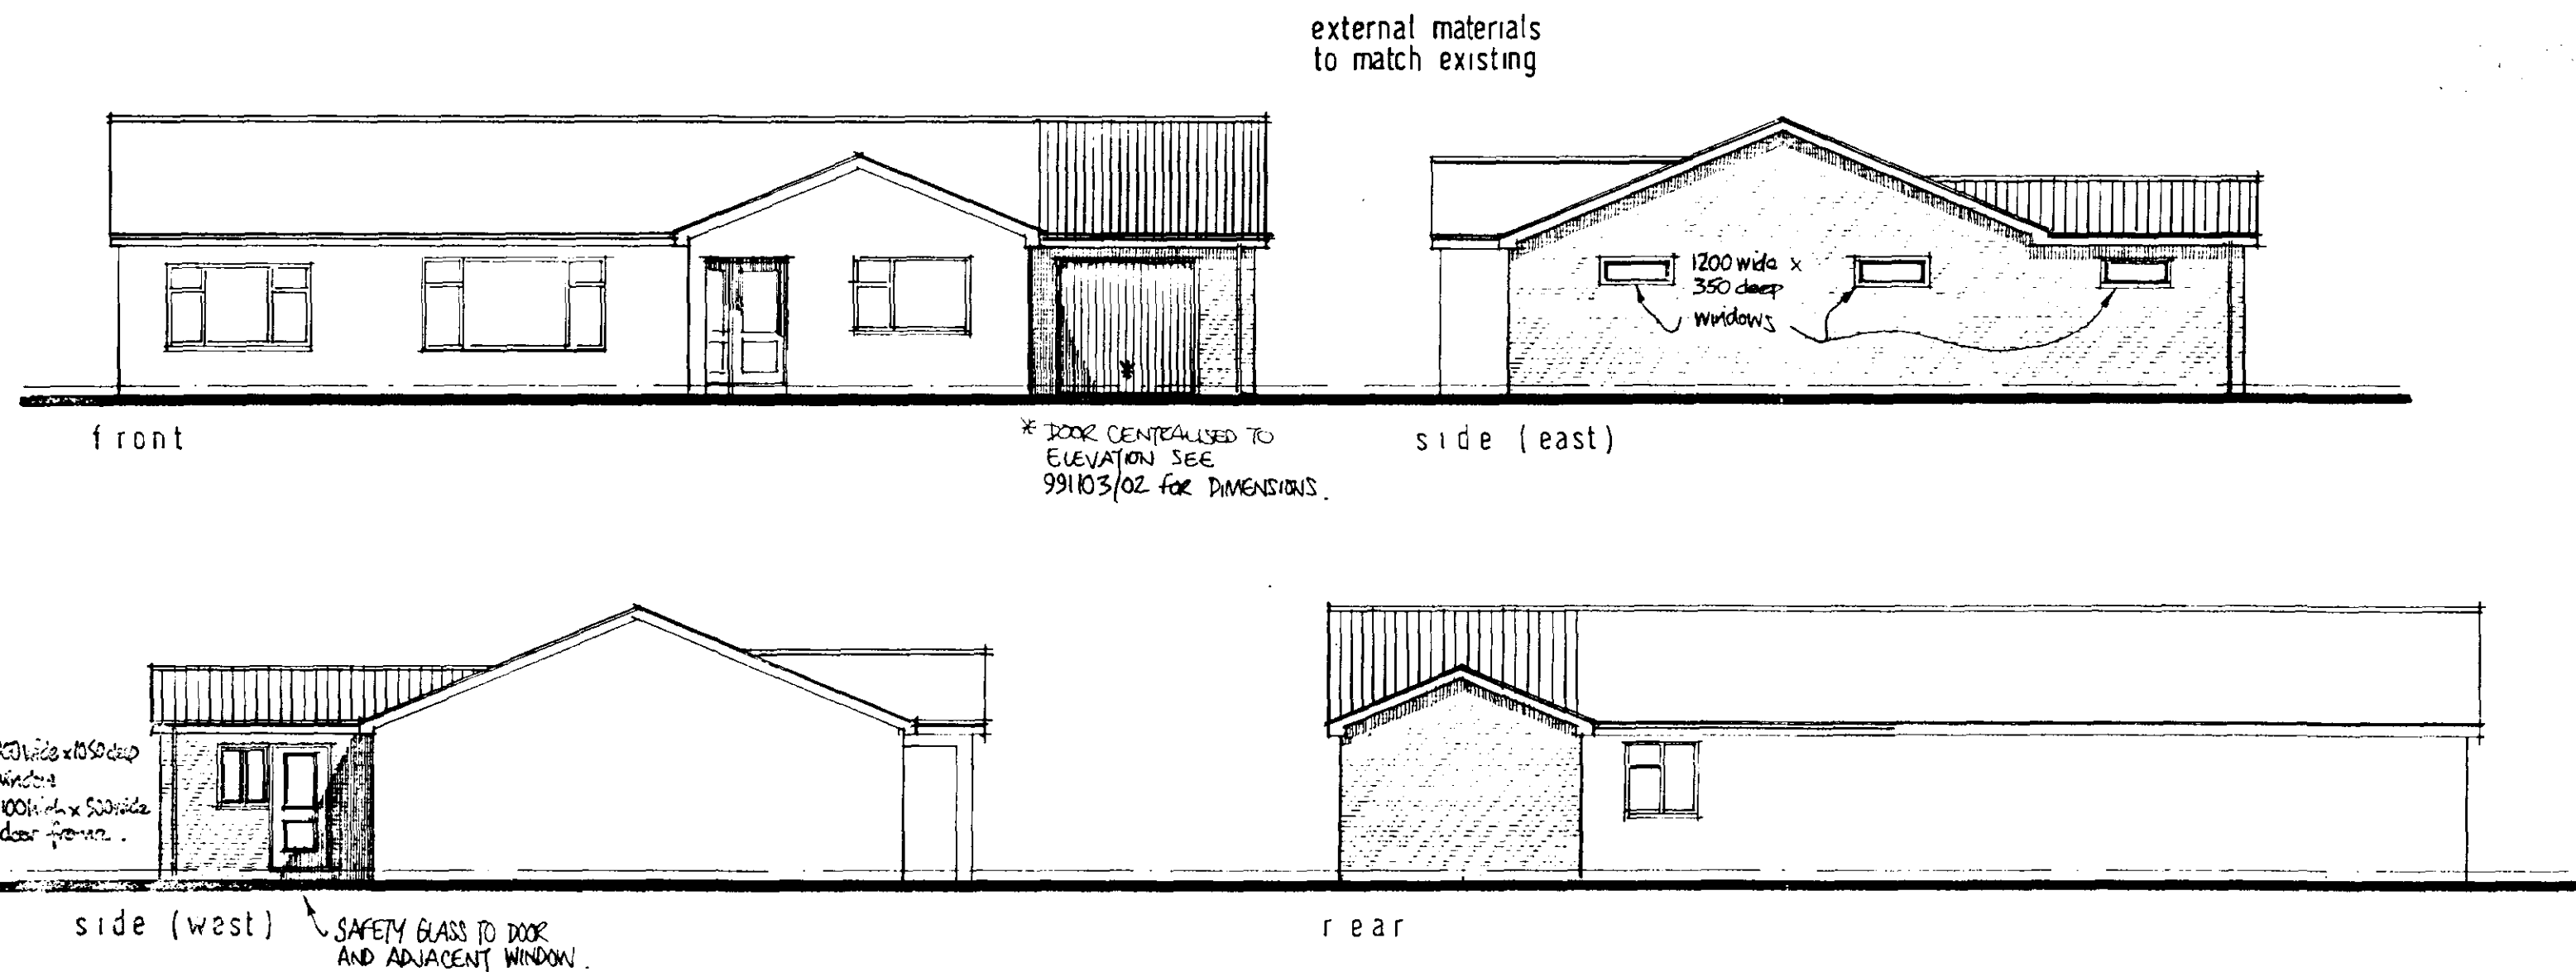

PROPOSED ELEVATIONS 1:100

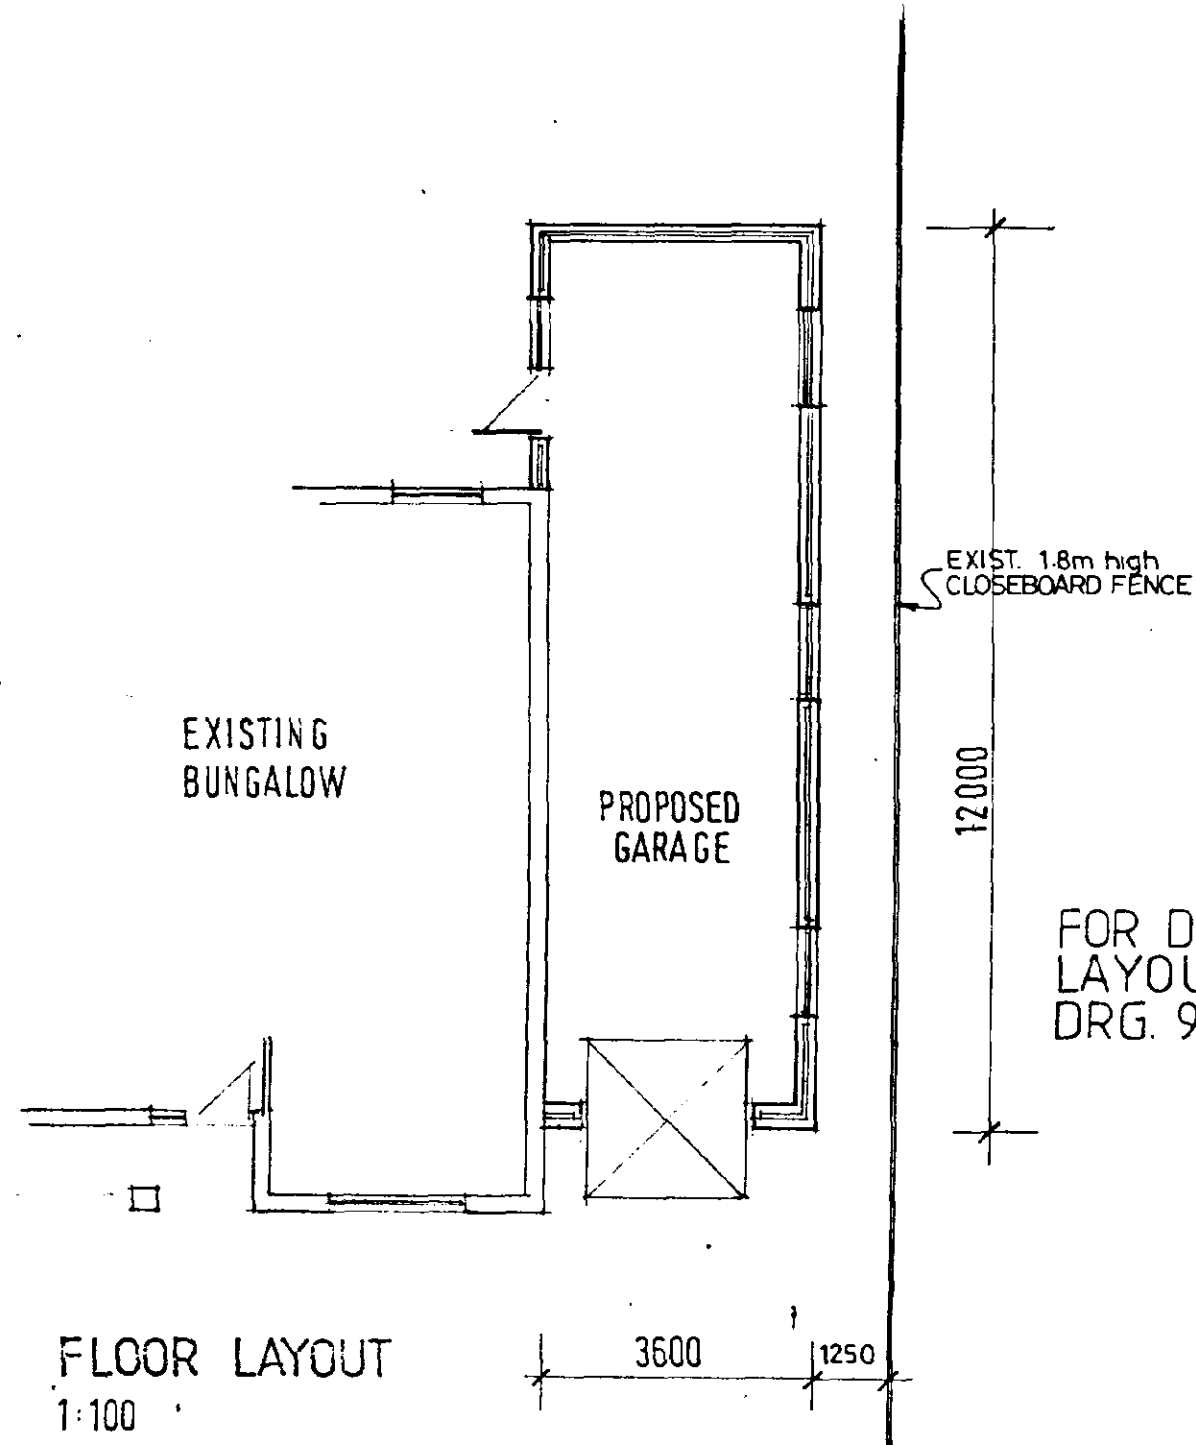

FLOOR LAYOUT 1:100

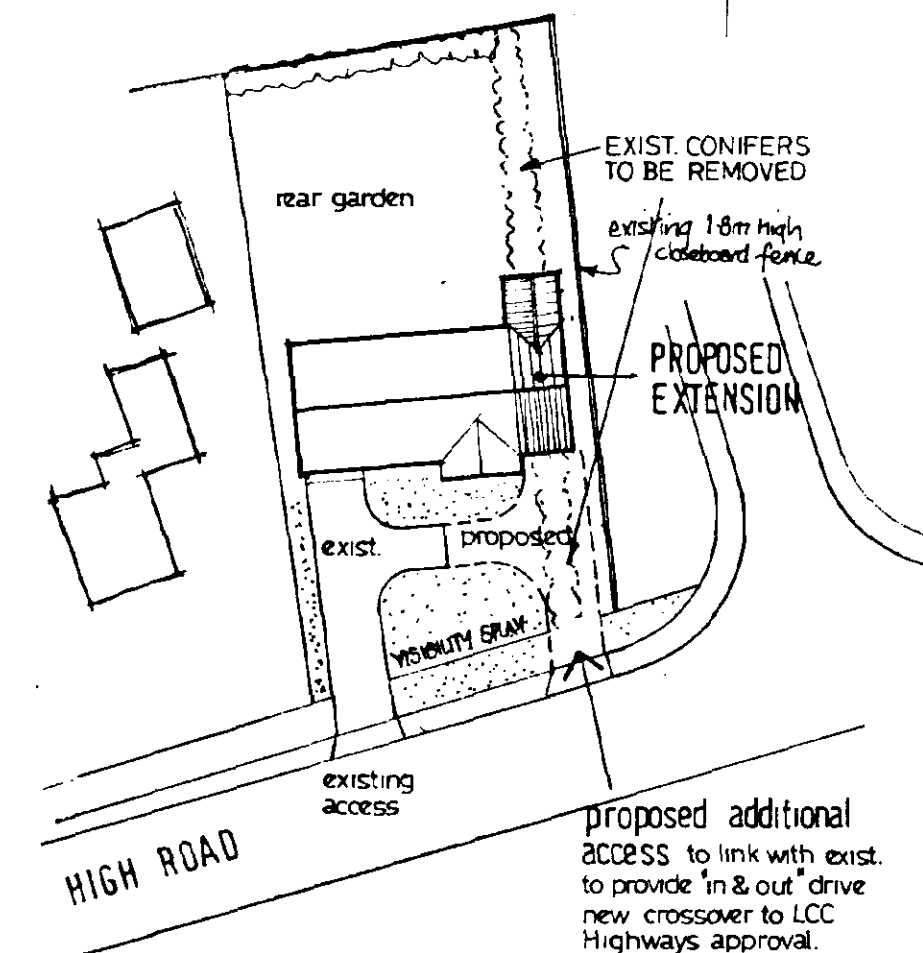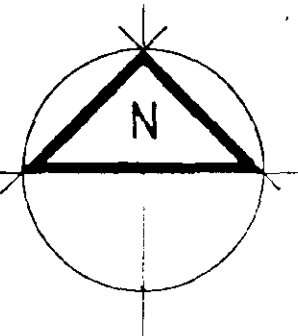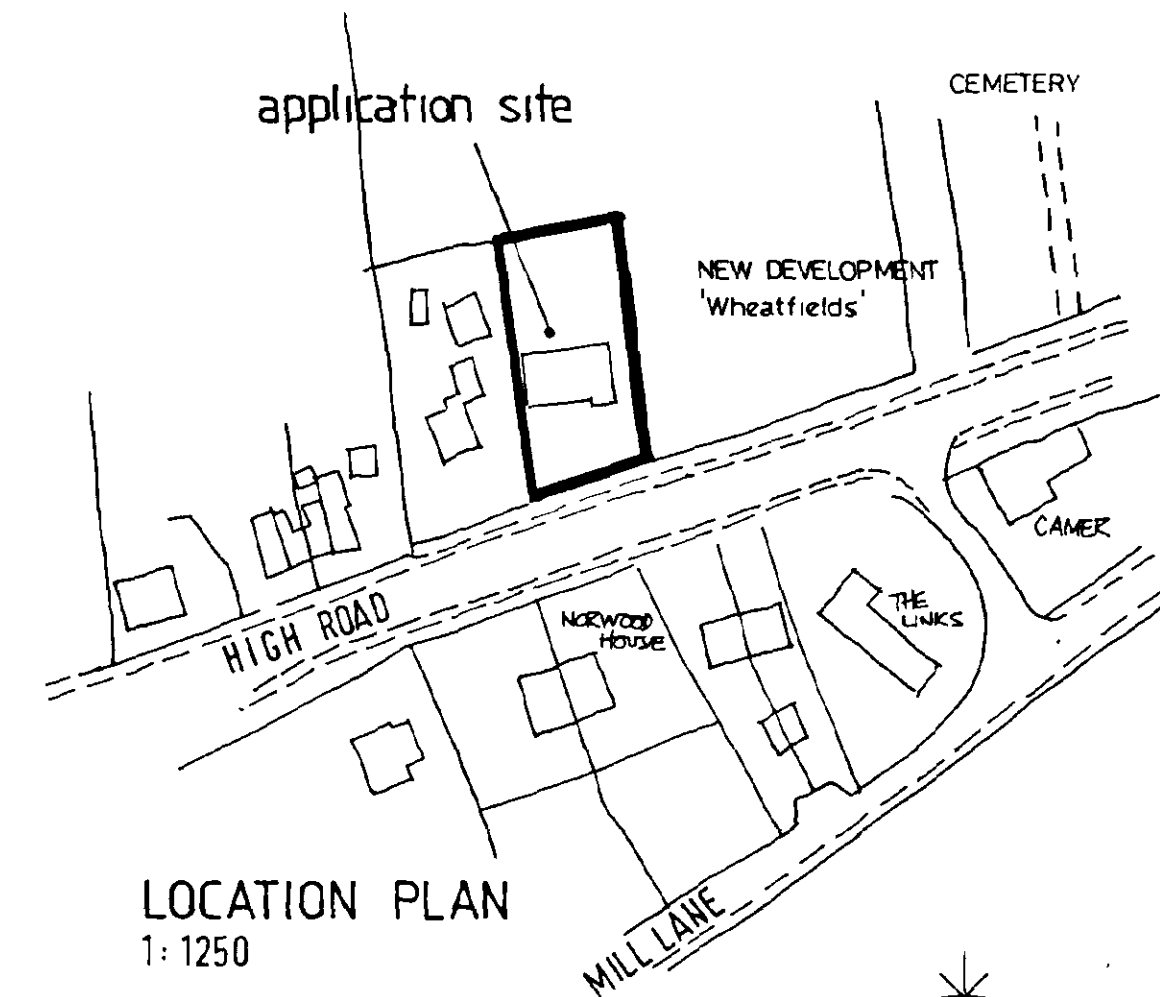

SITE LAYOUT 1:500

SOUTH HOLLAND DC
HOUSING & PLANNING
-5 JUL 2000
Ref: 0180/00

AMENDED PLAN
Ref. A1

Moulton Design

Planning & Architecture
63 East Cob Gate, Moulton, Lincolnshire PE12 6QJ
Tel / Fax 01406 373307 Principal: Alan J. Finch

PROPOSED EXTENSION & ADDITIONAL
VEHICULAR ACCESS
THE BUNGALOW
HIGH ROAD WHAPLODE
for Mr. J. Welch

REV. A 07/00.
REDUCE WINDOW DEPTHS TO SIDE ELEVATION
ADDITIONAL WINDOW TO SIDE ELEVATION