
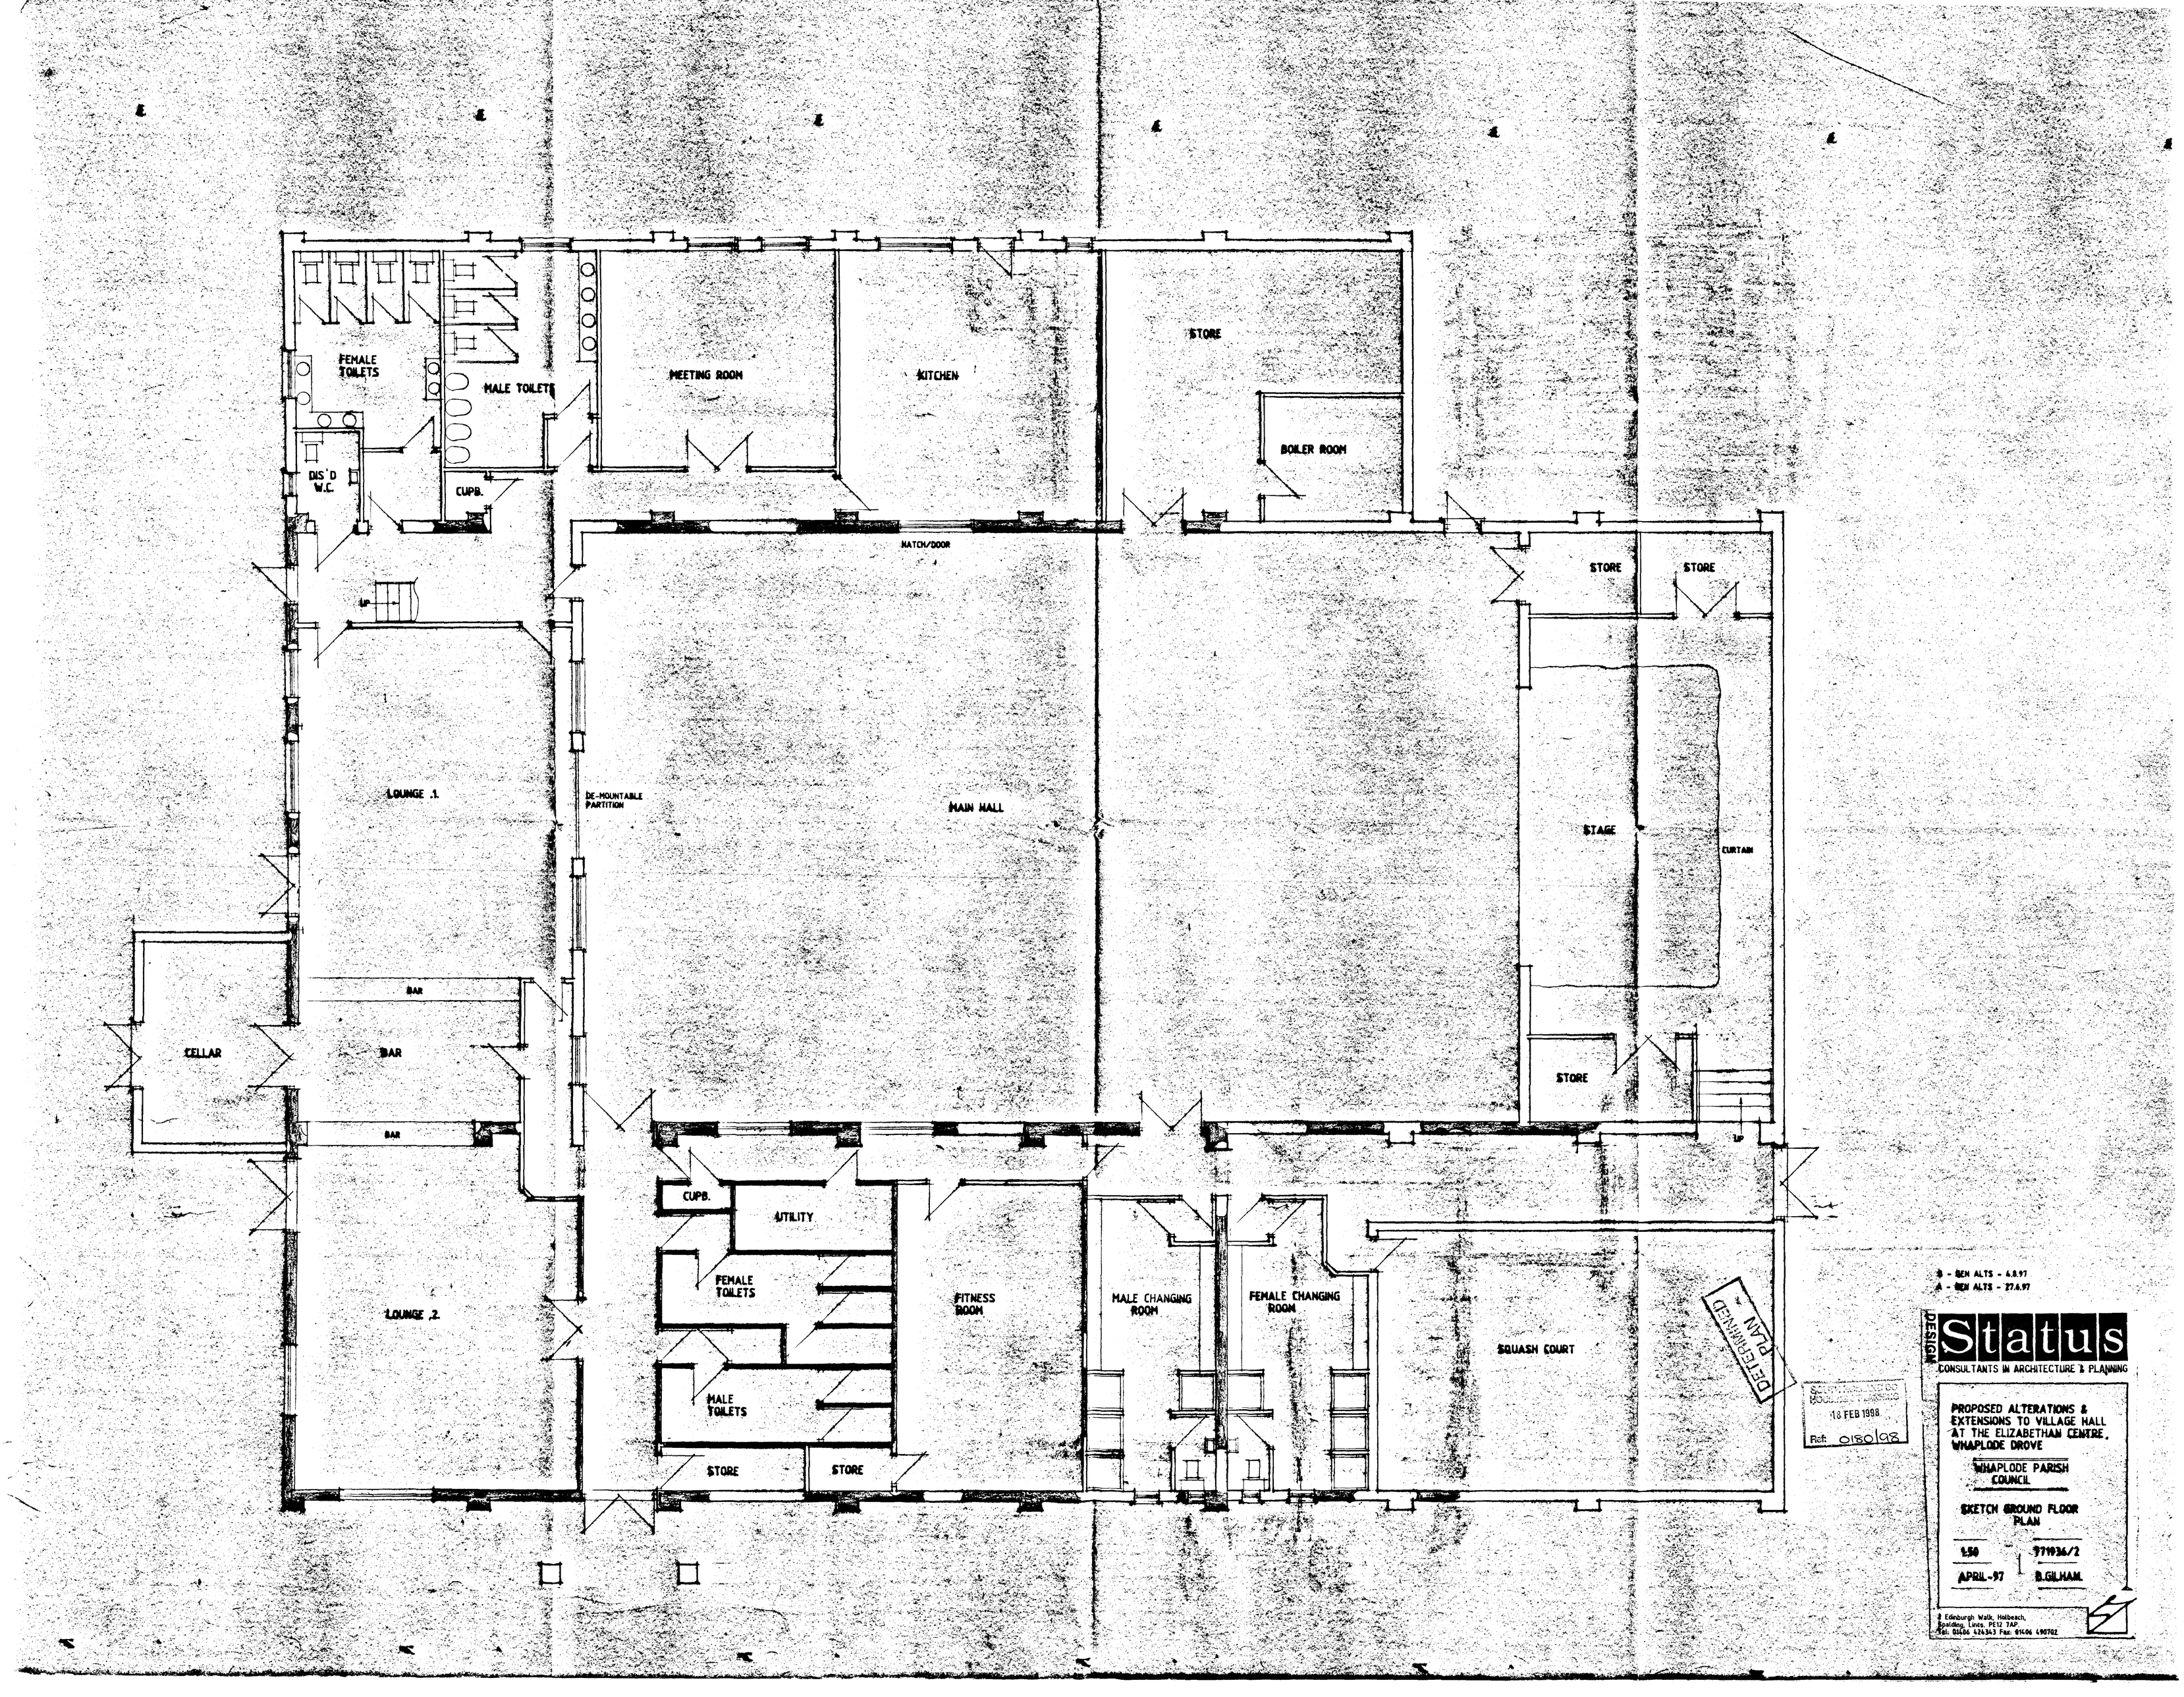


18 FEB 1998
Ref: 0180/98

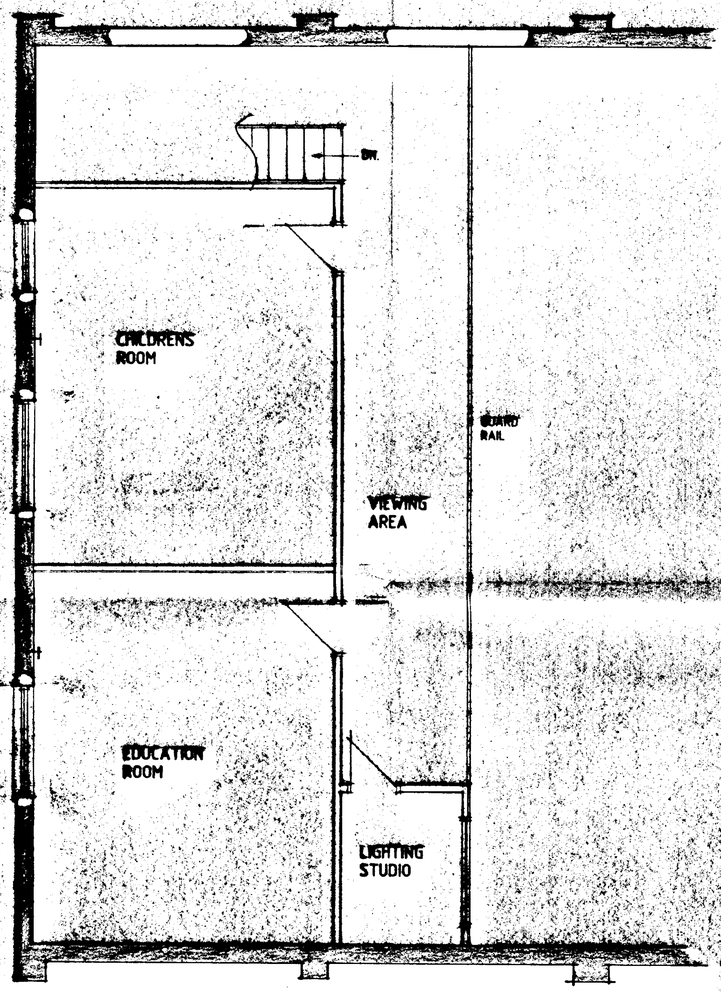

FIRST FLOOR PLAN ABOVE LOUNGE .1.

SOUTH HOLLAND HOUSING & PLANNING
18 FEB 1998
Ref: 0180/98
DETERMINED PLAN
A-DEN ALTS - 27.6.97


DESIGN Status
CONSULTANTS IN ARCHITECTURE & PLANNING

PROPOSED ALTERATIONS & EXTENSIONS TO VILLAGE HALL AT THE ELIZABETHAN CENTRE, WHAPLODE DROVE


SKETCH
FIRST FLOOR PLAN

1:50	771936/3
APRIL-97	B.GILHAM.


2 Edinburgh Walk, Holbeach, Spalding, Lincs. PE12 7AP.
Tel: 01406 424343 Fax: 01406 490702

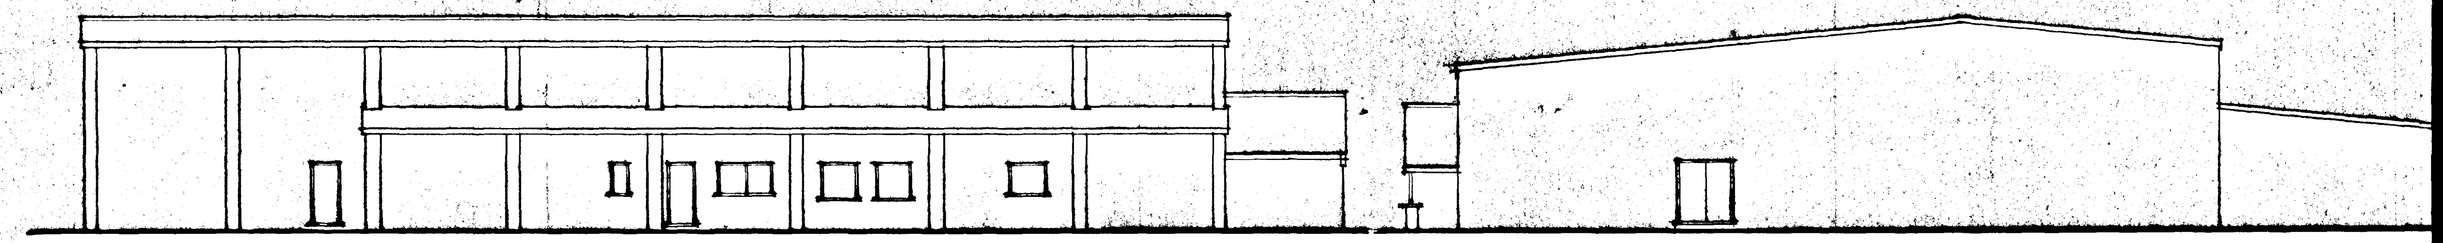


REAR

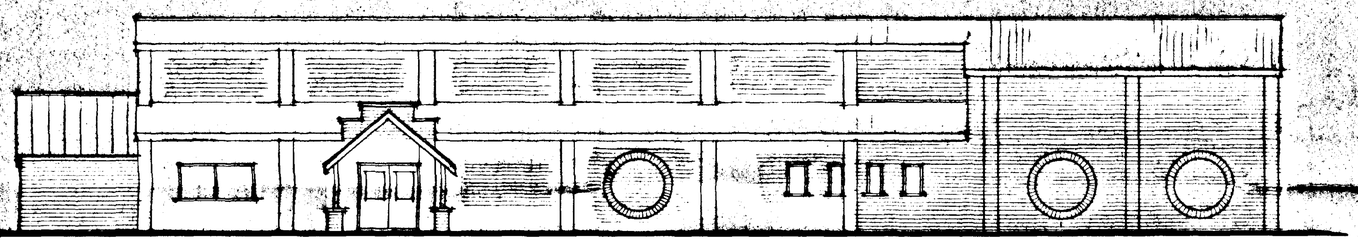

SIDE

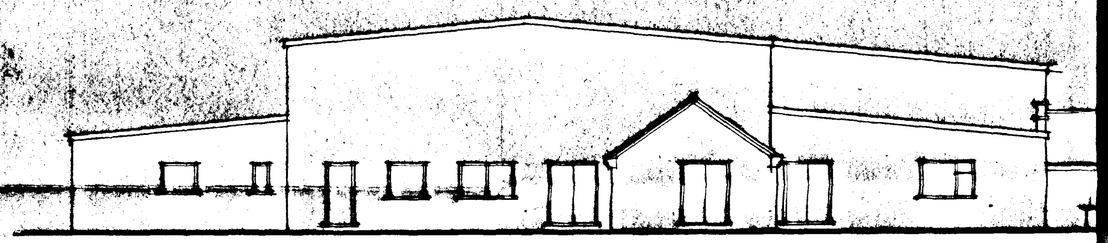


FRONT

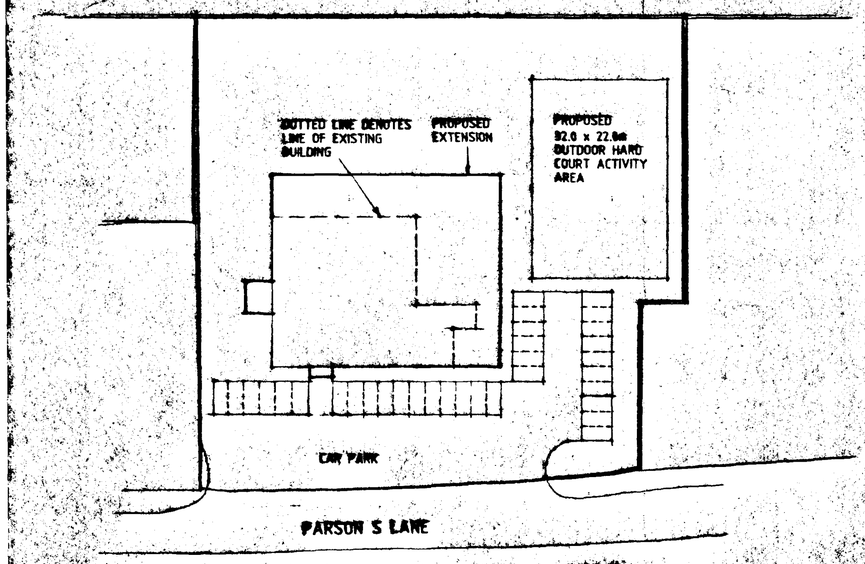

SITE PLAN



SIDE

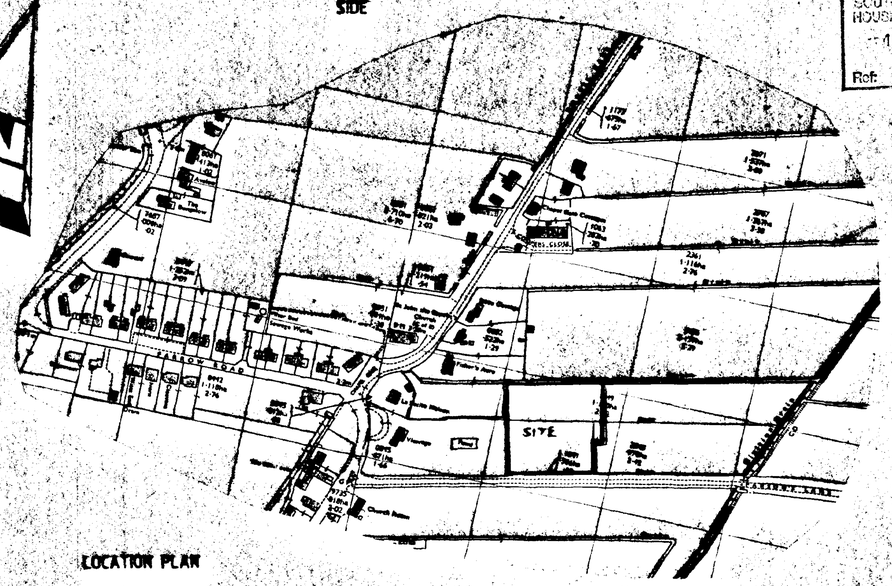

LOCATION PLAN

SOUTH HOLLAND DC
HOUSING & PLANNING
18 FEB 1998
Ref: 0180/98

DETERMINED PLAN

THIS DRG.TO BE READ IN CONJUNCTION WITH
771936/1 & 771936/2 & 771936=3

Notes and Disclaimer

Do not scale from this drawing.

This drawing is copyright and may not be reproduced, traced, copied, photocopied or used for any purpose other than that for which it is issued without written permission from Messrs. Status Design.

The Contractor is to check all dimensions on site and report discrepancies to the Architect.

All details shown on this drawing are based upon special site conditions related to the areas. No responsibility can be accepted for alterations/additions unless reported to the Architects so that design amendments may be considered.

Please note: This drawing is not a conveyance drawing.

Construction work to be carried out with due regard to the Construction(Design and Management) Regulations 1994 (CDM) and the Health and Safety at Work, etc. Act 1974 (HSW Act).

STATUS DESIGN
CONSULTANTS IN ARCHITECTURE & PLANNING

PROPOSED ALTERATIONS & EXTENSIONS TO VILLAGE HALL AT ELIZABETHAN CENTER, WHAPLODE DROVE
FOR
WHAPLODE PARISH COUNCIL

1:100 1:500 1:2500	771936/4
JAN-98	B.GILHAM.

2 Edinburgh Walk, Holbeach, Spalding, Lincs. PE12 7AP.
Tel: 01406 424343 Fax: 01406 490702

DESIGN **Status**

CONSULTANTS IN ARCHITECTURE & PLANNING

DETERMINED PLAN

PROPOSED ALTERATIONS & EXTENSIONS TO VILLAGE HALL AT THE ELIZABETHAN CENTRE, WHAPLODE DROVE

WHAPLODE PARISH COUNCIL

PLAN AS EXISTING

1:50	771936/1
MARCH-97	B.GILHAM

2 Edinburgh Walk, Wisbech,
Spalding, Lincs. PE12 7AP
Tel: 01406 424343 Fax: 01406 490702

SOUTH HOLLAND HOUSING & PLANNING
18 FEB 1998
Ref: 0150/98

HALL

LOUNGE

BAR

CUPB.

STORE

FEMALE TOILETS

CUPB.

MALE TOILETS

KITCHEN

CELLAR

STORE

MALE CHANGING ROOM

DIS D W.C.

DIS D W.C.

FEMALE CHANGING ROOM

BOILER ROOM