

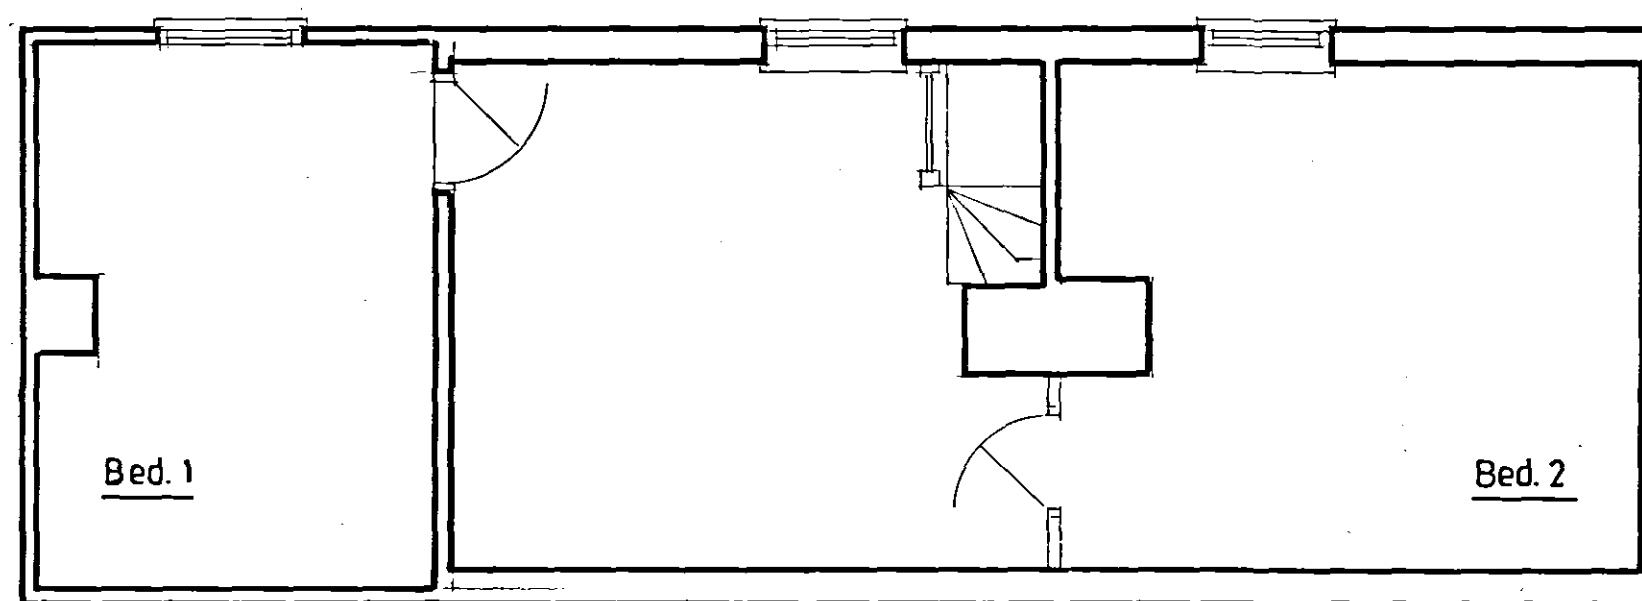
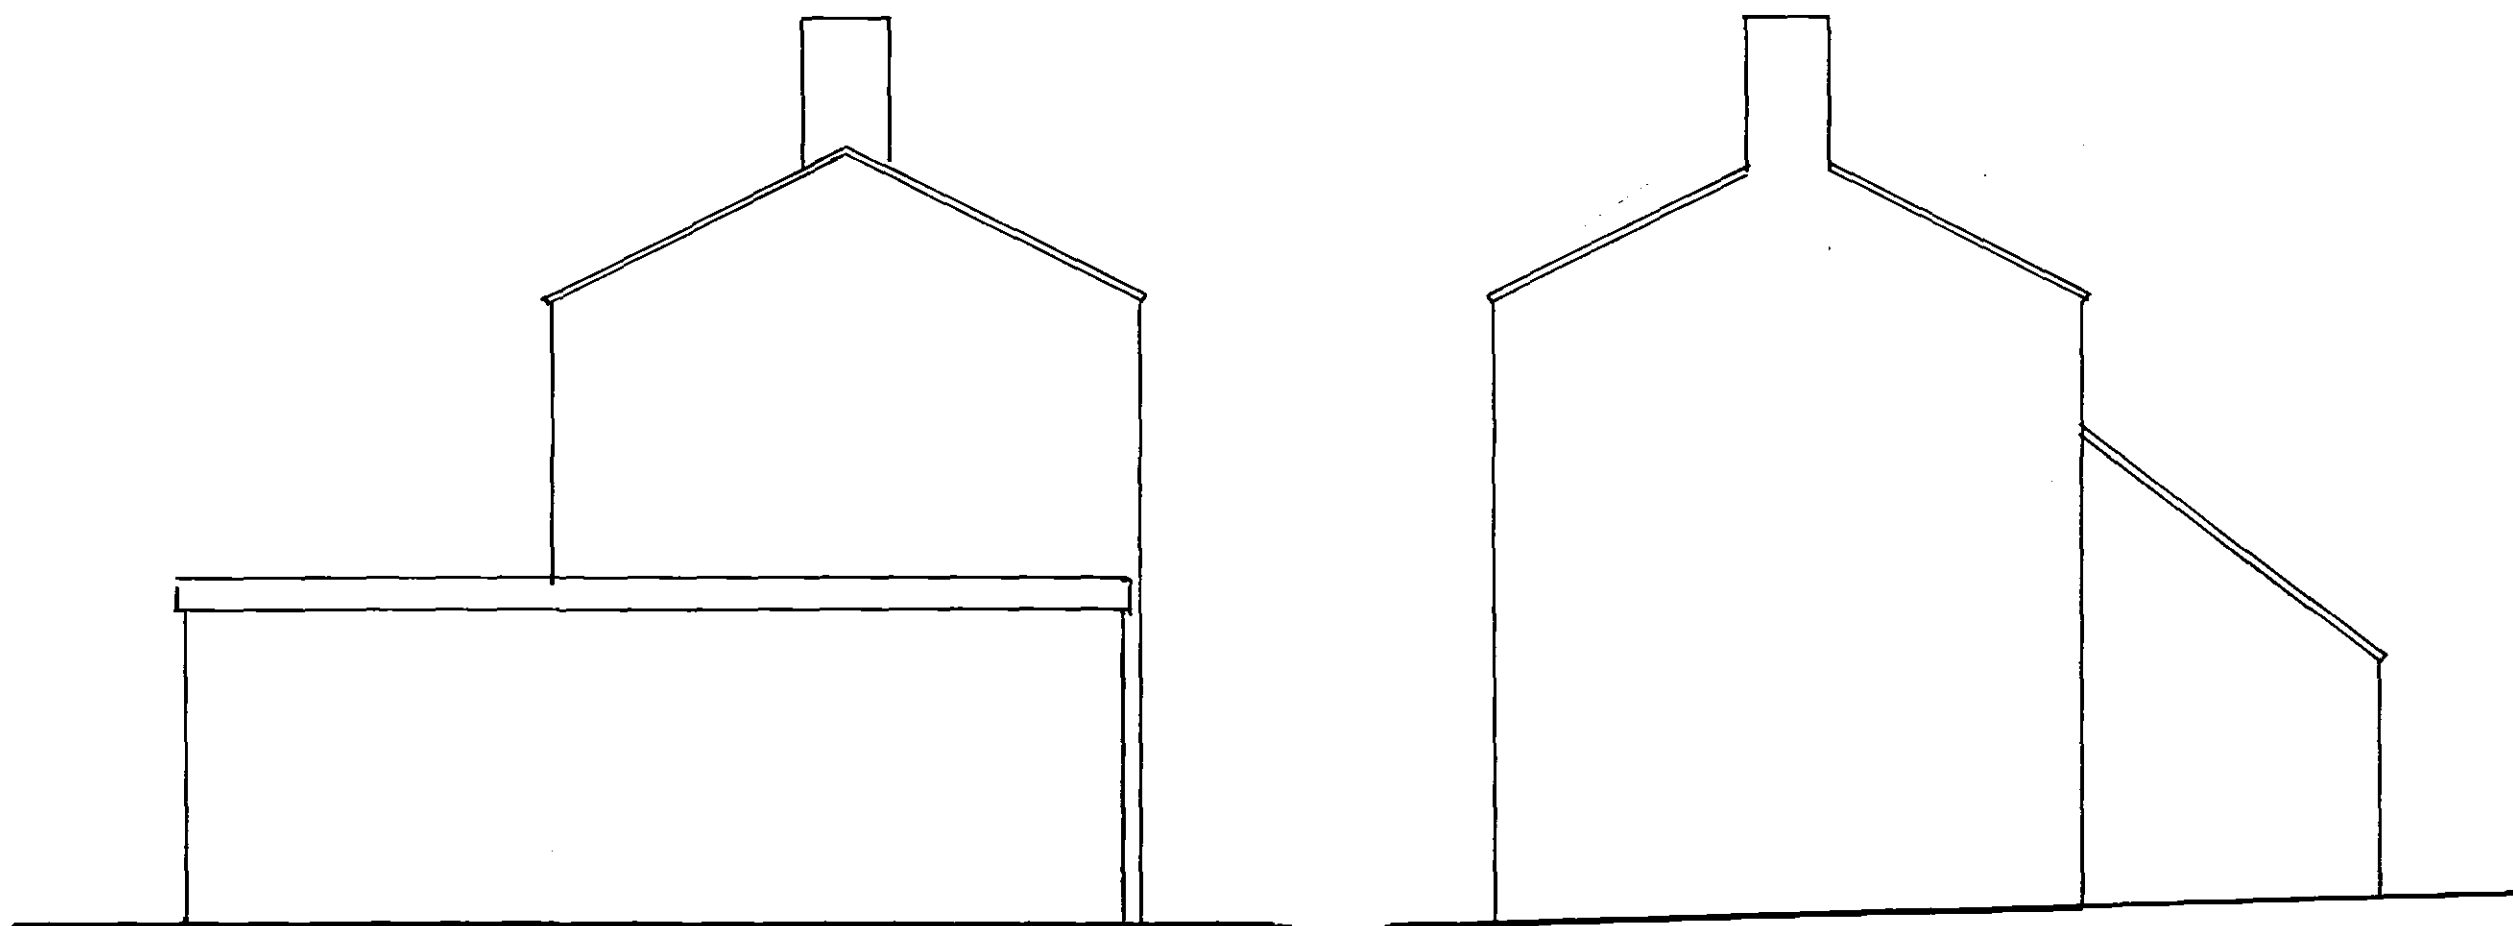


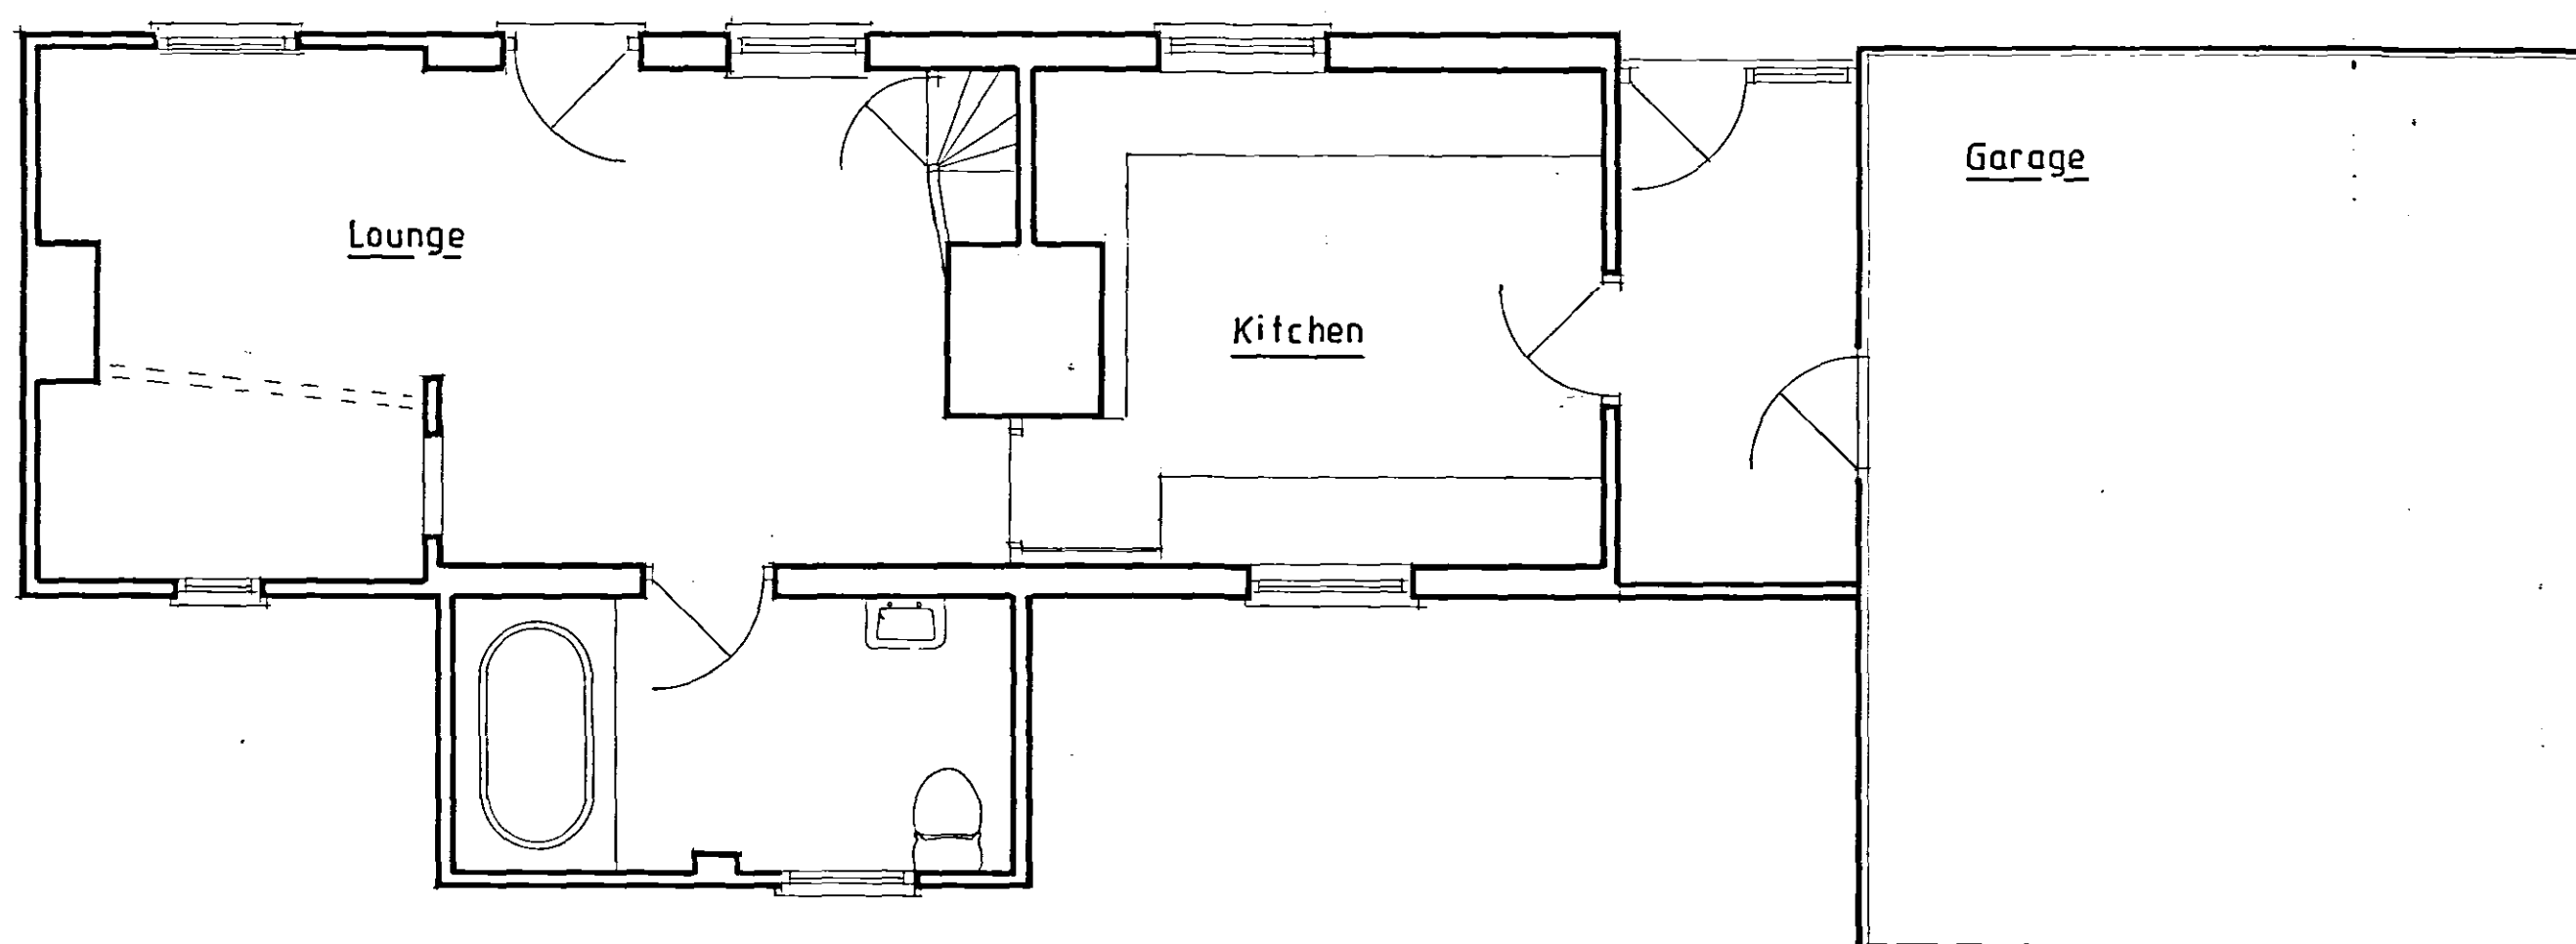

EXISTING FIRST

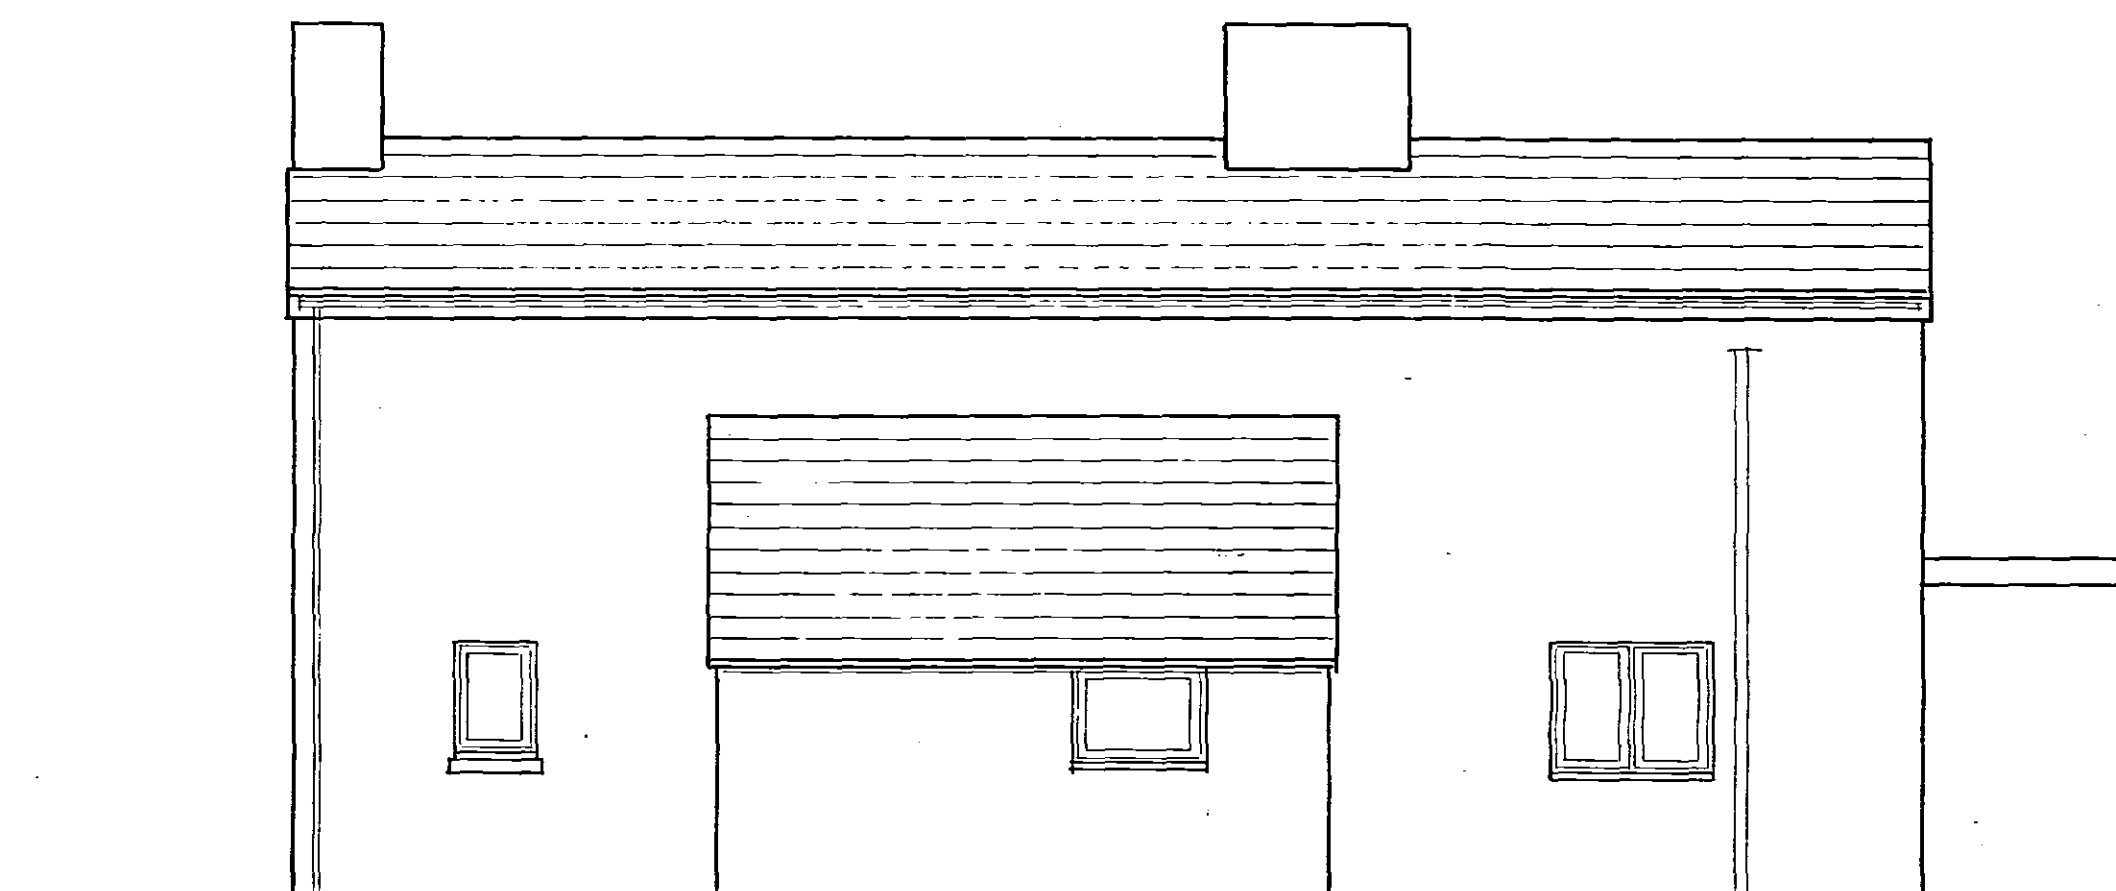

EXISTING GROUND

NOTES:
All dimensions must be checked on site and not scaled from this drawing.

A		Date	Revisions

© Copyright

J.K.D.S.
01733 380616

Client
MR. & MRS. G. FYFE

Job Title
ALTERATIONS & EXTENSION
AT THE WOODLANDS
DOWSDALE

Drawing Title
EXISTING CONDITIONS

Scale
1:50

Date
Dec.05

Drawn by
JK

Drg. No.
05.1319.01

Rev.

SHED
FLANNAGAN DEVELOPMENT
- 8 FEB 2006
Ref 018106

DETERMINED
PLAN