



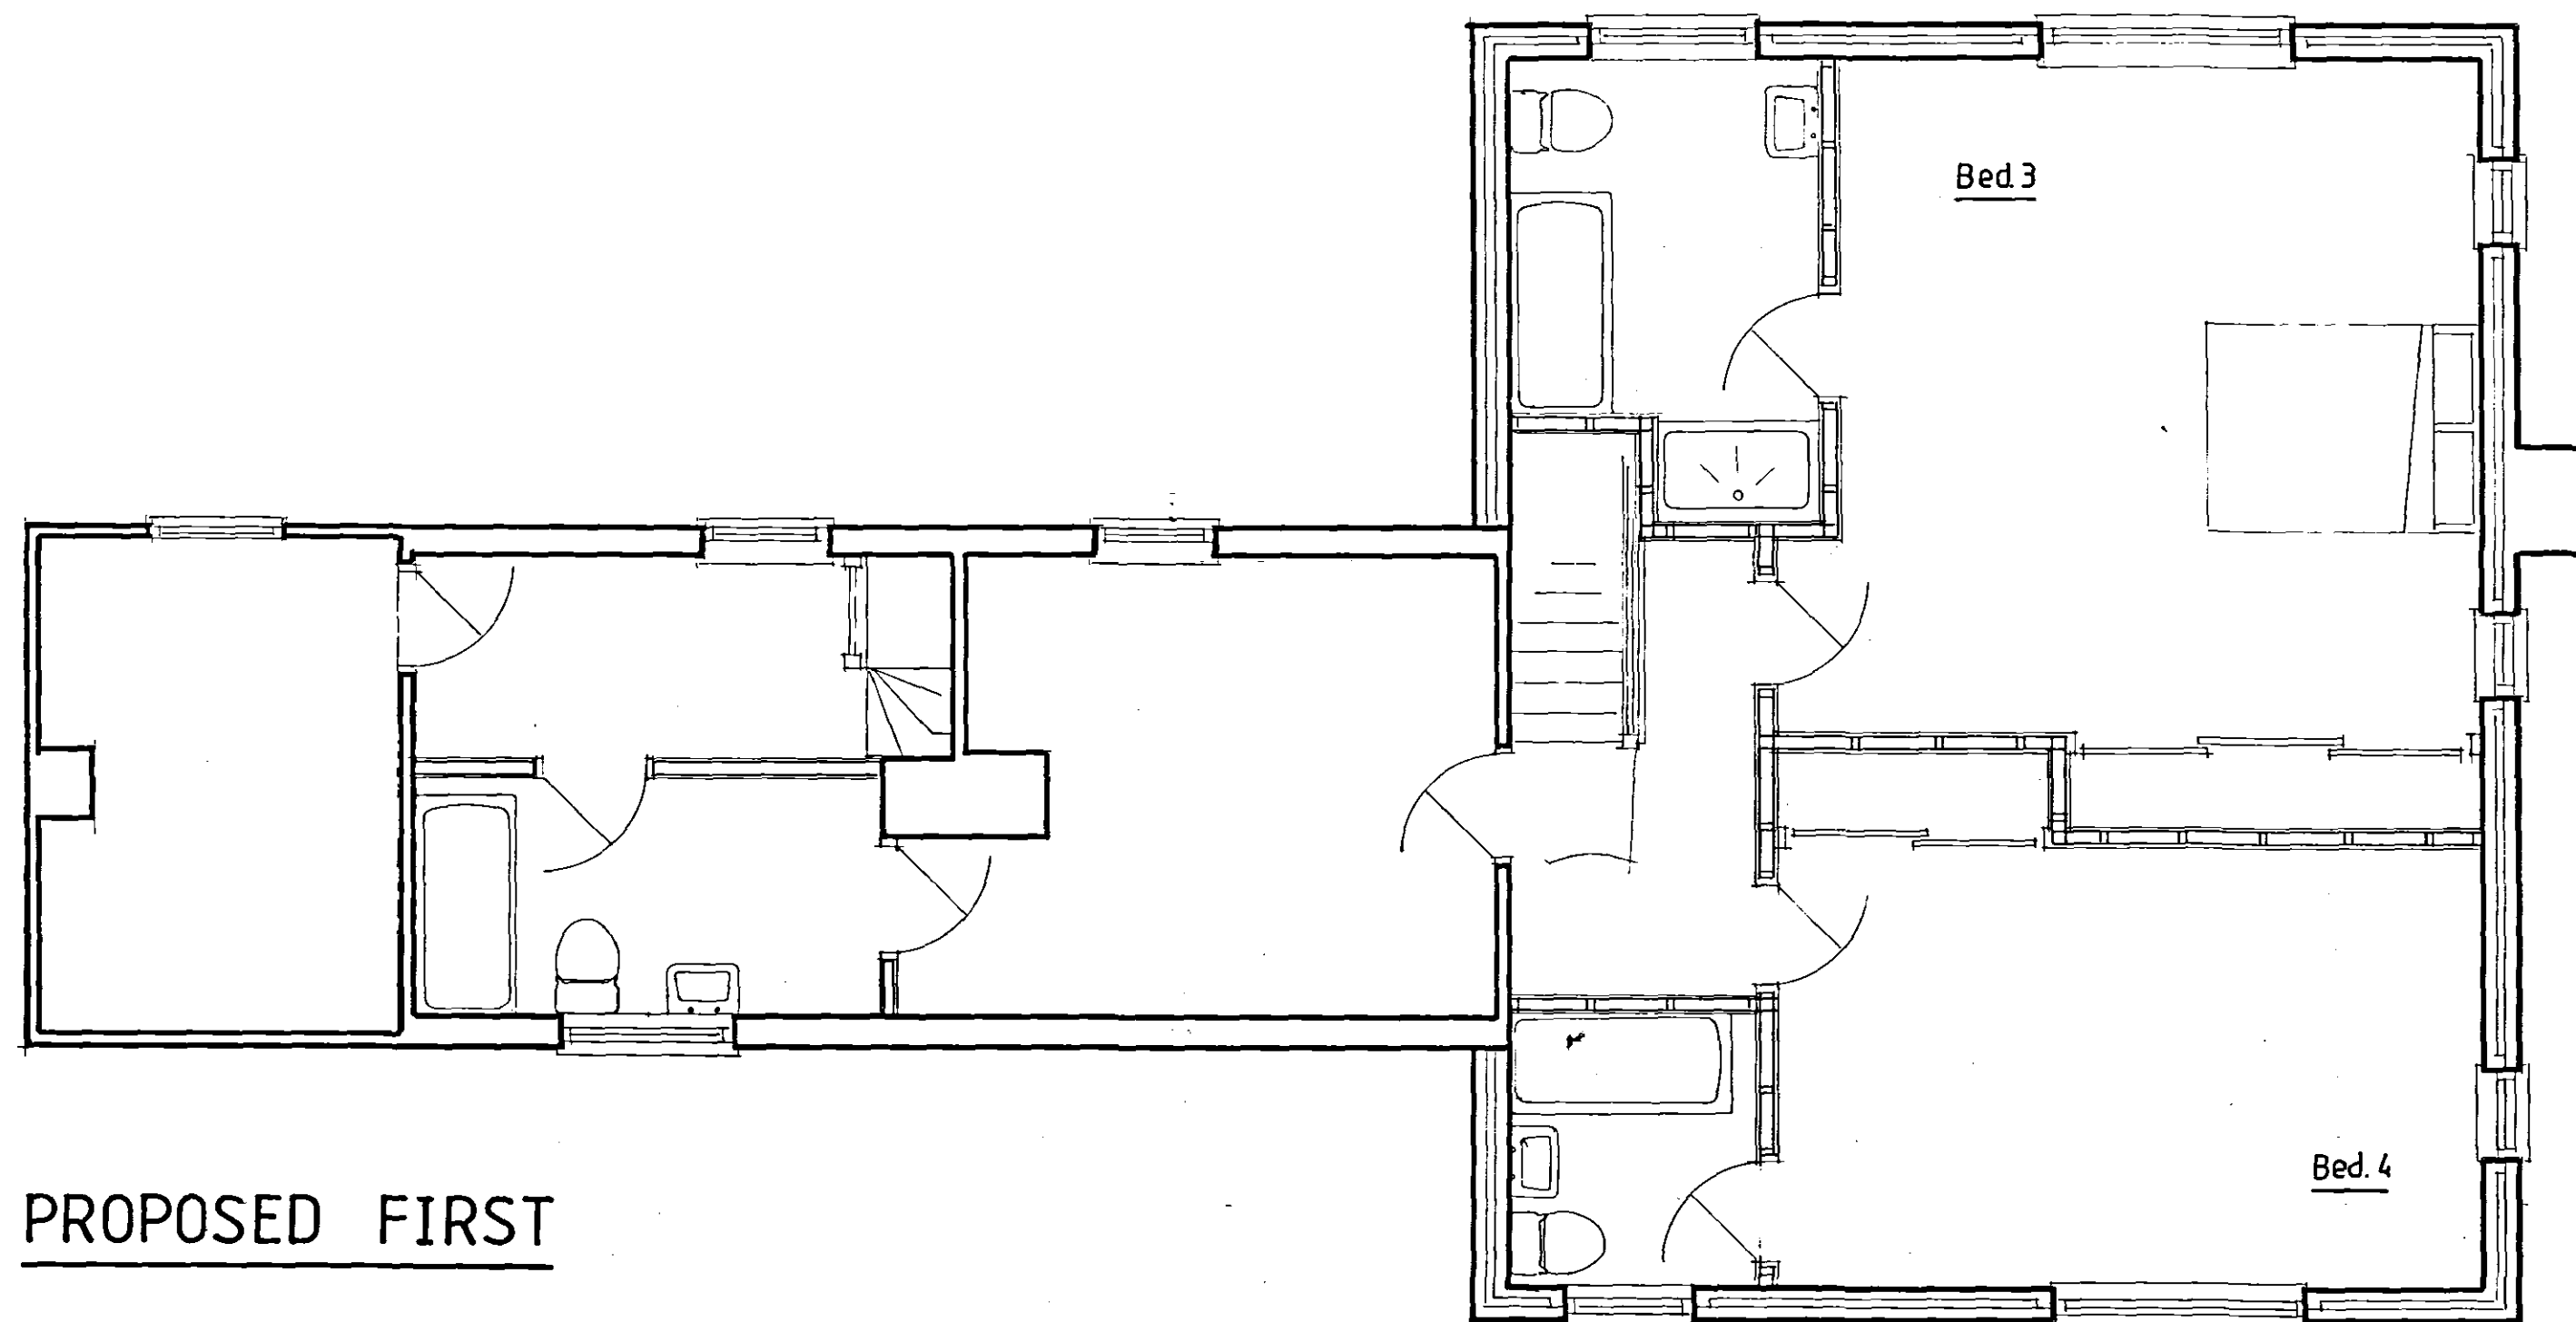

PROPOSED FIRST

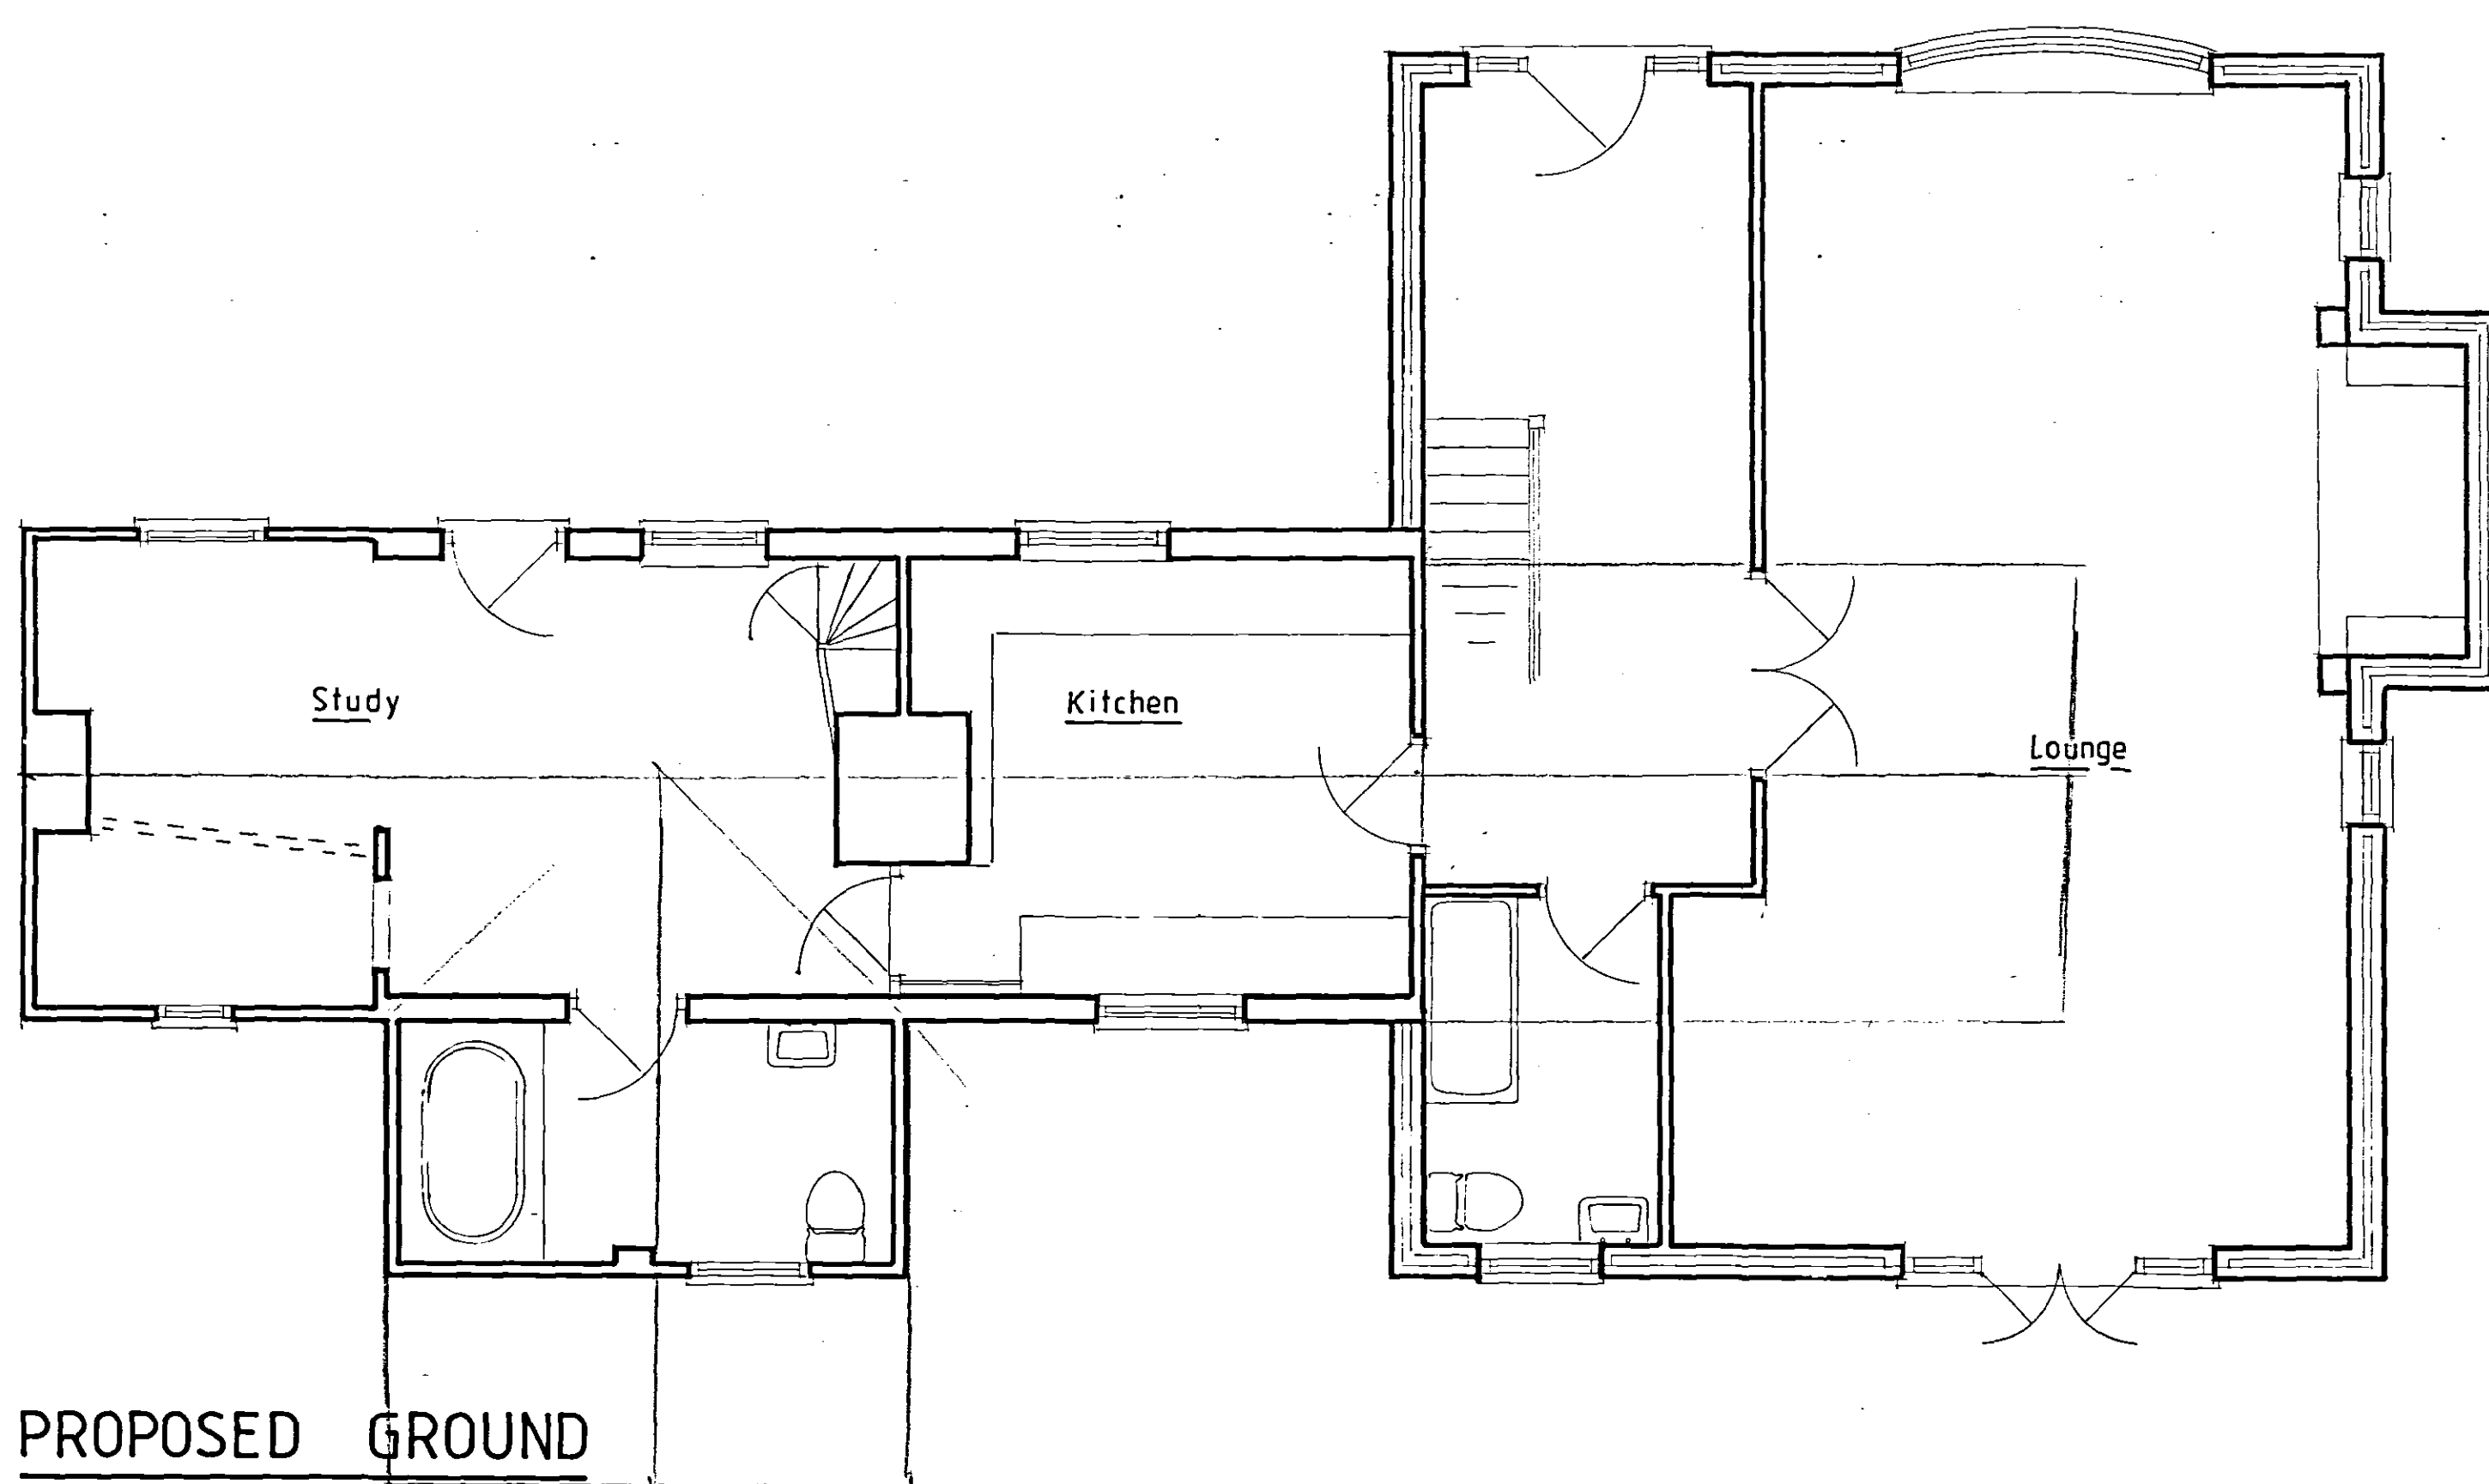

PROPOSED GROUND

NOTES:
All dimensions must be checked on site and not scaled from this drawing.

A	Date	Revisions

© Copyright

J.K.D.S.
01733 380616

Client
MR. & MRS. G. FYFE

Job Title
ALTERATIONS & EXTENSION
AT THE WOODLANDS
DOWSDALE

PLANNING PERMISSION
- 8 FEB 13
Ref. 0181/06

**DETERMINED
PLAN**

Drawing Title
PROPOSED CONDITIONS

Scale
1:50

Date
Dec. 05

Drawn by
JK

Drg. No.
05.1319.02

Rev.