



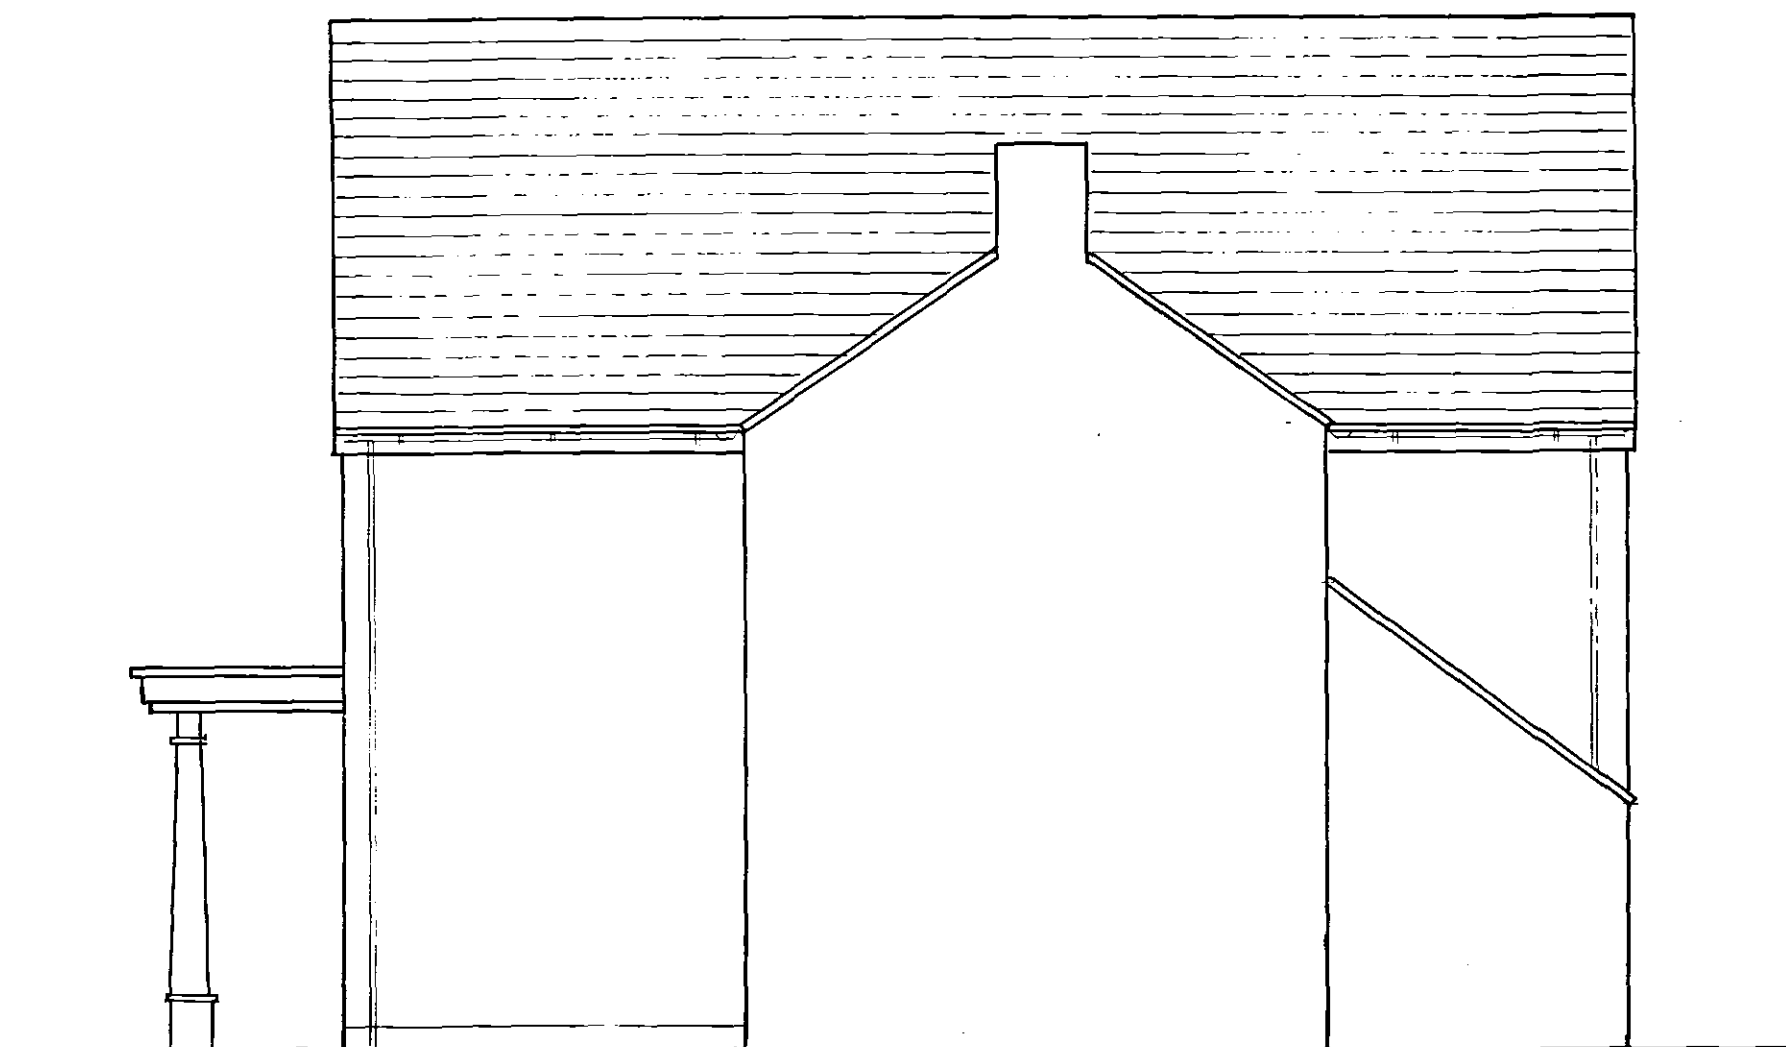

SOUTH EAST

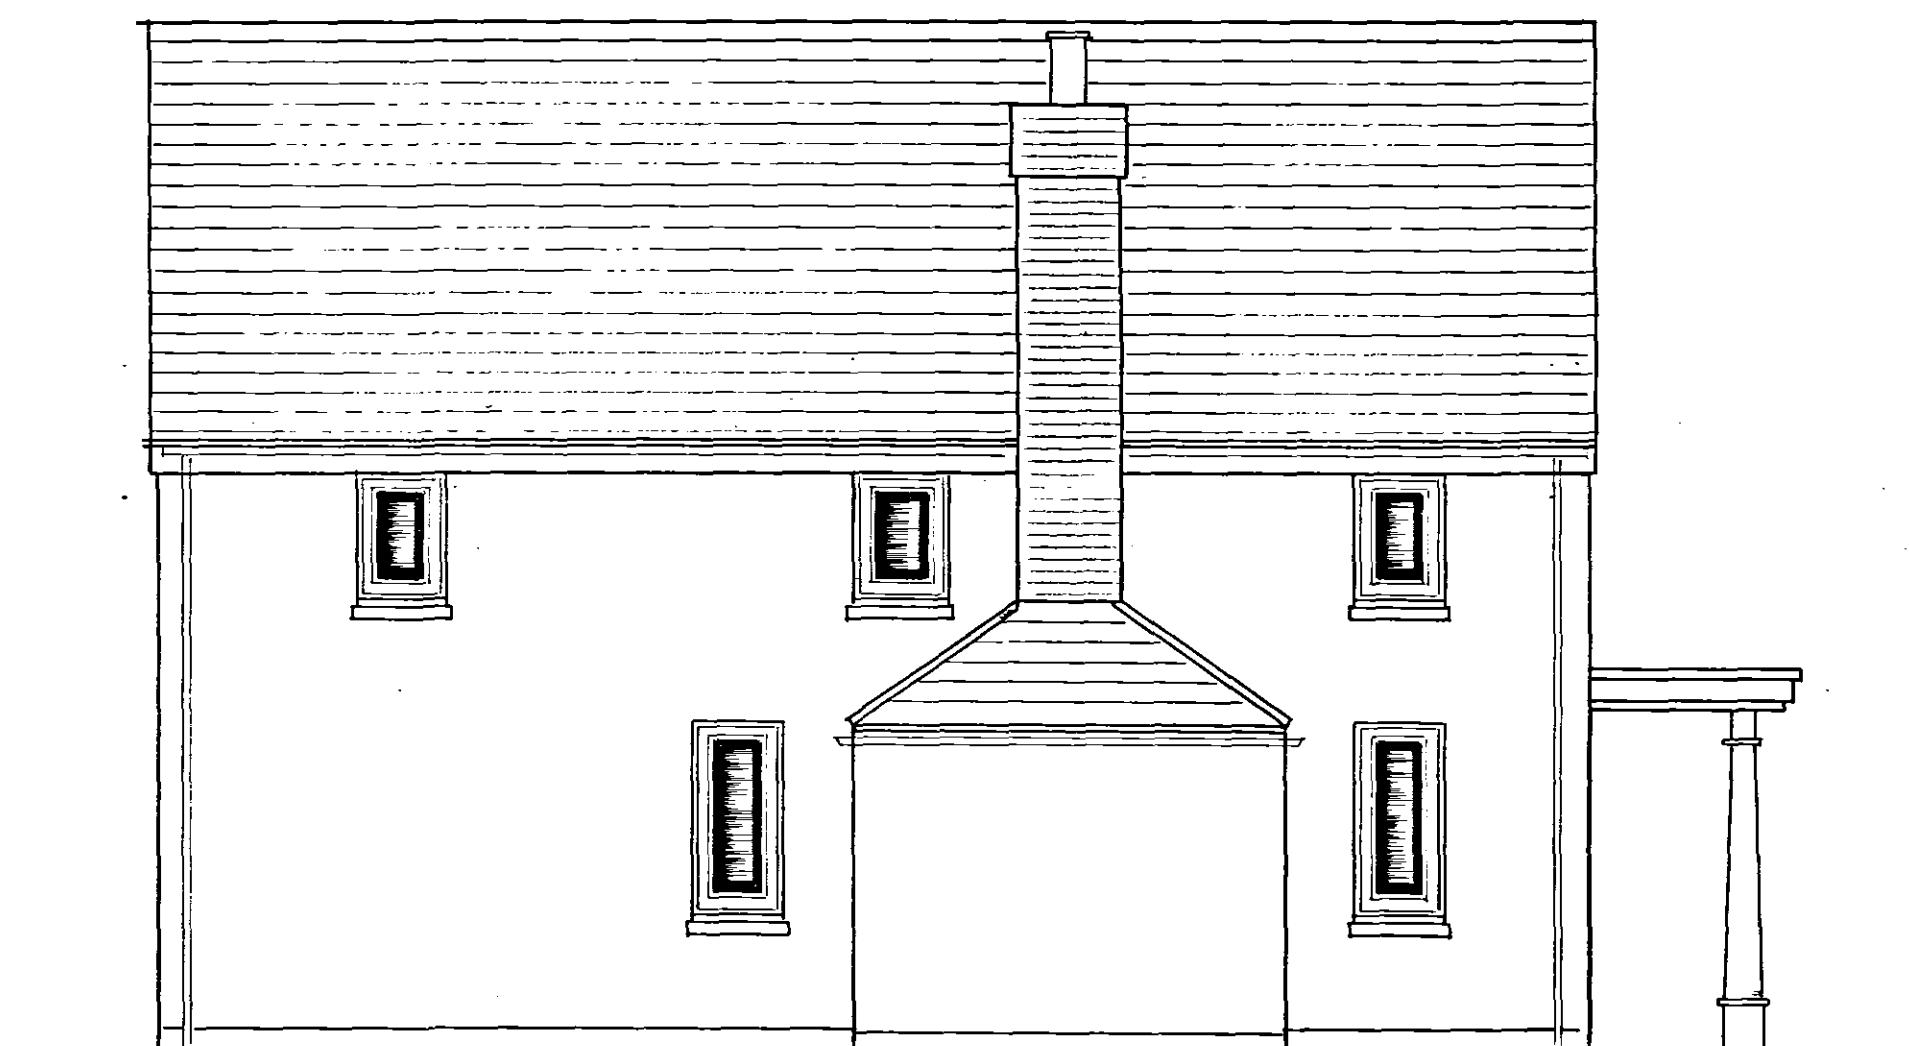

PROPOSED SOUTH WEST



NORTH WEST



NORTH EAST

S-100
PLANNING & DEVELOPMENT
- 8 FEB 2003
Ref. 0181/06

**DETERMINED
PLAN**

NOTES:
All dimensions must be checked on site and not
scaled from this drawing.

A	Date	Revisions

© Copyright

J.K.D.S.
01733 380616

Client
MR. & MRS. G. FYFE

Job Title
**ALTERATIONS & EXTENSION
AT THE WOODLANDS
DOWSDALE**

Drawing Title
PROPOSED ELEVATIONS

Scale
1:50

Date
Dec. 05

Drawn by
JK

Org. No.
05.1319.03

Rev.