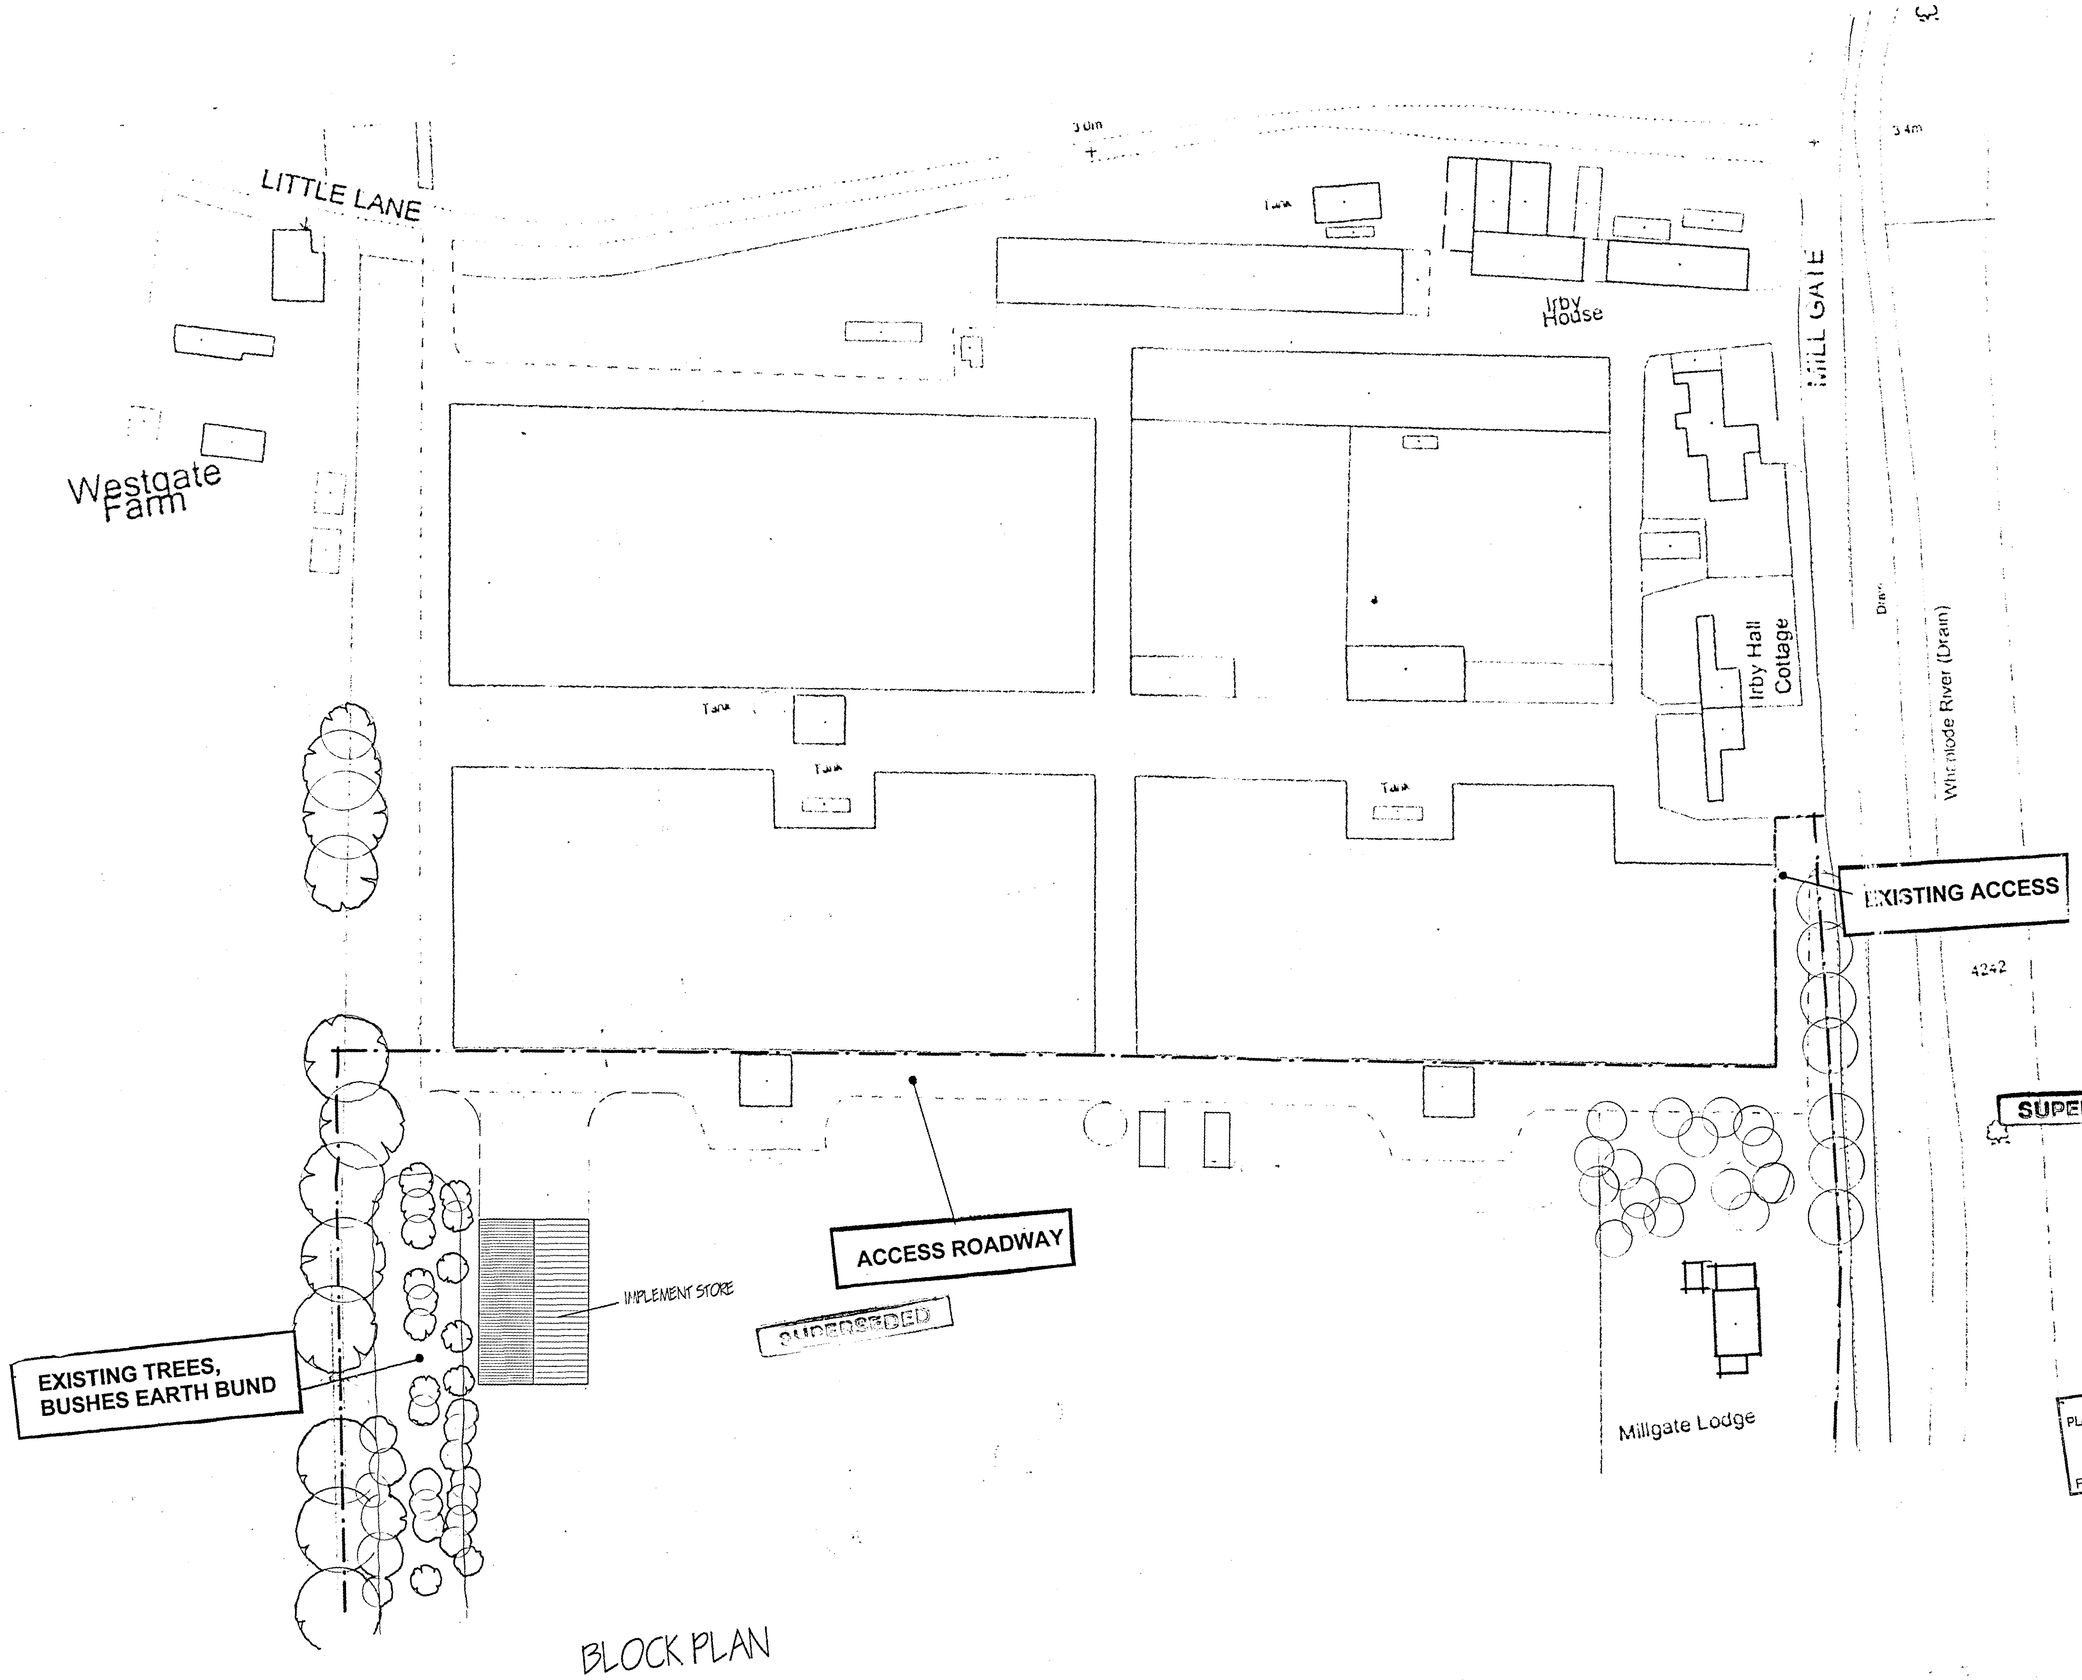

G. R. MERCHANT
I.ENG AMICE FIWO
ARCHITECTURAL, STRUCTURAL AND LAND DRAINAGE CONSULTANTS
Unit 4, Wrights Mews
12A Park Road, Holbeach,
Spalding, Lincs. PE12 7EE
Tel: 01406 490800
Fax: 01406 425744
E-Mail: G. R. Merchant @ Merchant. F9. Co. UK

Project: MILLGATE LODGE, MILLGATE WHAPLODE SPALDING LINCS

Client: MILLGATE LANDSCAPES.

Drawing: BLOCK PLAN

Job Ref.	Drawing No.
889-04	02
Date: JAN '04	Drawn: JPW

Scales: 1/500

DO NOT SCALE FROM THIS DRAWING

SHDC PLANNING & DEVELOPMENT
12 FEB 2004
Ref. 0184/04