


SITE LAYOUT,
1/500.

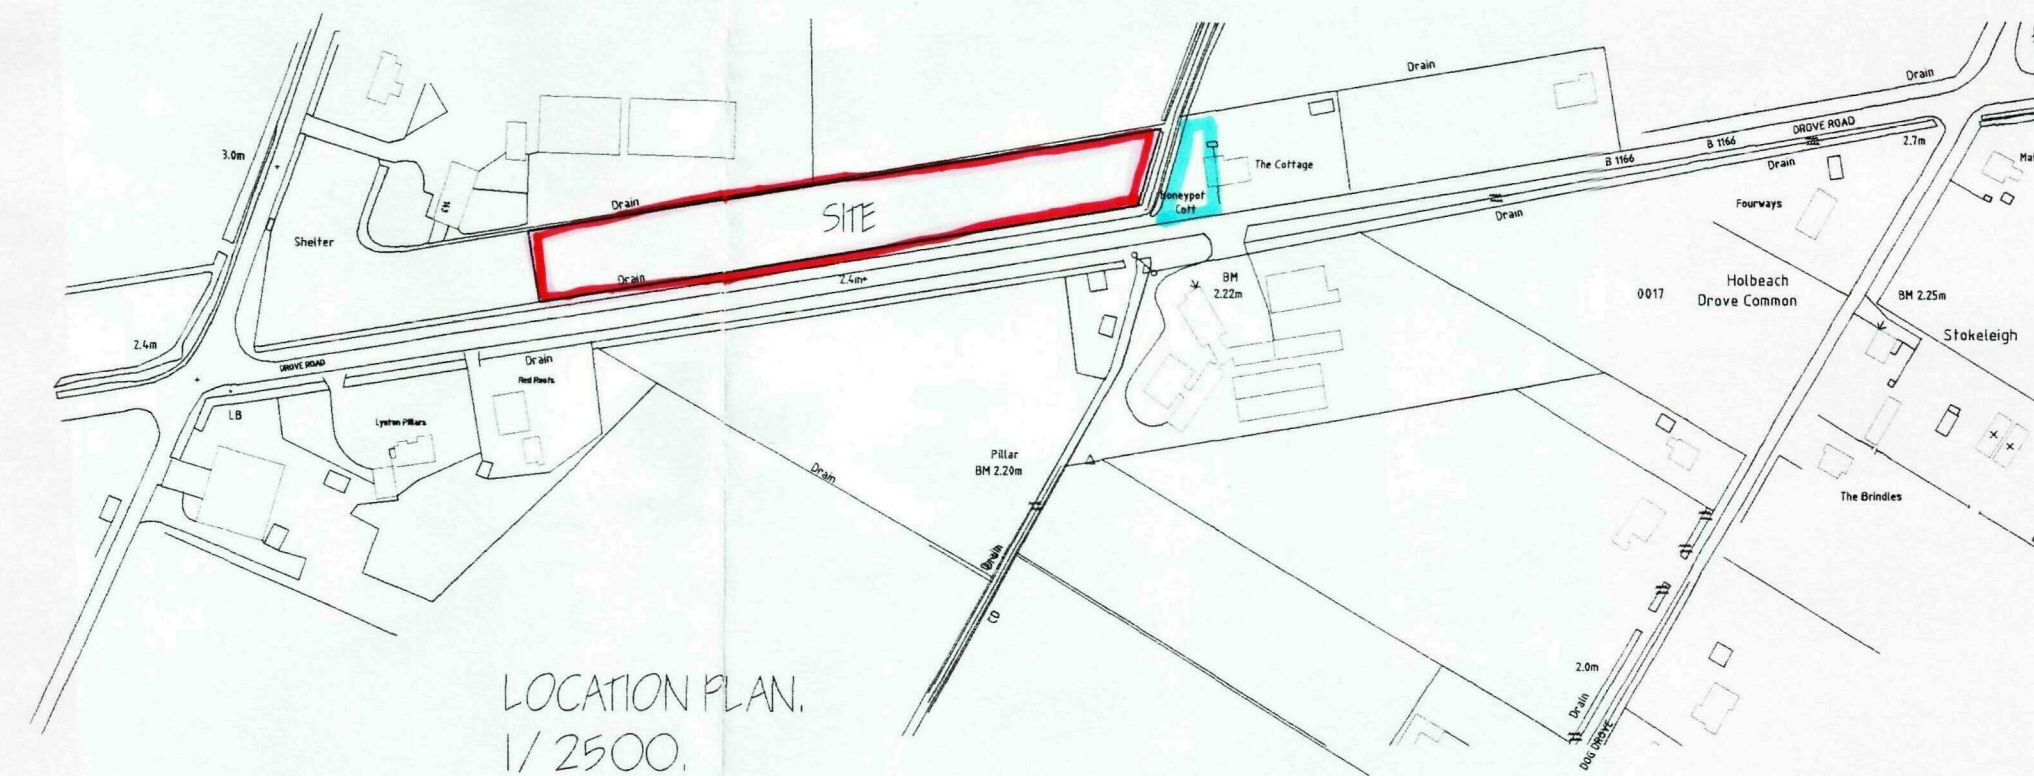

LOCATION PLAN.
1/2500.

A- SILVER BIRCH (*BETULA PENDULA*) FEATHERED
B- HAWTHORN (*CRATAEGUS LAEVIGATA*) FEATHERED
C- MIXED HEDGE

- (a) Hawthorn (*Crataegus Morongiana*)
- (b) Elder (*Sambucus Nigra*)
- (c) Blackthorn (*Prunus Spirosa*)
- (d) Buckthorn (*Rhamnus Cathartica*)

Mixed hedging to be planted in double rows using 600 mm high plants at 200 mm spacings in a mix comprising 25% of each species.

All planting to be in accordance with BS 4426: 1989 and amendment no. 1 (1991)

all trees to be planted with minimum 600mm plastic mulch mat and to be staked, tied and tubed

1/3 to 1/2 bag of peat-free and shrub planting compost to be incorporated into backfill for each tree hole

G. R. MERCHANT LTD.
I.ENG AMICE FIWO
**ARCHITECTURAL, STRUCTURAL
AND LAND DRAINAGE
CONSULTANTS**
4 Wrights Mews
12A Park Road, Holbeach,
Spalding, Lincs. PE12 7EE
Tel: 01406 490800
Fax: 01406 425744
E-Mail: gr.merchant@btconnect.com

Project	
---------	--

CHANGE OF USE TO AGRICULTURAL LAND
TO Paddock including stable block.
Land Adj: HONEYPOT COTTAGE, MIAN ROAD
HOLBEACH DRIVE, LINC'S, PE12 0SA

Client	
--------	--

MR & MRS A DEPEAR

Drawing

LOCATION & SITE PLANS.

Job Ref.

2037

Date

OCT '90

Scales

AS INDICATED

DO NOT SCALE FROM THIS DRAWING

[illegible]

