


PROPOSED NEW HANGAR. S/H FACTORY MADE.


FENLAND AIRFIELD. ALL STAINLESS NUTS AND BOLTS.

NOT TO SCALE.

FRONT VIEW

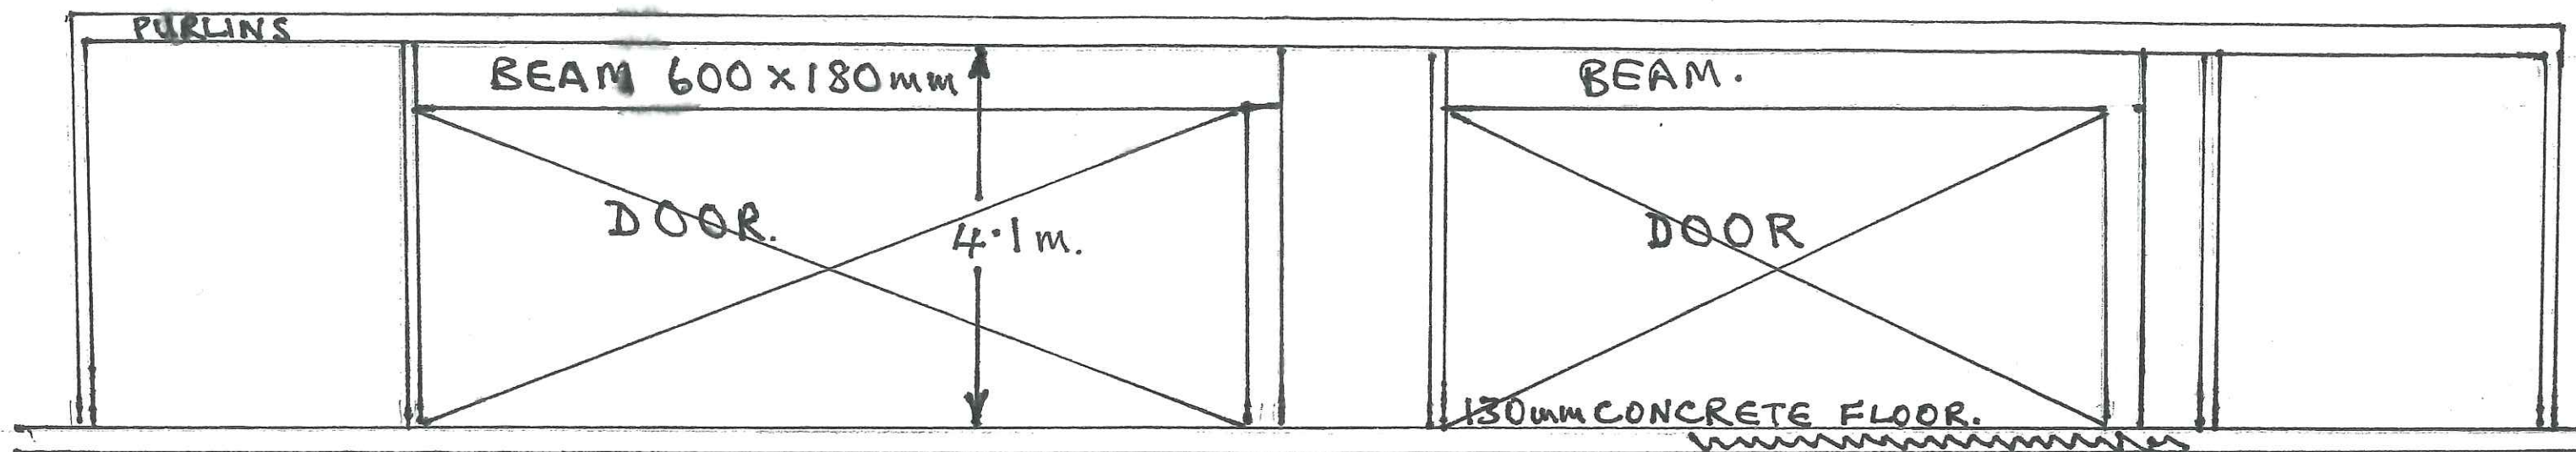

REAR VIEW.

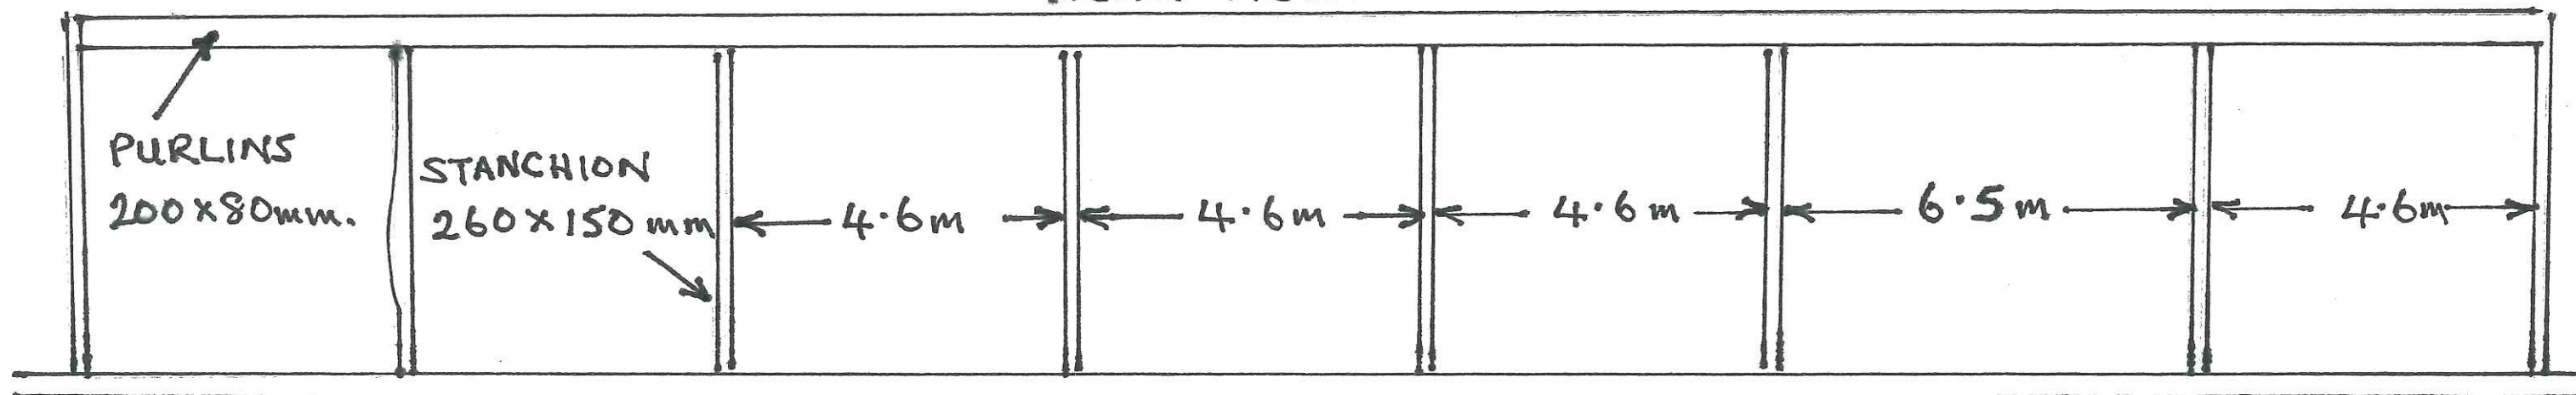

JOHN WRIGHT ENGINEERING.

FENLAND MANOR

HOIBEACH ST. JOHNS.

PE12 8RQ.

