
Superplan...

Option 1

Site-centred

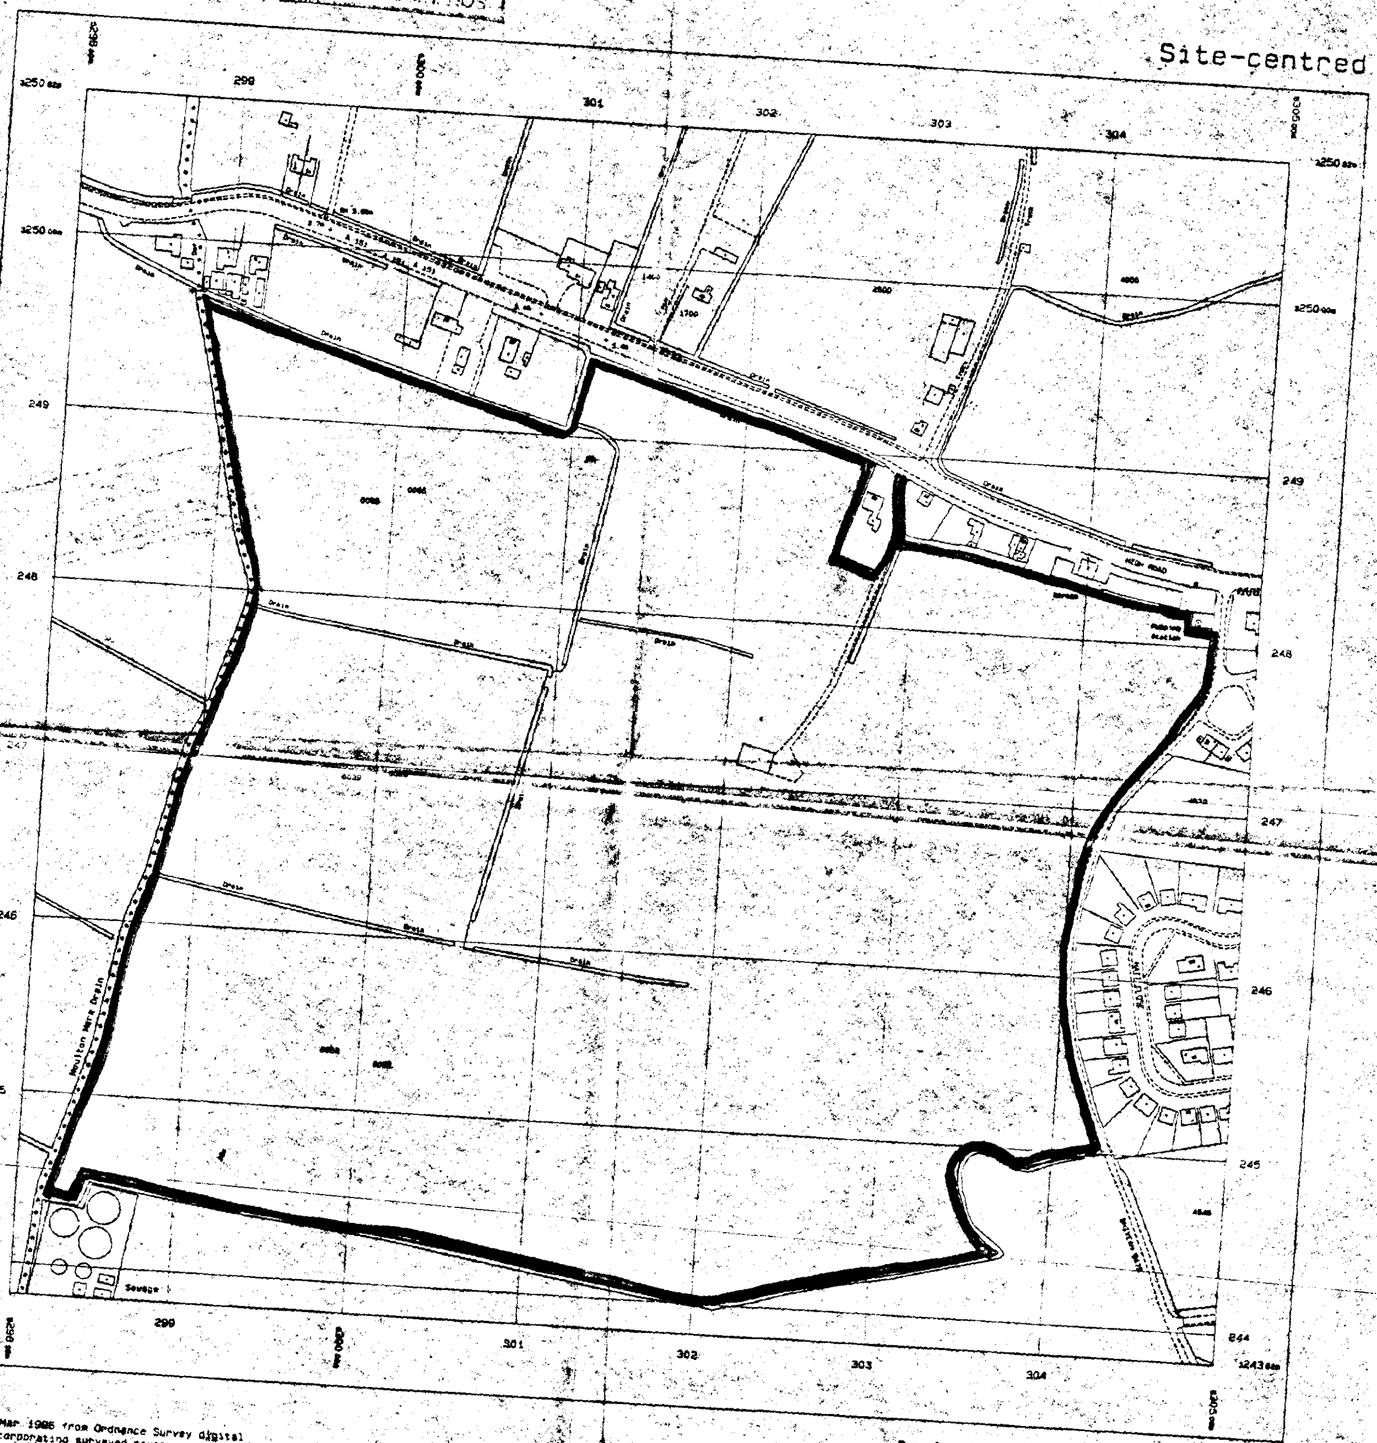

Plotted 11 Mar 1998 from Ordnance Survey digital data and incorporating surveyed revision available at this date. © Crown Copyright 1998.

Reproduction in whole or in part is prohibited without the prior permission of Ordnance Survey.

Superplan plots are sold subject to Ordnance Survey Terms & Conditions of Sale, available on request.

40 20 0 40 80 120 160 200

Metres

Scale 1: 2500

Reproduced from the Ordnance Survey ..... map with the permission of the Controller of Her Majesty's Stationery Office. © Crown Copyright. Licence No. ES73076E.

National Grid sheet reference at centre of this Superplan: TF3034

The representation of a road, track or path is no evidence of a right of way.

Heights given in metres above the Newlyn Datum

The alignment of tunnels is approximate.

Plot centre coordinates: 530155, 304730

Produced by Anglian Map Group, 1998


96/ E61

[illegible]
[illegible]
[illegible]

Superplan...

Option 1

Site-centred

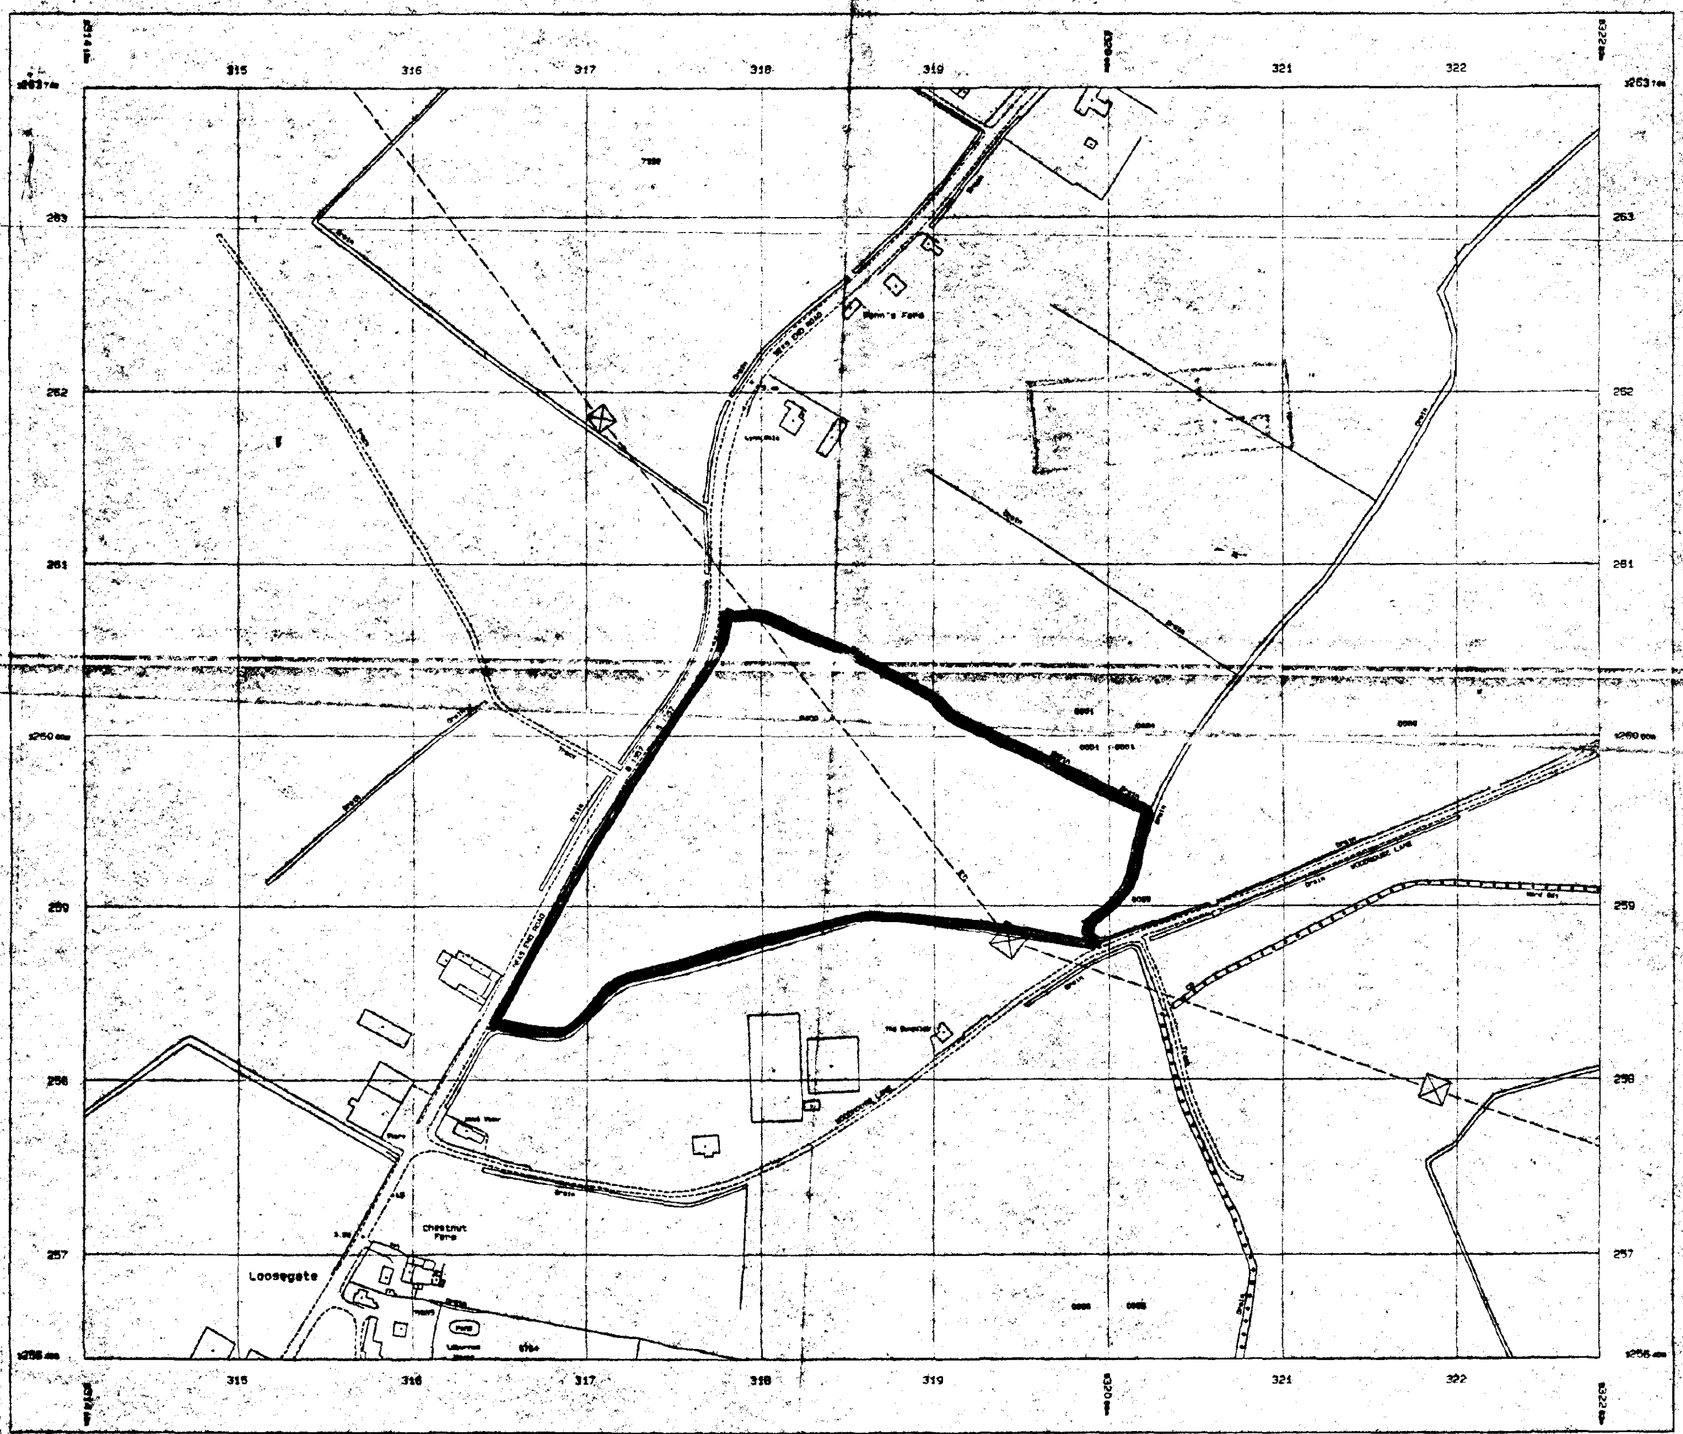

Plotted 11 Mar 1998 from Ordnance Survey digital data and incorporating surveyed revision available at this date. © Crown Copyright 1998.

Reproduction in whole or in part is prohibited without the prior permission of Ordnance Survey.

Superplan plots are sold subject to Ordnance Survey Terms & Conditions of Sale, available on request

40 20 0 40 80 120 160 200

Metres

Scale 1: 2500

Reproduced from the Ordnance Survey [illegible] map with the permission of the Controller of Her Majesty's Stationery Office © Crown Copyright. Licence No. ES730752E.


National Grid sheet reference at centre of this Superplan: TF3126

The representation of a road, track or path is no evidence of a right of way

Heights given in metres above the Newlyn Datum.

The alignment of tunnels is approximate

Plot Centre Coordinates: 501847, 326000

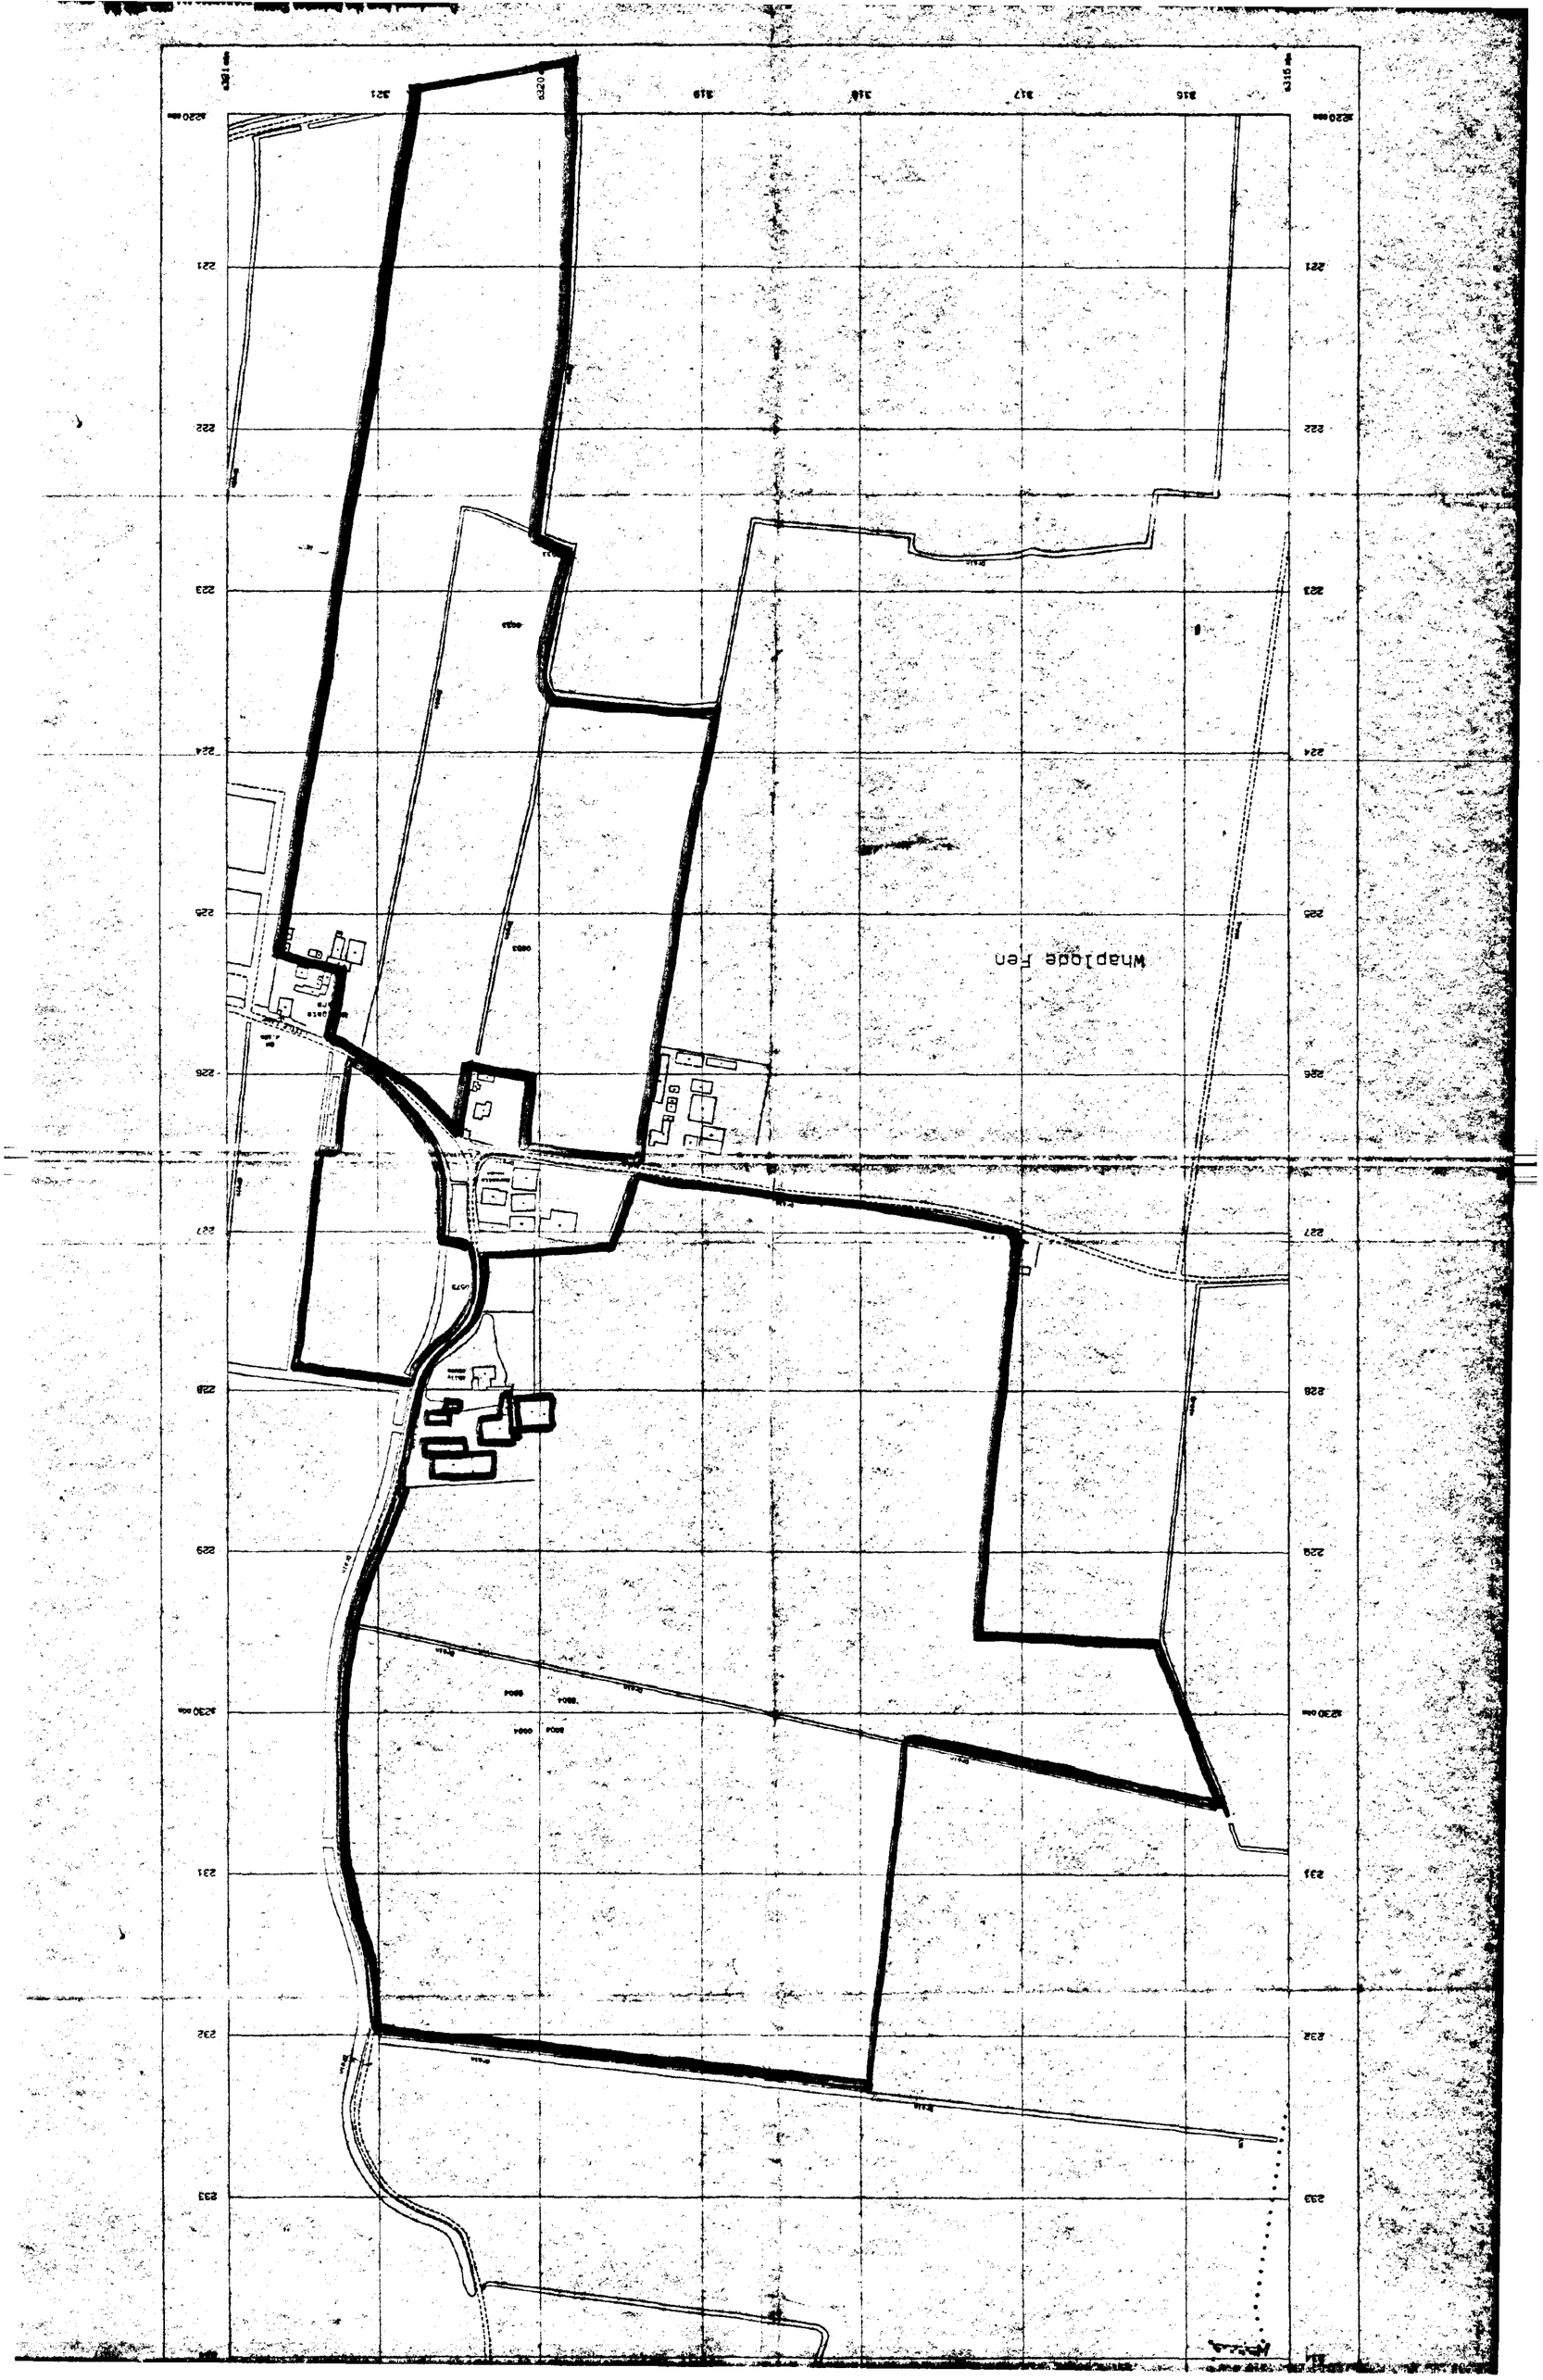
Wnapjade Fen

Superplan...

Option 1

Site-centred

