






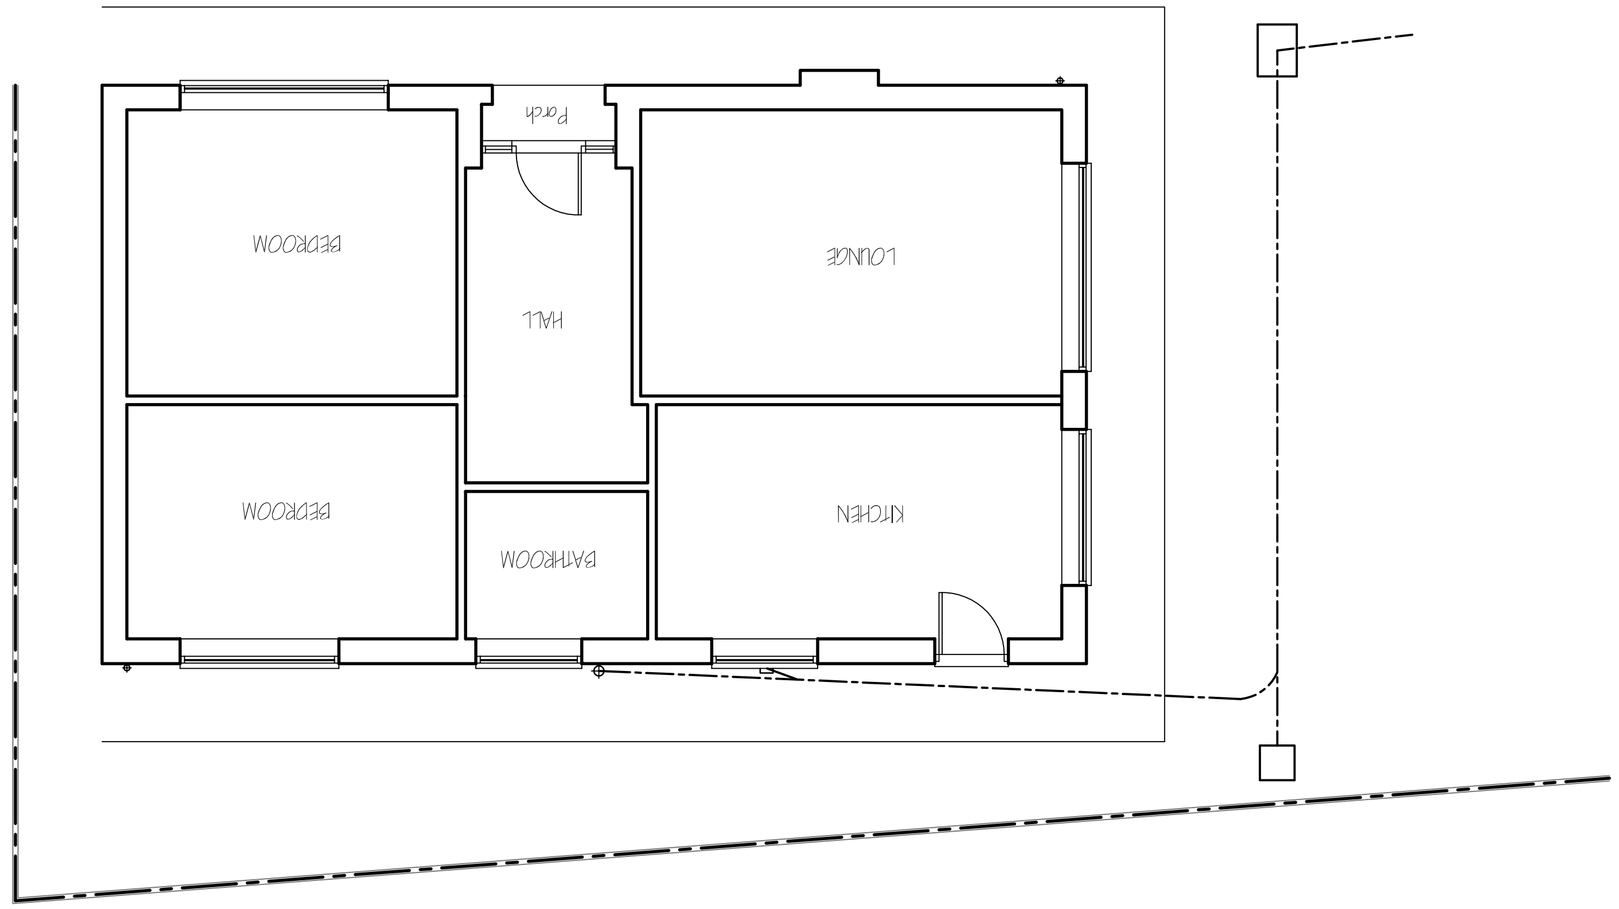

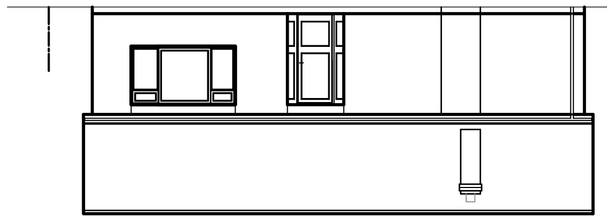


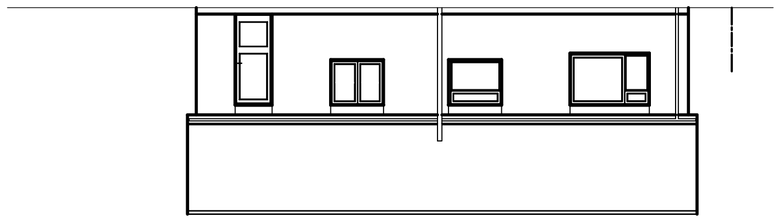

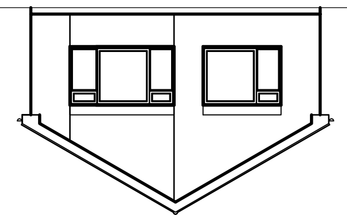

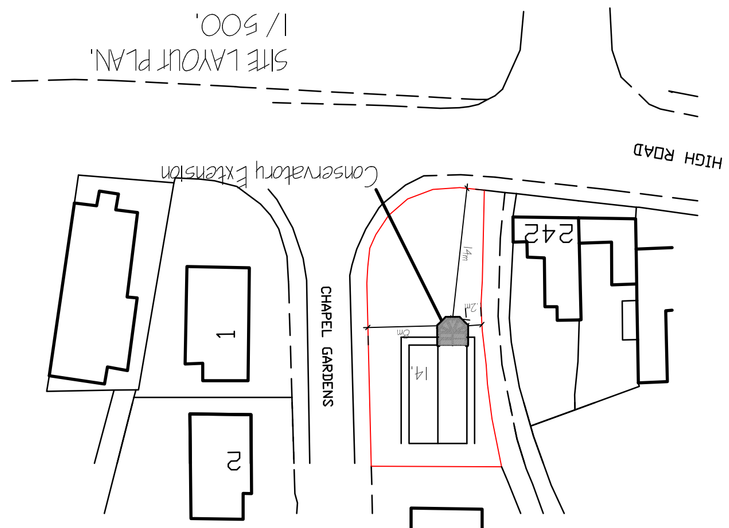



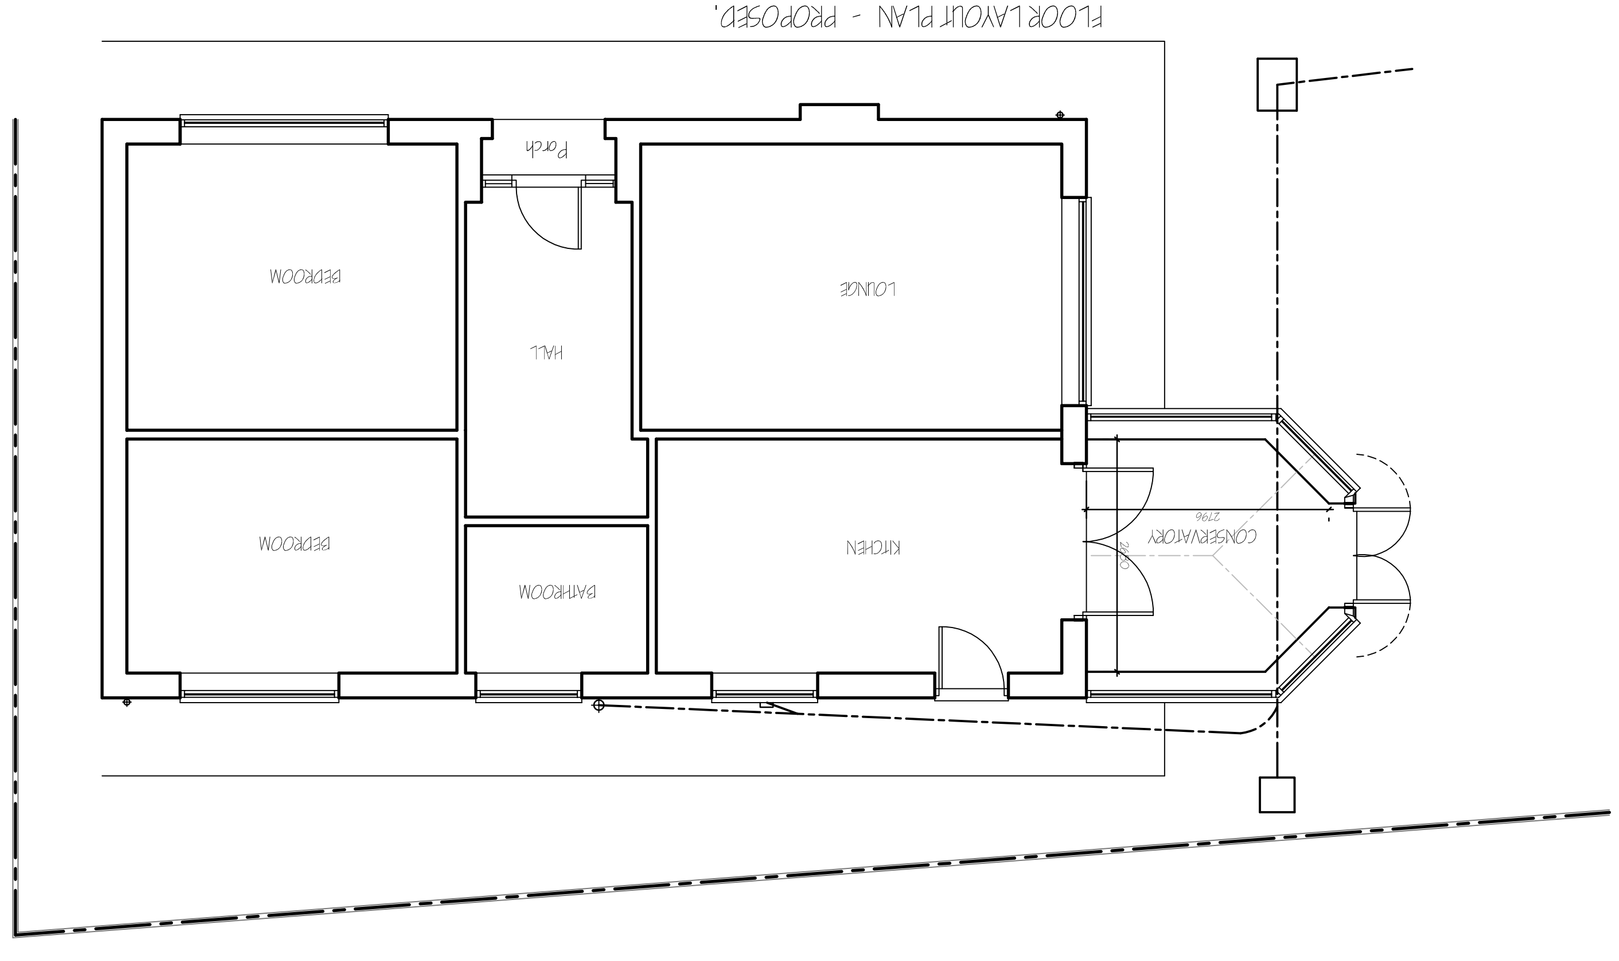


LOCATION PLAN.
1/ 2500.
SITE
CHAPEL GARDENS
HIGH ROAD
Conservatory
Porch
Church
Recreation Ground
Sub Sta
Allotments
Pond
Primary School
Sports Ground
Pavilion
Tennis Courts
Bowling Green
Club House
Car Park
Recreation Ground
Pavilion
Sub Sta
Sub Sta
Sub Sta