




Council Offices
 Priory Road
 Spalding
 Lincolnshire
 PE11 2XE

Tel 01775 761161

This copy has been produced
 specifically for Planning and
 Building Control purposes only.
 No further copies may be made

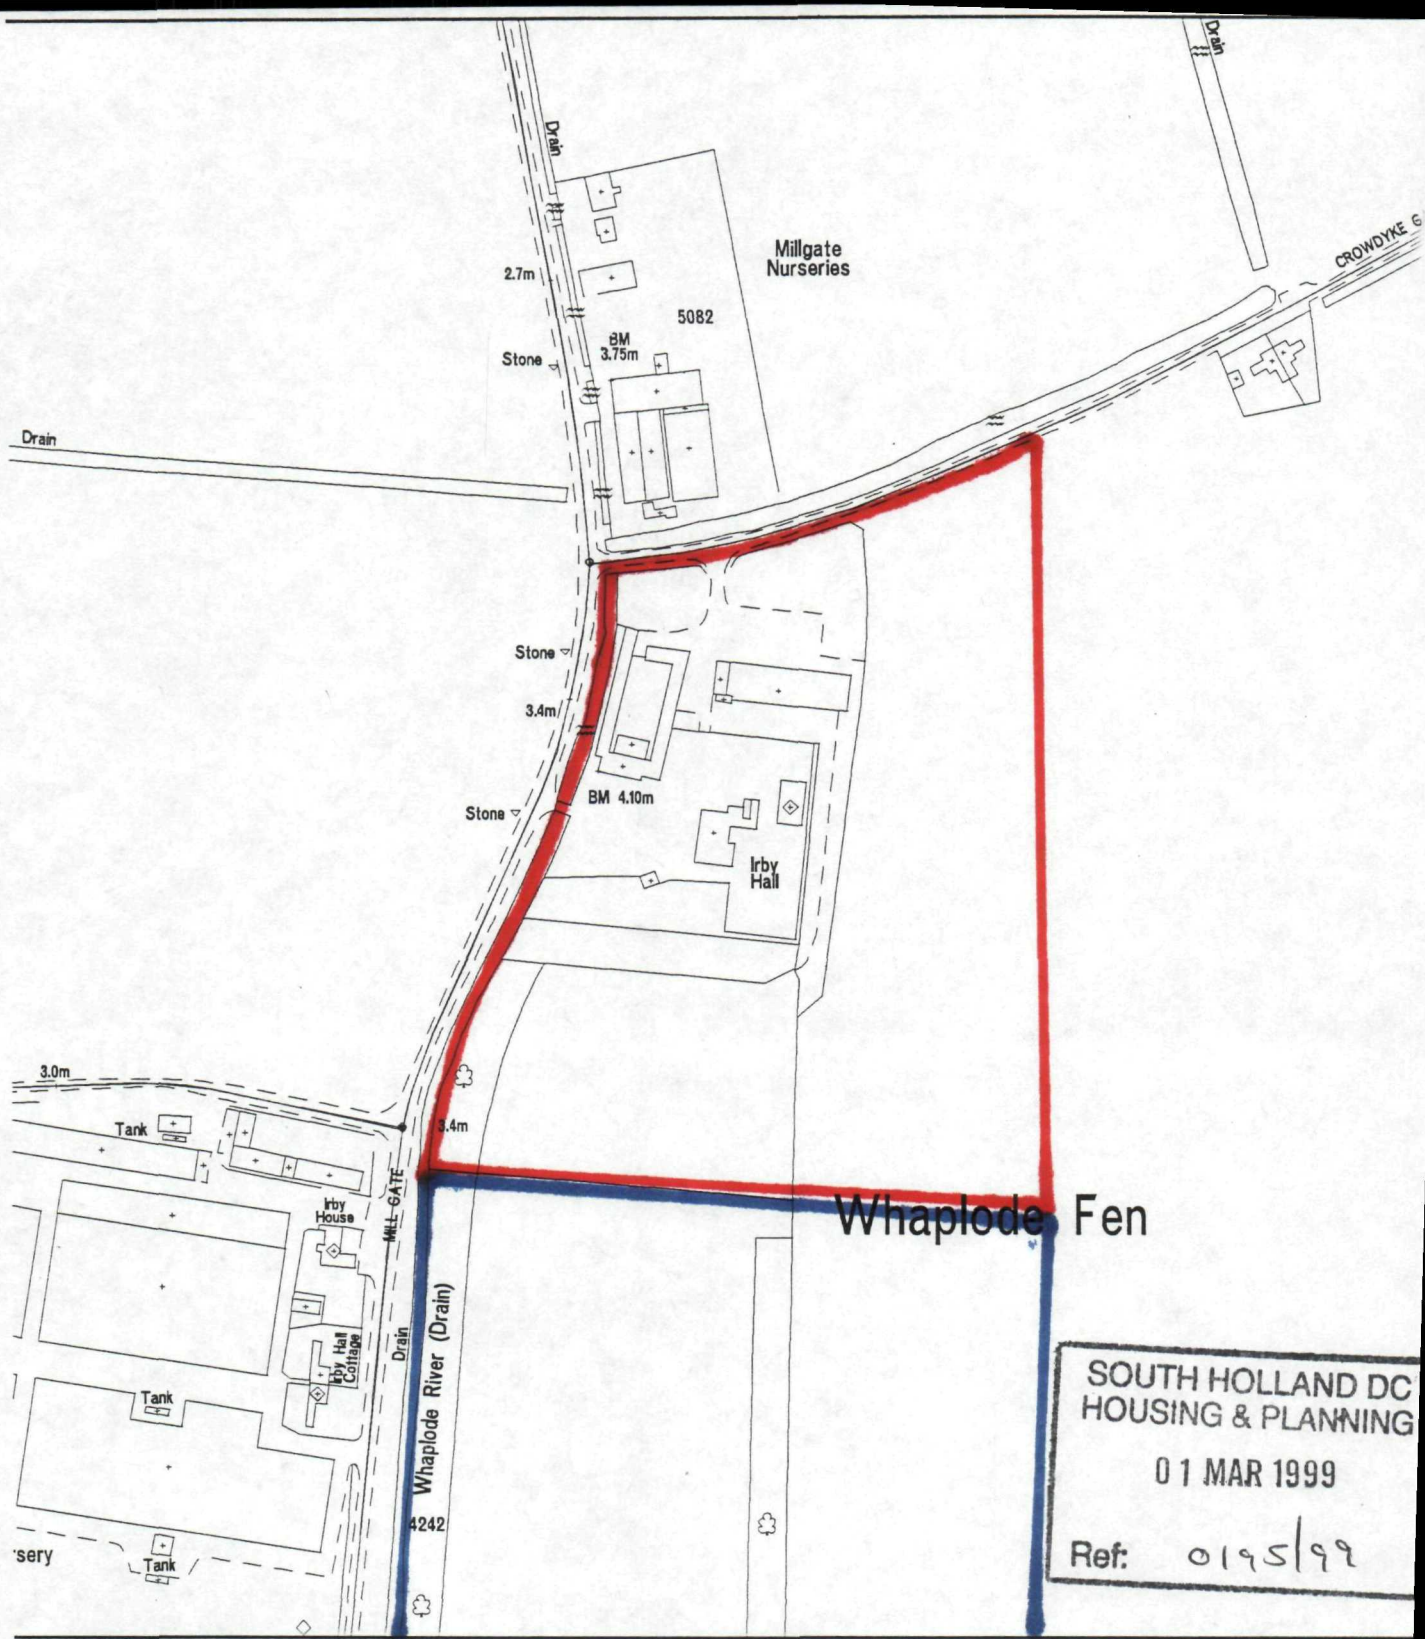

Reproduced from the Ordnance Survey mapping with the permission of the Controller of Her Majesty's Stationery Office
 (c) Crown Copyright, Unauthorised reproduction infringes Crown copyright and may lead to prosecution or civil proceedings

OS Licence No LA079413

**DETERMINED
 PLAN**