



TYPICAL WALL ELEVATION

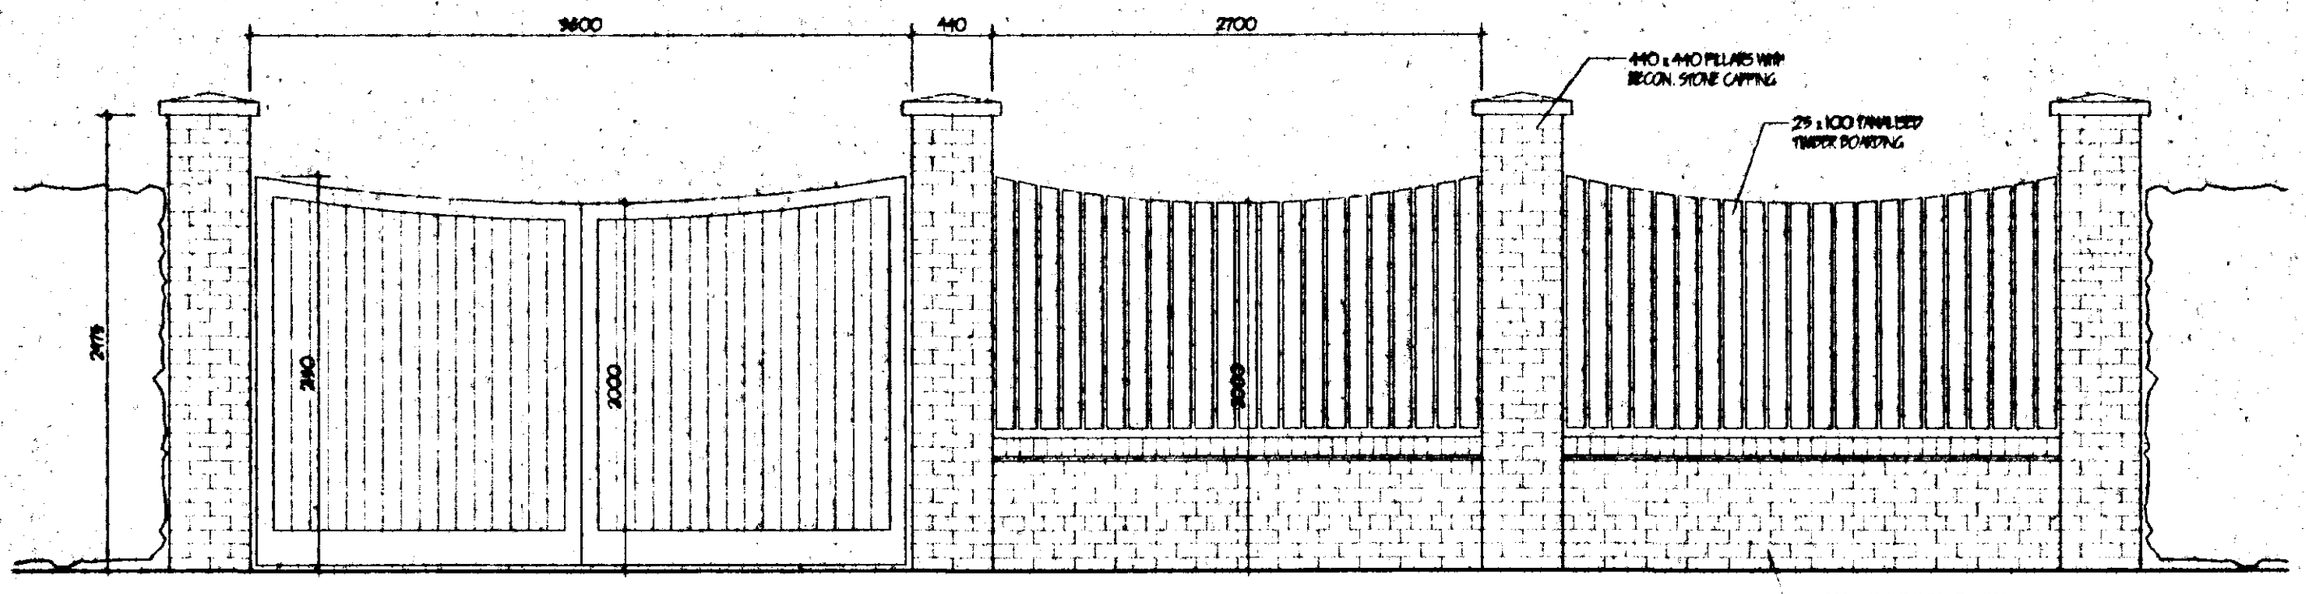

LOCATION PLAN 1:2500

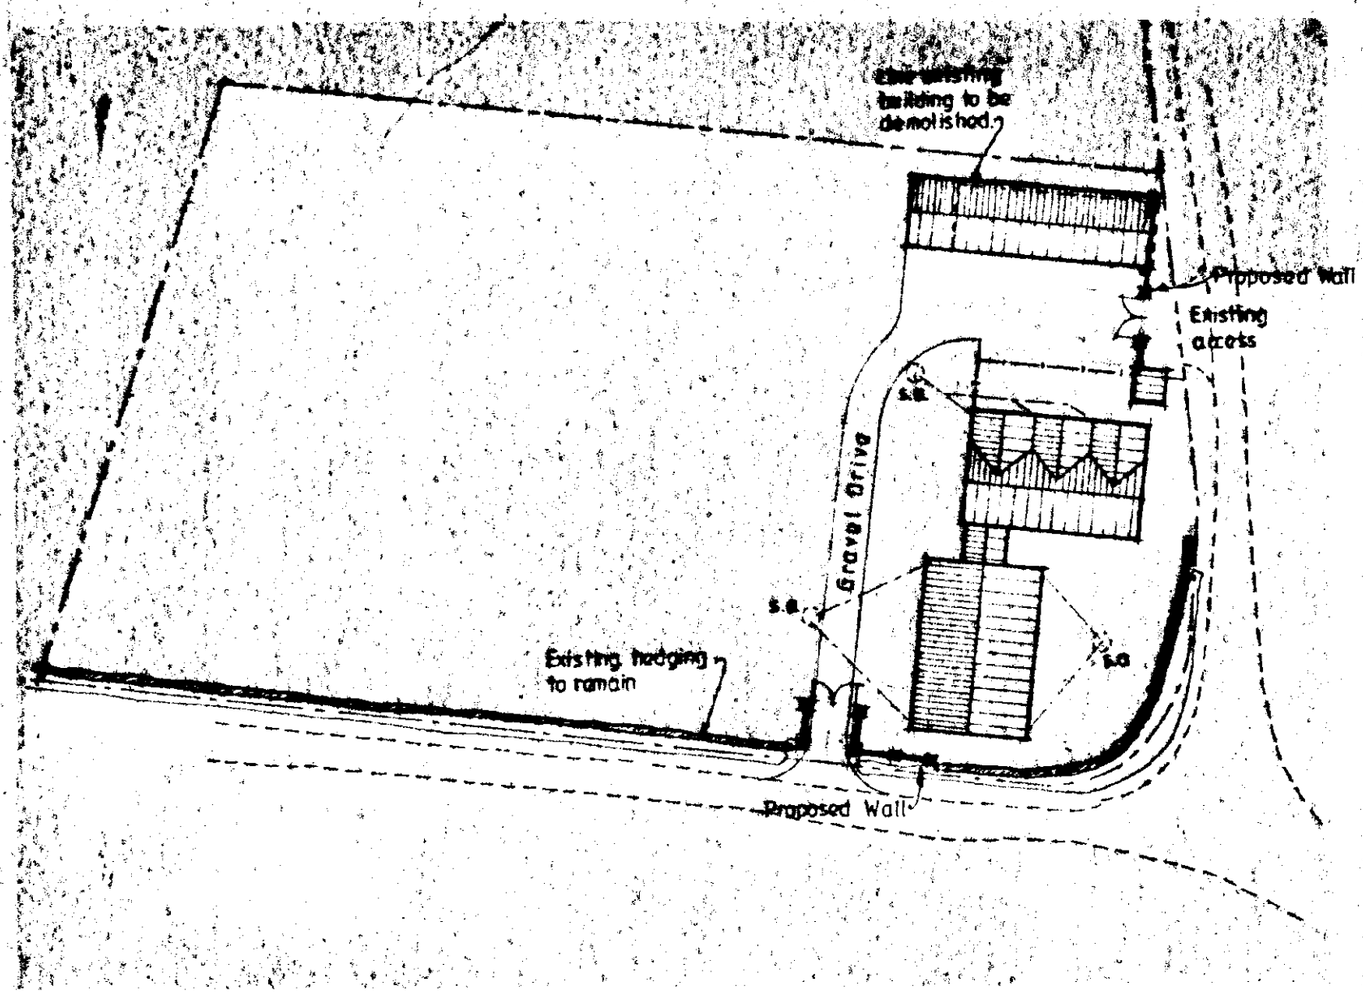

BLOCK PLAN 1:500

SHDC
Planning & Development
28 FEB 2002
Ref 0200/02

revision	date	init.	revision details.


COOPER ARCHITECTURAL DESIGN
WRIGHTS MEWS, 12A PARK ROAD,
HOLBEACH, SPALDING, LINC'S PE12 7EE
Tel/Fax : 01406 423762
Mobile : 07808 125 778

Client.
MRS SOWERBY


Project.
PROPOSED BOUNDARY WALLS
DORCETTE HOUSE
LITTLE LANE
WHAPLODE
SPALDING LINC'S.

Drawing.


Scale	Drawing No.
Date. FEBRUARY '02	Drawn. J.C.

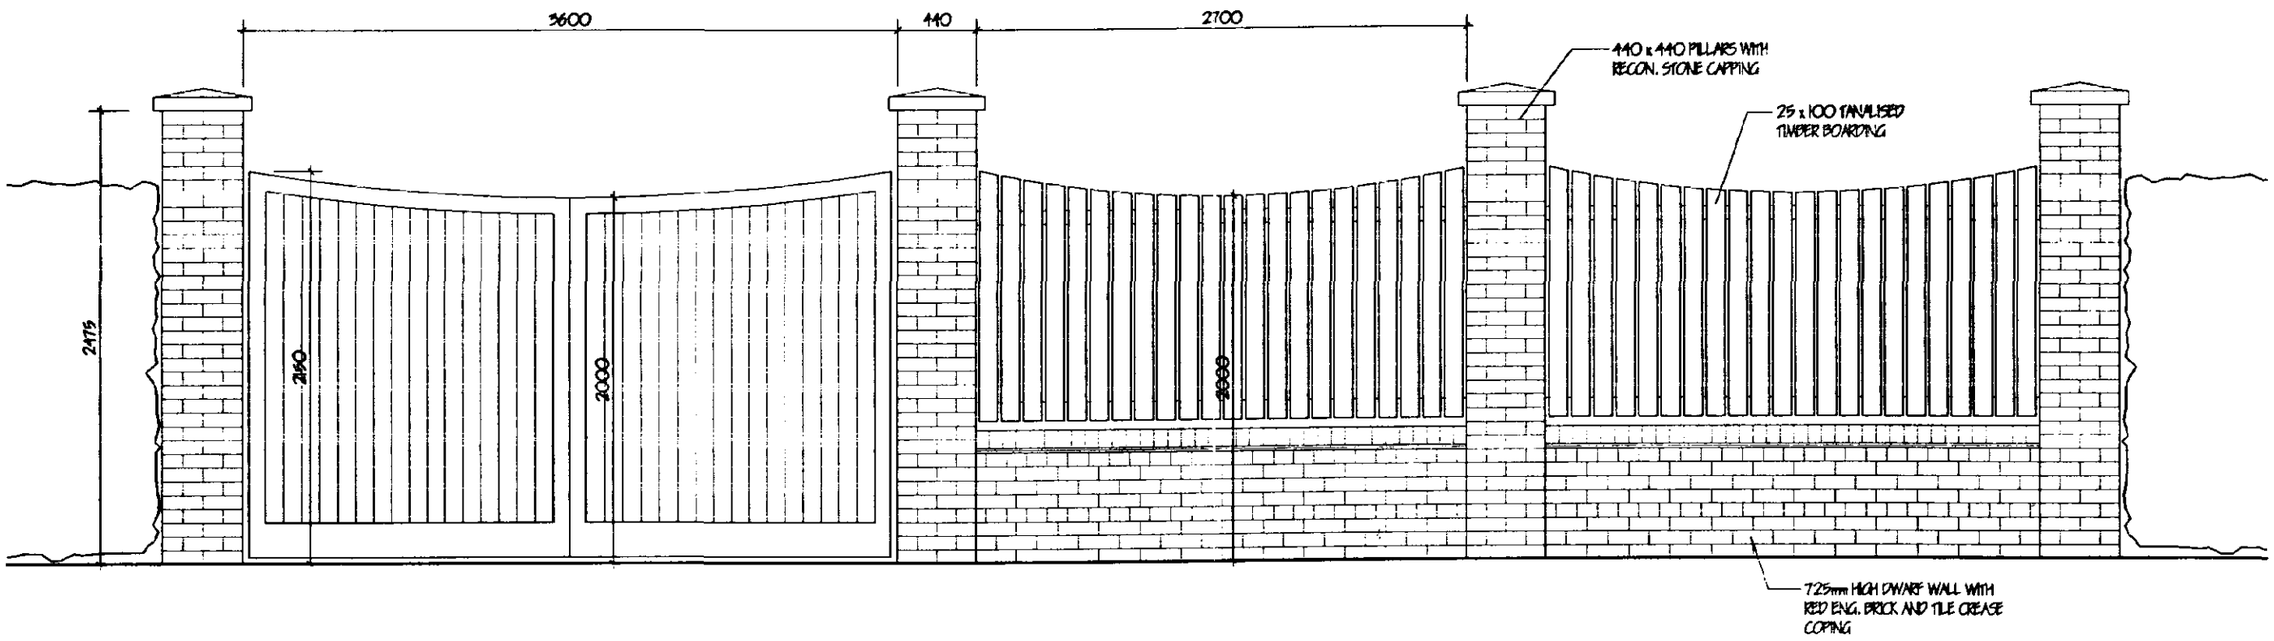

TYPICAL WALL ELEVATION

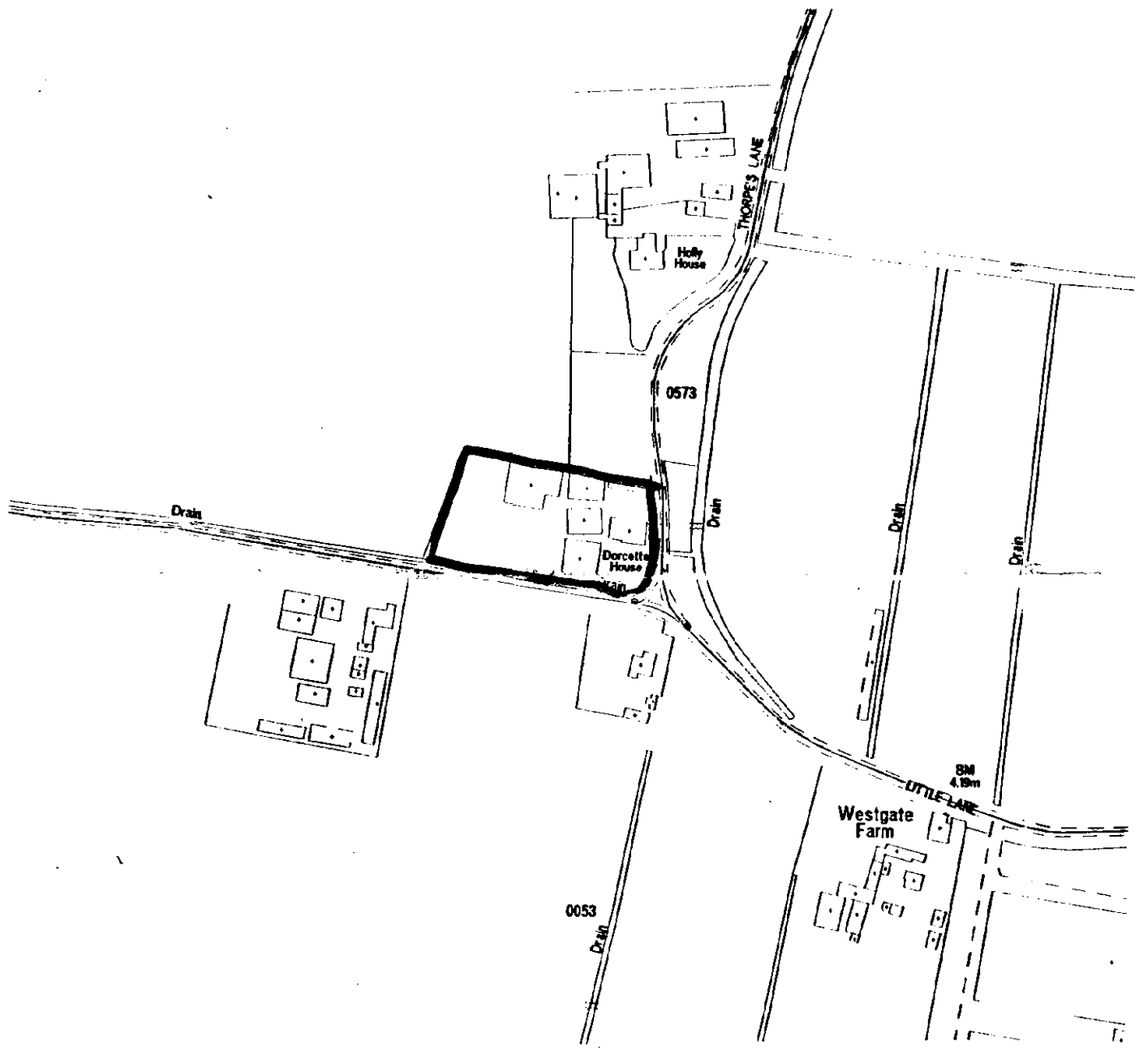

LOCATION PLAN 1:2500

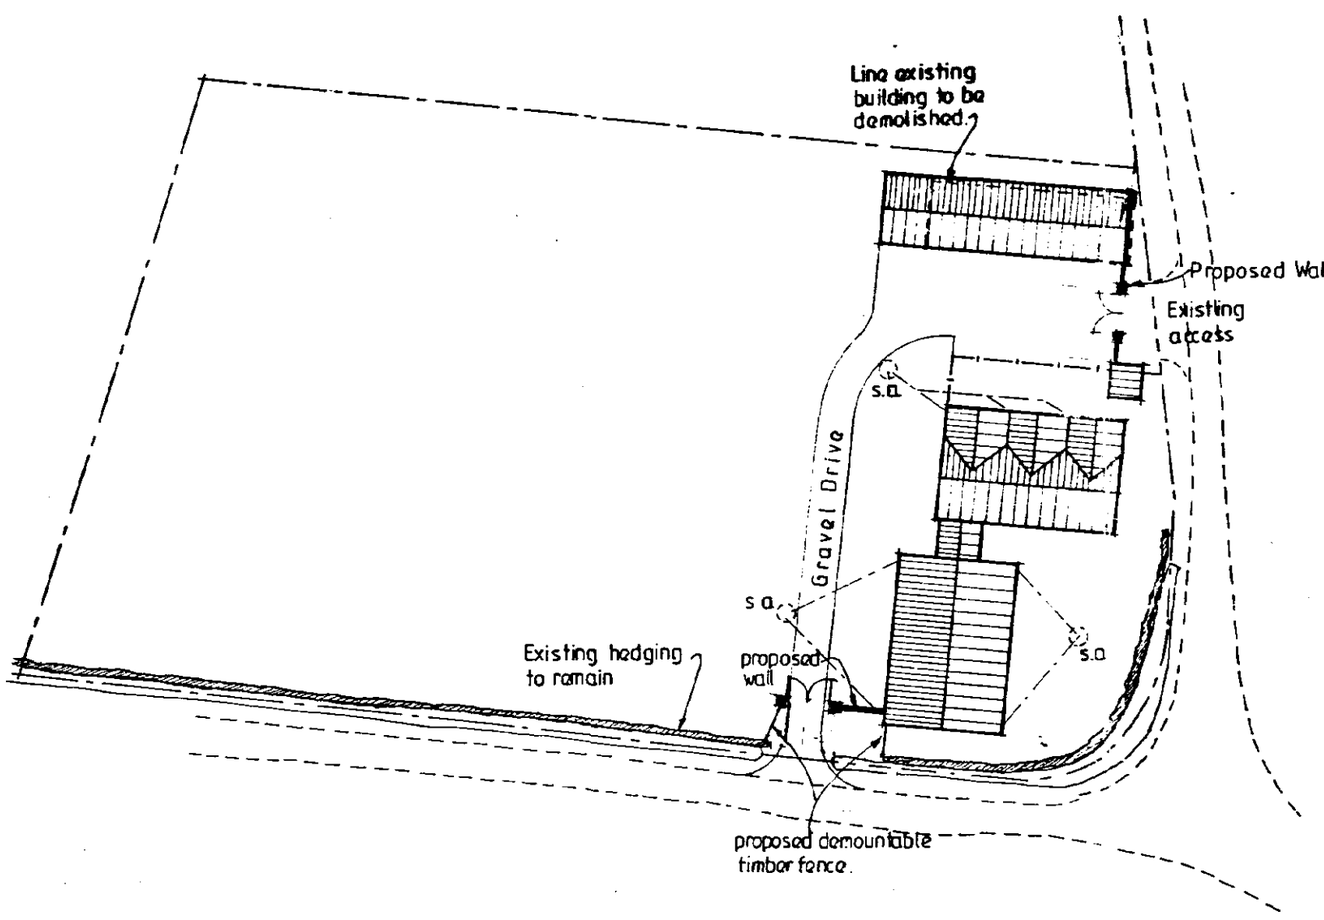

BLOCK PLAN 1:500

AMENDED PLAN
Ref.

SHDC
Planning & Development
- 2 APR 2002
Ref 0200/02

revision	date	init.	revision details.

COOPER ARCHITECTURAL DESIGN
WRIGHTS MEWS, 12A PARK ROAD,
HOLBEACH, SPALDING, LINC'S PE12 7EE
Tel/Fax : 01406 423762
Mobile : 07808 125 778

Client.
MRS SOWERBY

Project.
PROPOSED BOUNDARY WALLS
DORCETTE HOUSE
LITTLE LANE
WHAPLODE
SPALDING LINC'S.

Drawing.

Scale	Drawing No.
Date. FEBRUARY '02	Drawn. J.C.