

Location Plan

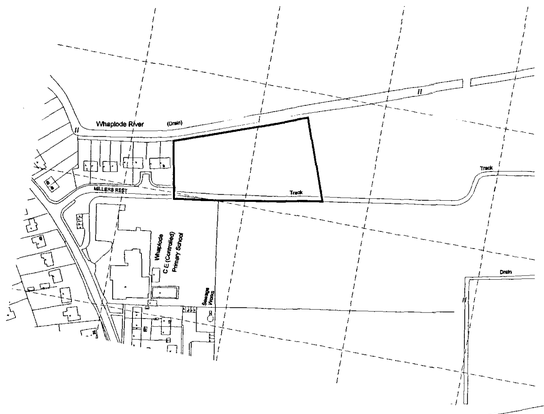


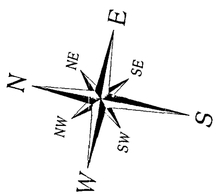

No.	Notes.
1.	All dimensions to be verified on site by GENERAL CONTRACTOR and any discrepancies to be brought to the attention of the Architect prior to commencing work or setting out or preparing shop drawings.
2.	Drawings not to be scaled. Work to figured dimensions only
3.	©copyright SAUNDERS BOSTON LIMITED. All rights reserved. This drawing remains the property of SAUNDERS BOSTON LIMITED at all times and may not be reproduced or copied in whole or in part without their prior written consent.
4.	This drawing and related specifications are for use only in the stated location.

SHDC
PLANNING & DEVELOPMENT
14 FEB 2007
Ref. 07/01107

Proposed Site Plan

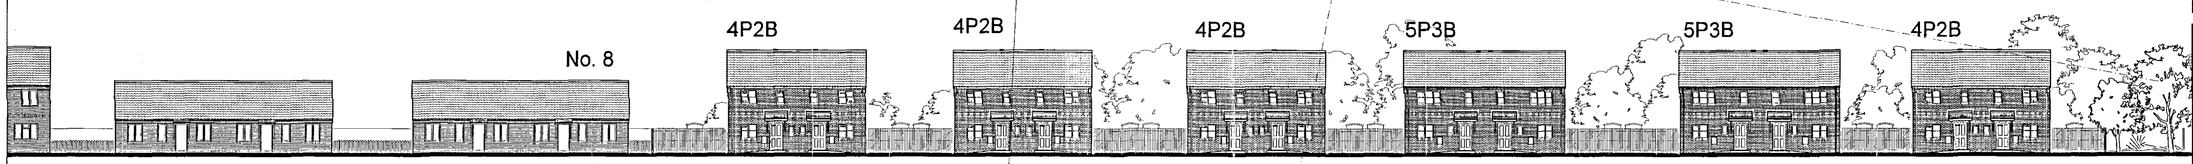

Proposed Street Elevations

No.	Revision	Date	Initials
A	Rainwater Harvesting Tanks and Solar Panels added Windows changed to GRP	Jan 06	RJB

Chartered Architects
Offley House
33 Parkside
Cambridge CB1 1JE
Tel: (01223) 367733
Fax: (01223) 301940
E-mail office@saundersboston.co.uk
Saunders Boston

Client	FE Peacock
Job	Housing at Whaplode
Drawing	Proposed Site Layout
Scales	1:200 @ A1 1:400 @ A3
Date	Nov05
Drawn	RJB
Number	866 / 10
Revision	A

DETERMINED
PLAN