
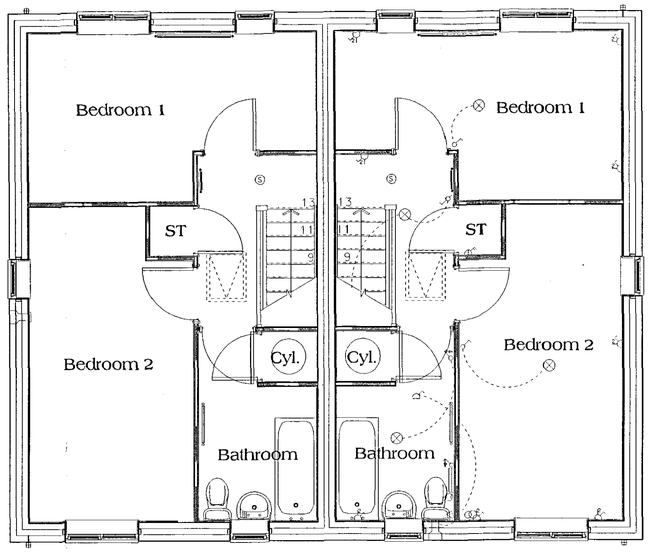



FIRST FLOOR PLAN

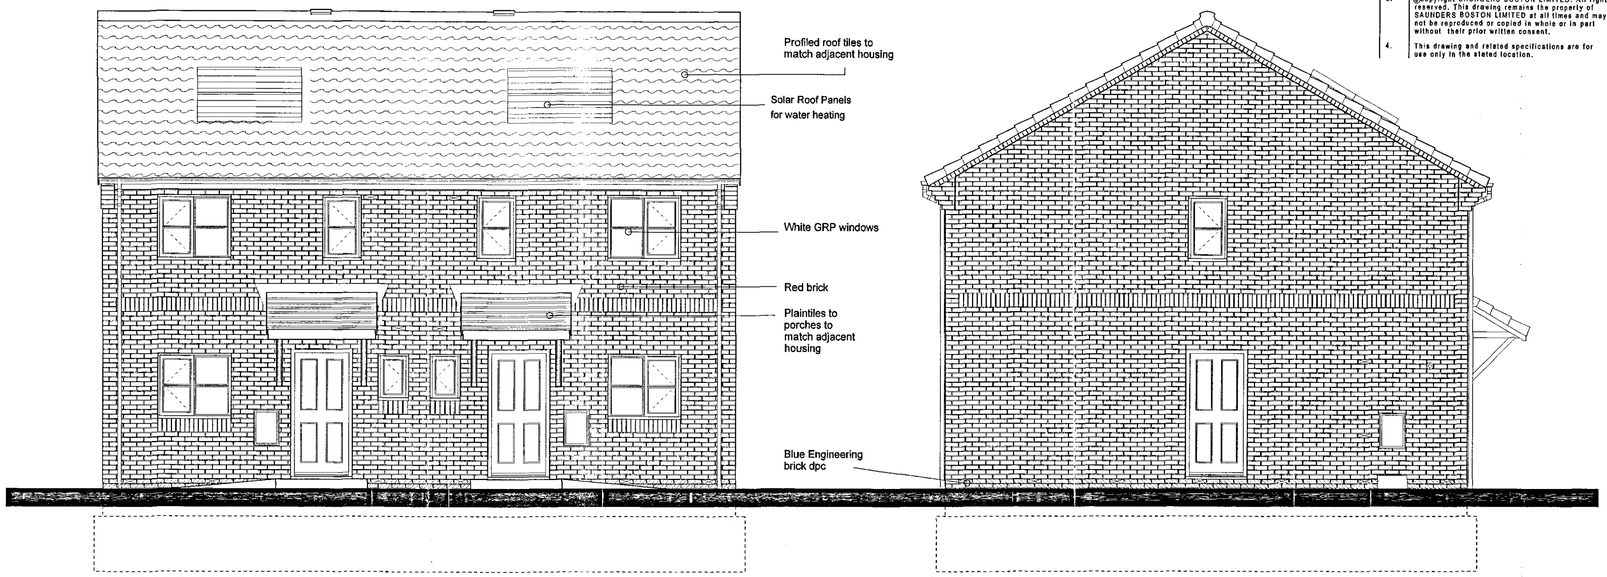

FRONT ELEVATION

SIDE ELEVATION

No.	Notes.
1.	All dimensions to be verified on site by GENERAL CONTRACTOR and any discrepancies to be brought to the attention of the Architect prior to commencing work or setting out or preparing shop drawings.
2.	Drawings not to be scaled. Work to figured dimensions only
3.	©copyright SAUNDERS BOSTON LIMITED. All rights reserved. This drawing remains the property of SAUNDERS BOSTON LIMITED at all times and may not be reproduced or copied in whole or in part without their prior written consent.
4.	This drawing and related specifications are for use only in the stated location.

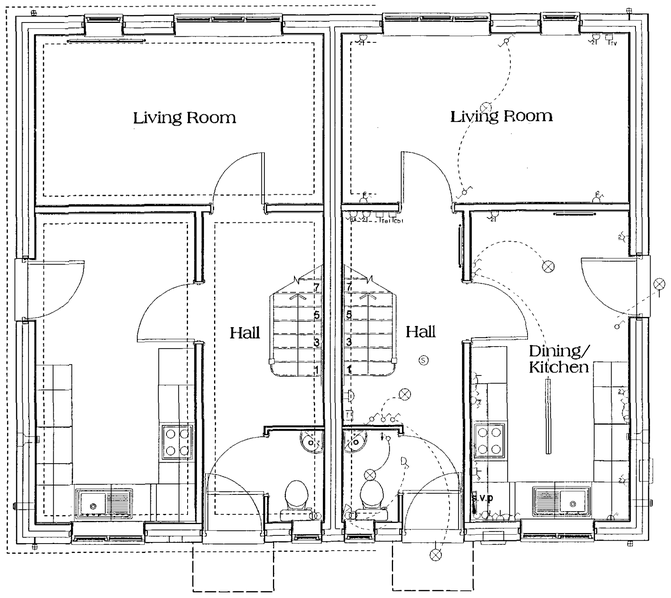
Living Room
Living Room
Hall
Hall
Dining/ Kitchen
H.P.
H.W.C.
H.W.C.
H.W.C