




REAR ELEVATION as existing




REAR ELEVATION AS PROPOSED

ELEVATIONS
1:100

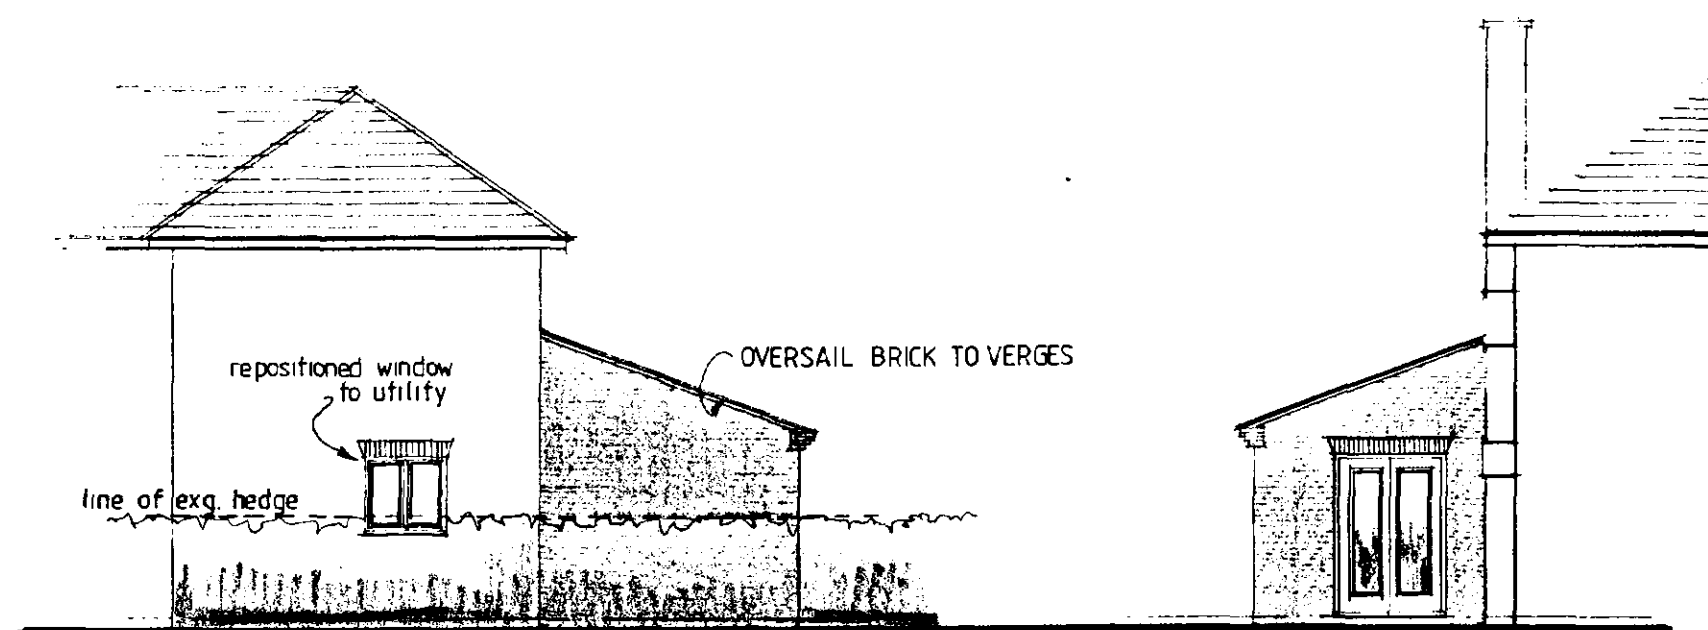


SIDE ELEVATION (north-east)

SIDE ELEVATION (south-west)

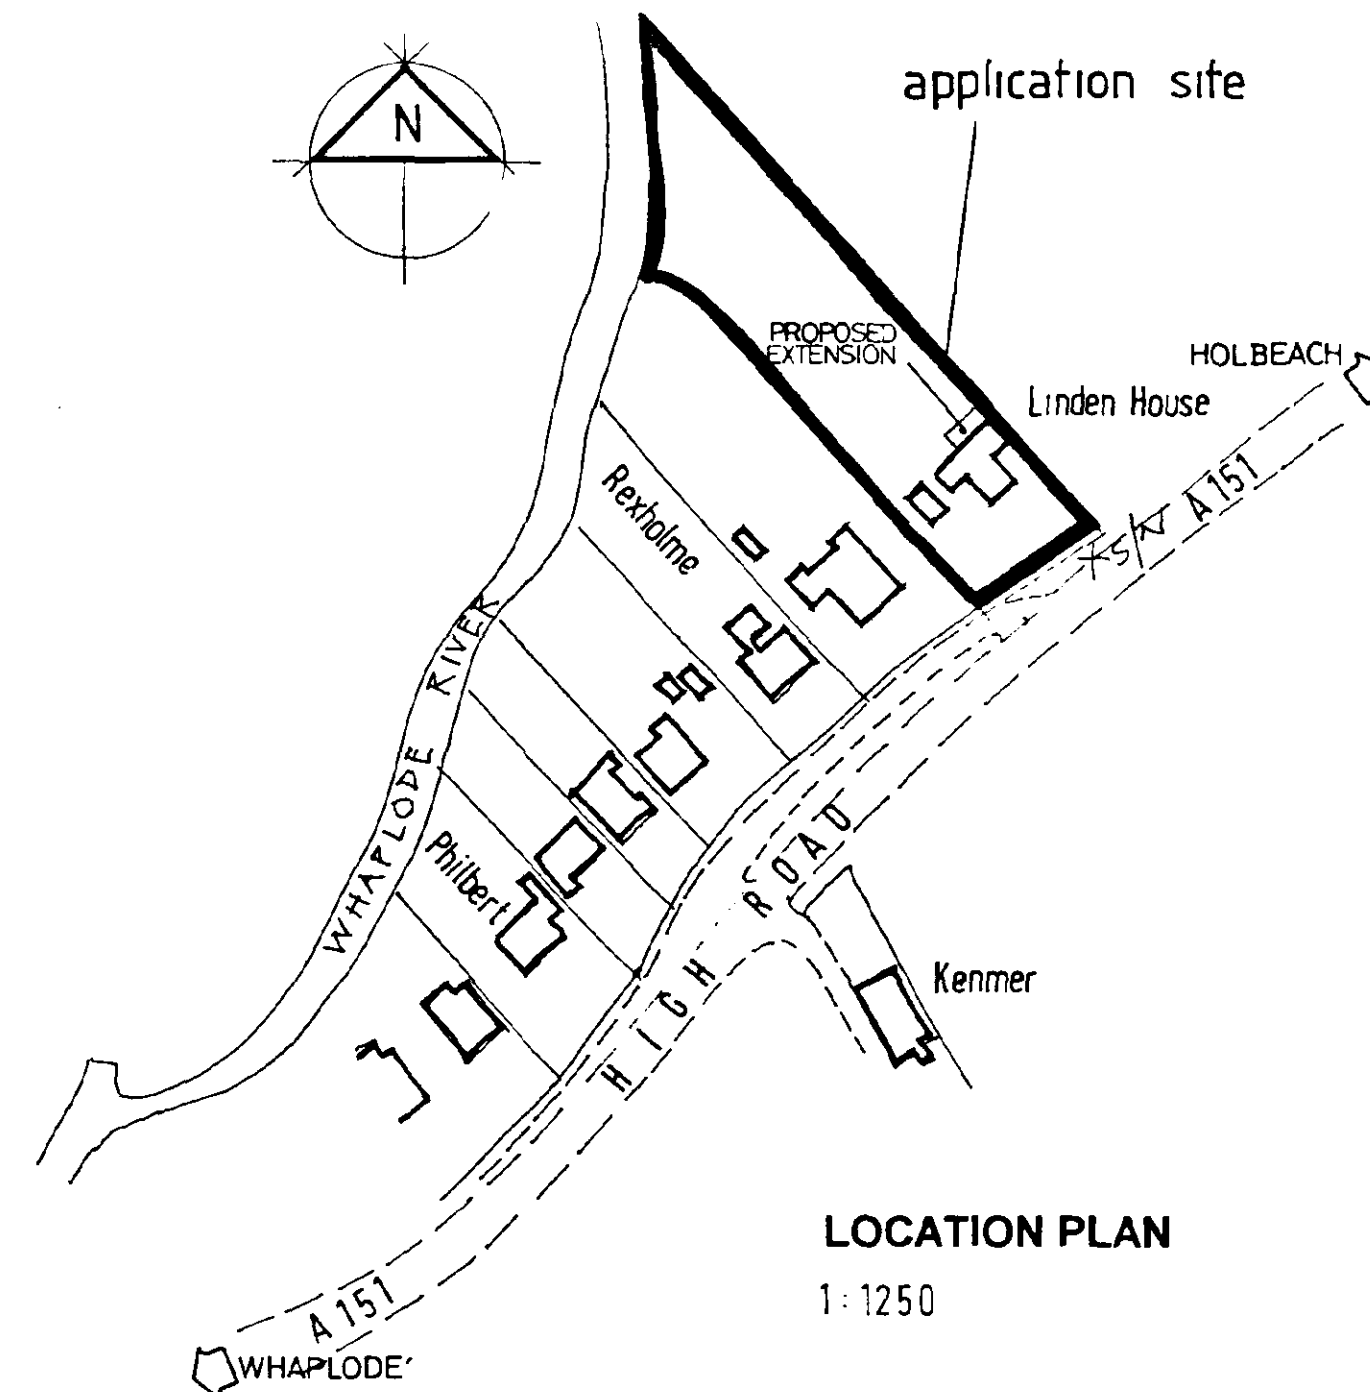

LOCATION PLAN
1:1250

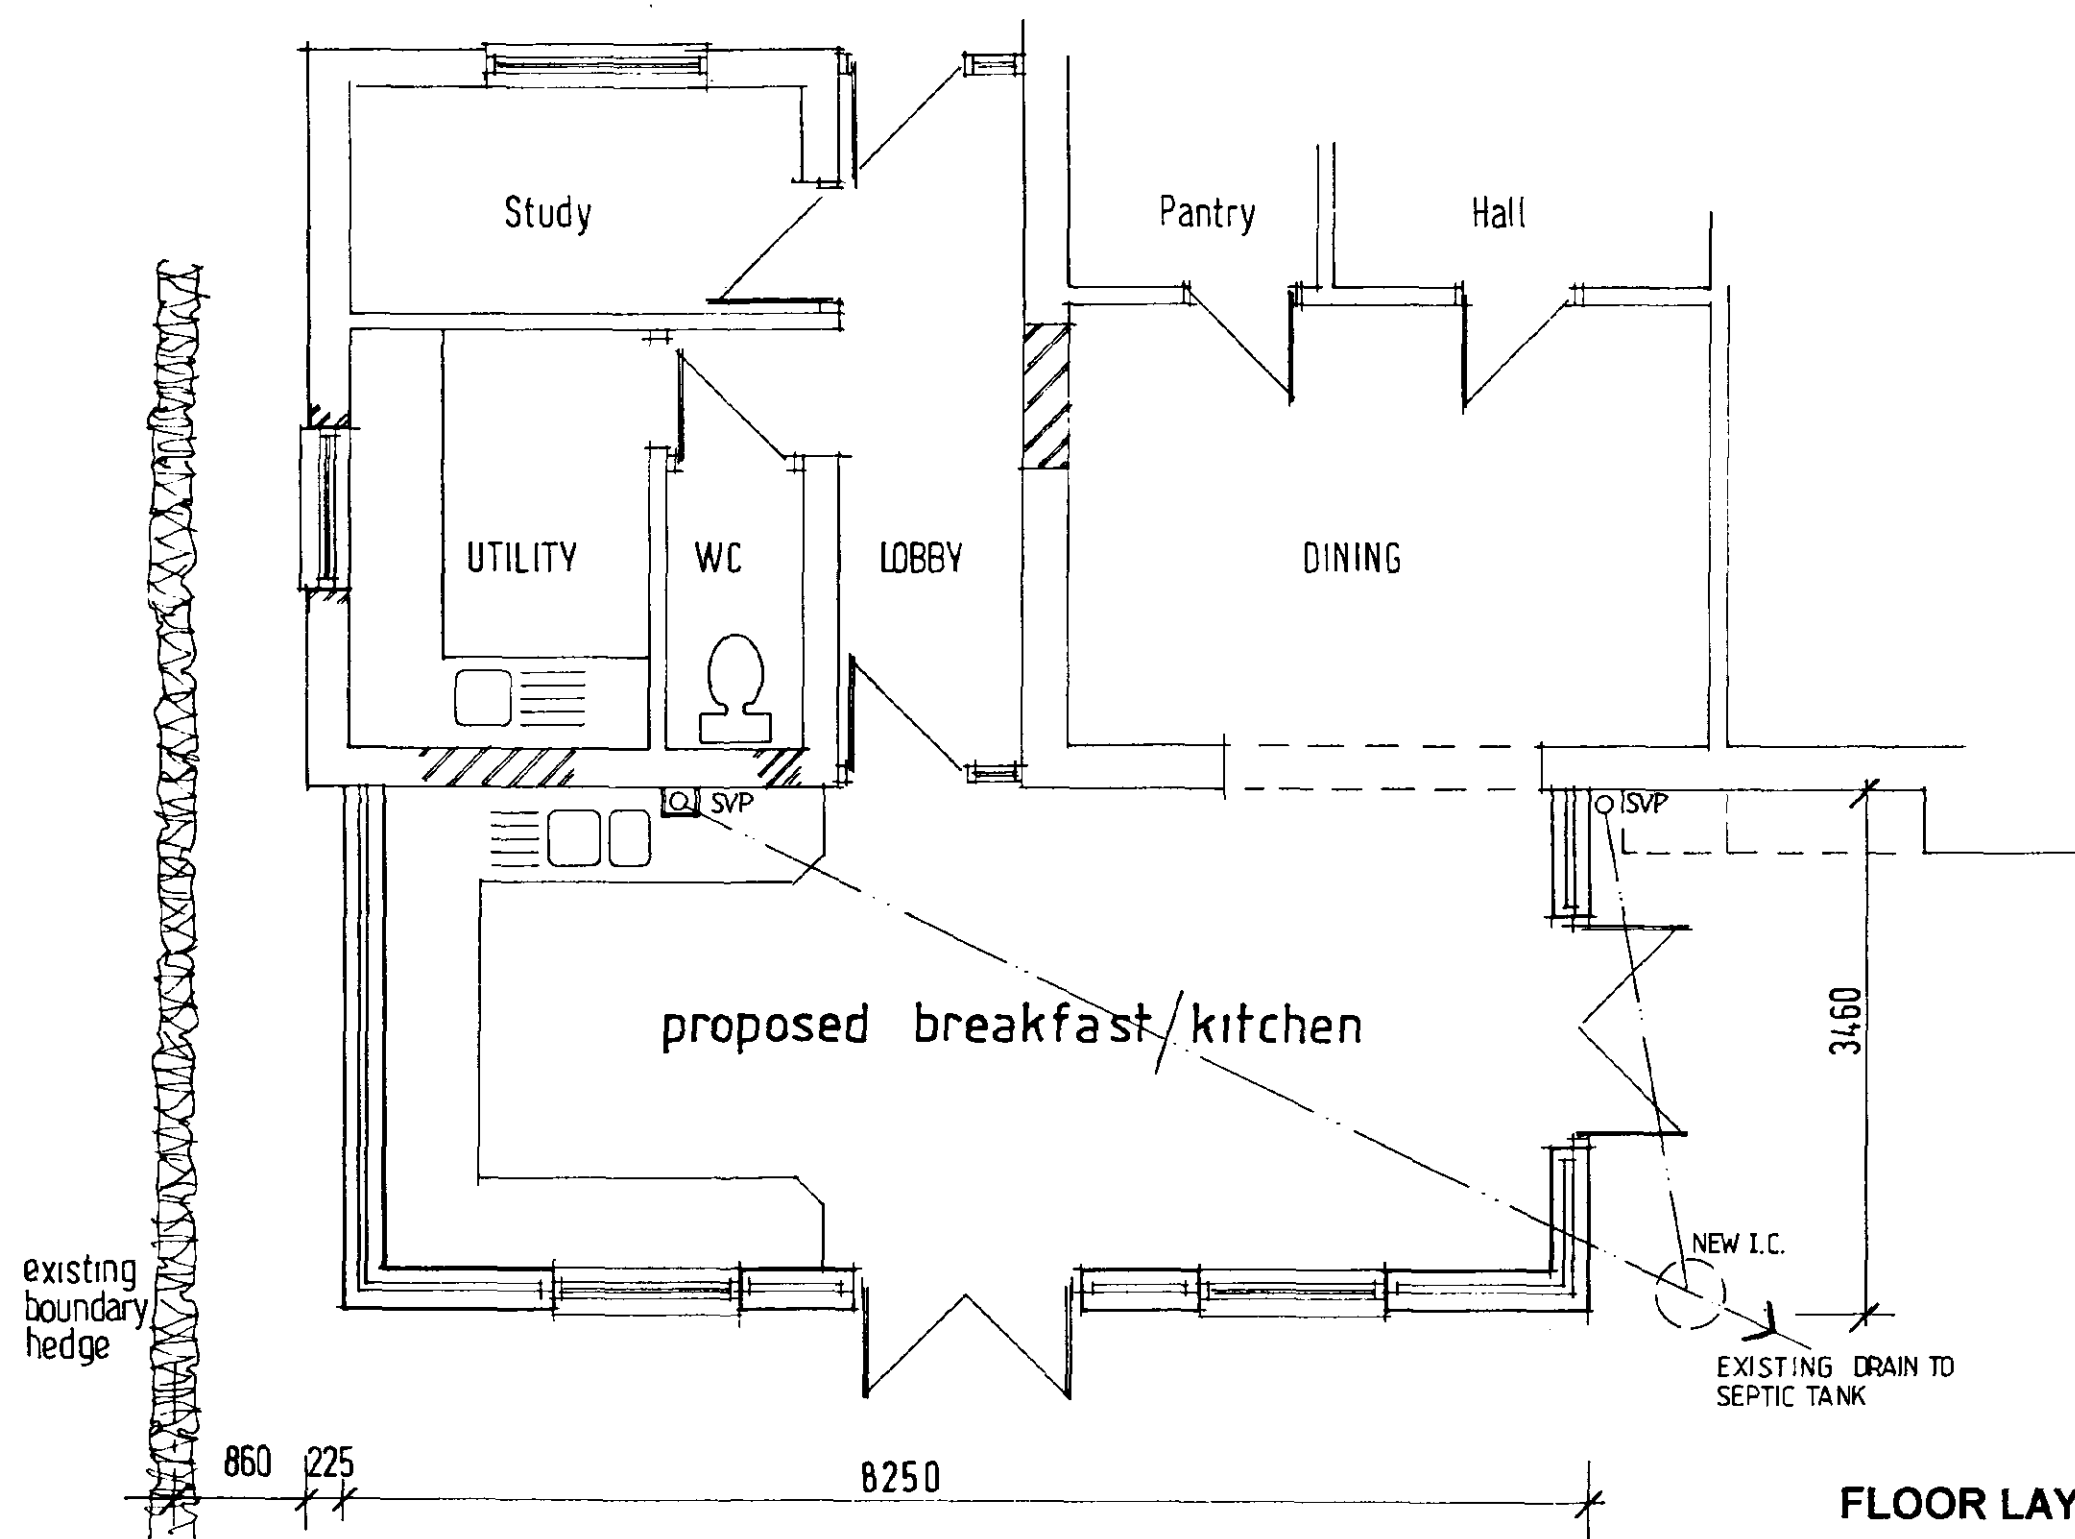

FLOOR LAYOUT 1:50



Moulton Design

Planning & Architecture

63 East Cob Gate, Moulton, Lincolnshire PE12 6QJ
Tel / Fax 01406 373307 Principal: Alan J. Finch

PROPOSED EXTENSION
LINDEN HOUSE
HIGH ROAD WHAPLODE
for Mr. & Mrs. M. Trebbick

LOCATION PLAN
FLOOR LAYOUT
ELEVATIONS

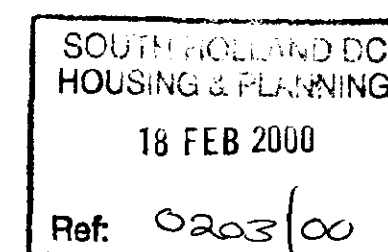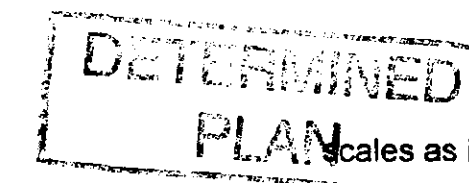

scales as indicated 02/00 991106/01