

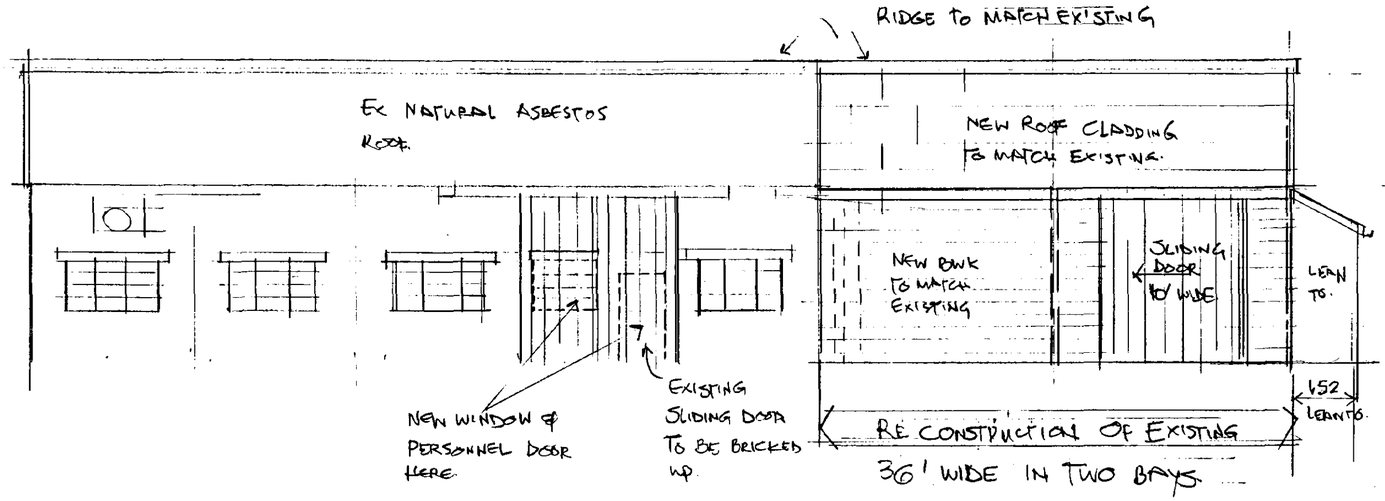


SOUTH ELEVATION SHOWING NEW WORKS

(NORTH ELEVATION SIMILAR BUT NO SLIDING DOOR)

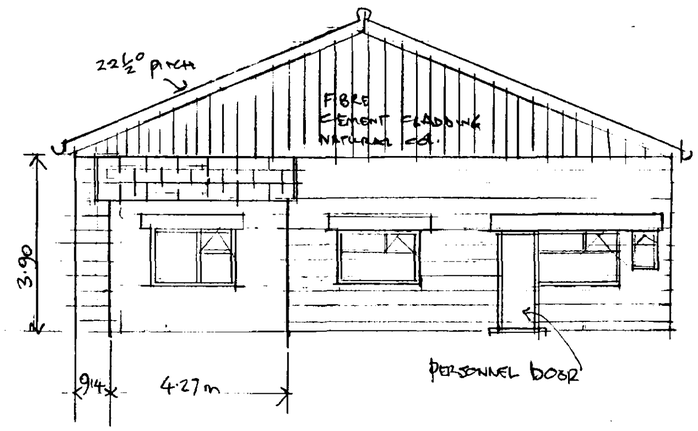

NEW EAST GABLE

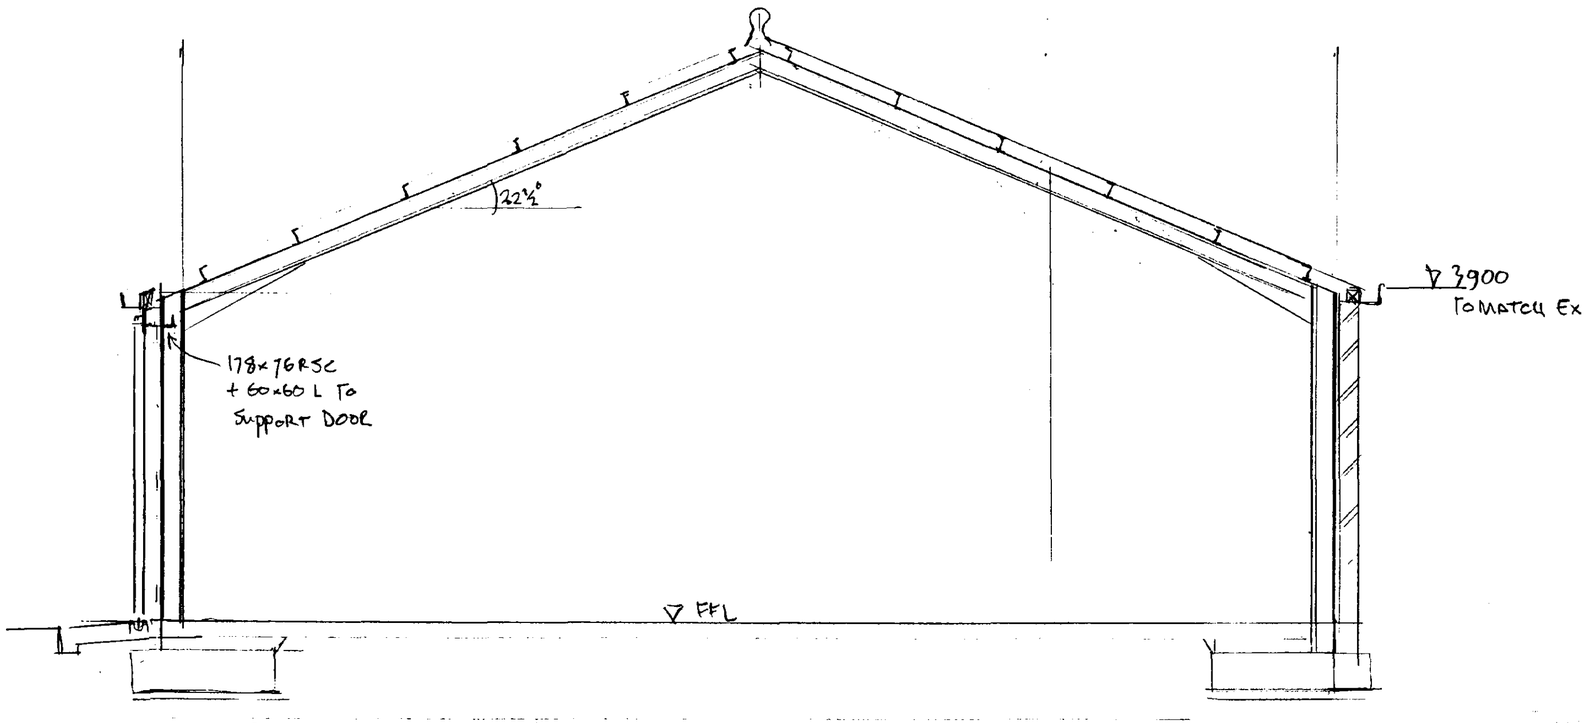

SECTION THRO' NEW EXTENSION

24 FEB 1998
Ref: 0204/98

Steven Kidd BSc C.Eng, M I Struct.E
Chartered Structural Engineer
24 Hatt Close, MOULTON
Spalding, Lincolnshire PE12 6PY
Tel 01 406 0370080
Fax 01 406 373057
Reports-Designs-Estimates- Appraisals

WORKSHOP RE-CONSTRUCTION.
W. H. BRAND & SON
77 BROADGATE
WHAPLODE DROVE, SPALDING

SCALE 1:100, 1:50
DATE FEB 1998

DRAWING MB/1

EXISTING PREFAB

MIN 2'6"

↑ LEAN-TO

LINE OF EXISTING LEAN-TO TO BE DEMOLISHED

SLIDING DOOR

5.50 (18')

5.50 (18')

PROPOSED EXTENSION

EXISTING 2 STOREY VICTORIAN HOUSE.

NATURAL FIBRE CEMENT ROOF SHEETS TO MATCH EXISTING

RIDGE

13.716 m c'ELL BWK 45'

FIELD

CONC EDGE KERB

EX CONC HARDSTANDING

EXISTING HARDSTANDING

EXISTING WORKSHOP & OFFICES

22½° EX ROOF PITCH

STEEL GATE

PETROL PUMPS

SHOWROOM FRONT ELEV

9.45

10.7m

ROAD KERB

BROADGATE RD.

Steven Kidd BSc C.Eng. M I Struct.E
Chartered Structural Engineer

24 Hatt Close, MOULTON
Spalding, Lincolnshire PE12 6PY

Tel 01 406 0370080
Fax 01 406 373057

Reports-Designs-Estimates- Appraisals

WORKSHOP RE-CONSTRUCTION
W. H. BRAND & SON
77 BROADGATE
WHAPLODE DROVE, SPALDING.


Ref: 0204/98

SCALE: 1:100

DRAWING MB/2

DATE : FEB 1998

DETERMINED PLAN

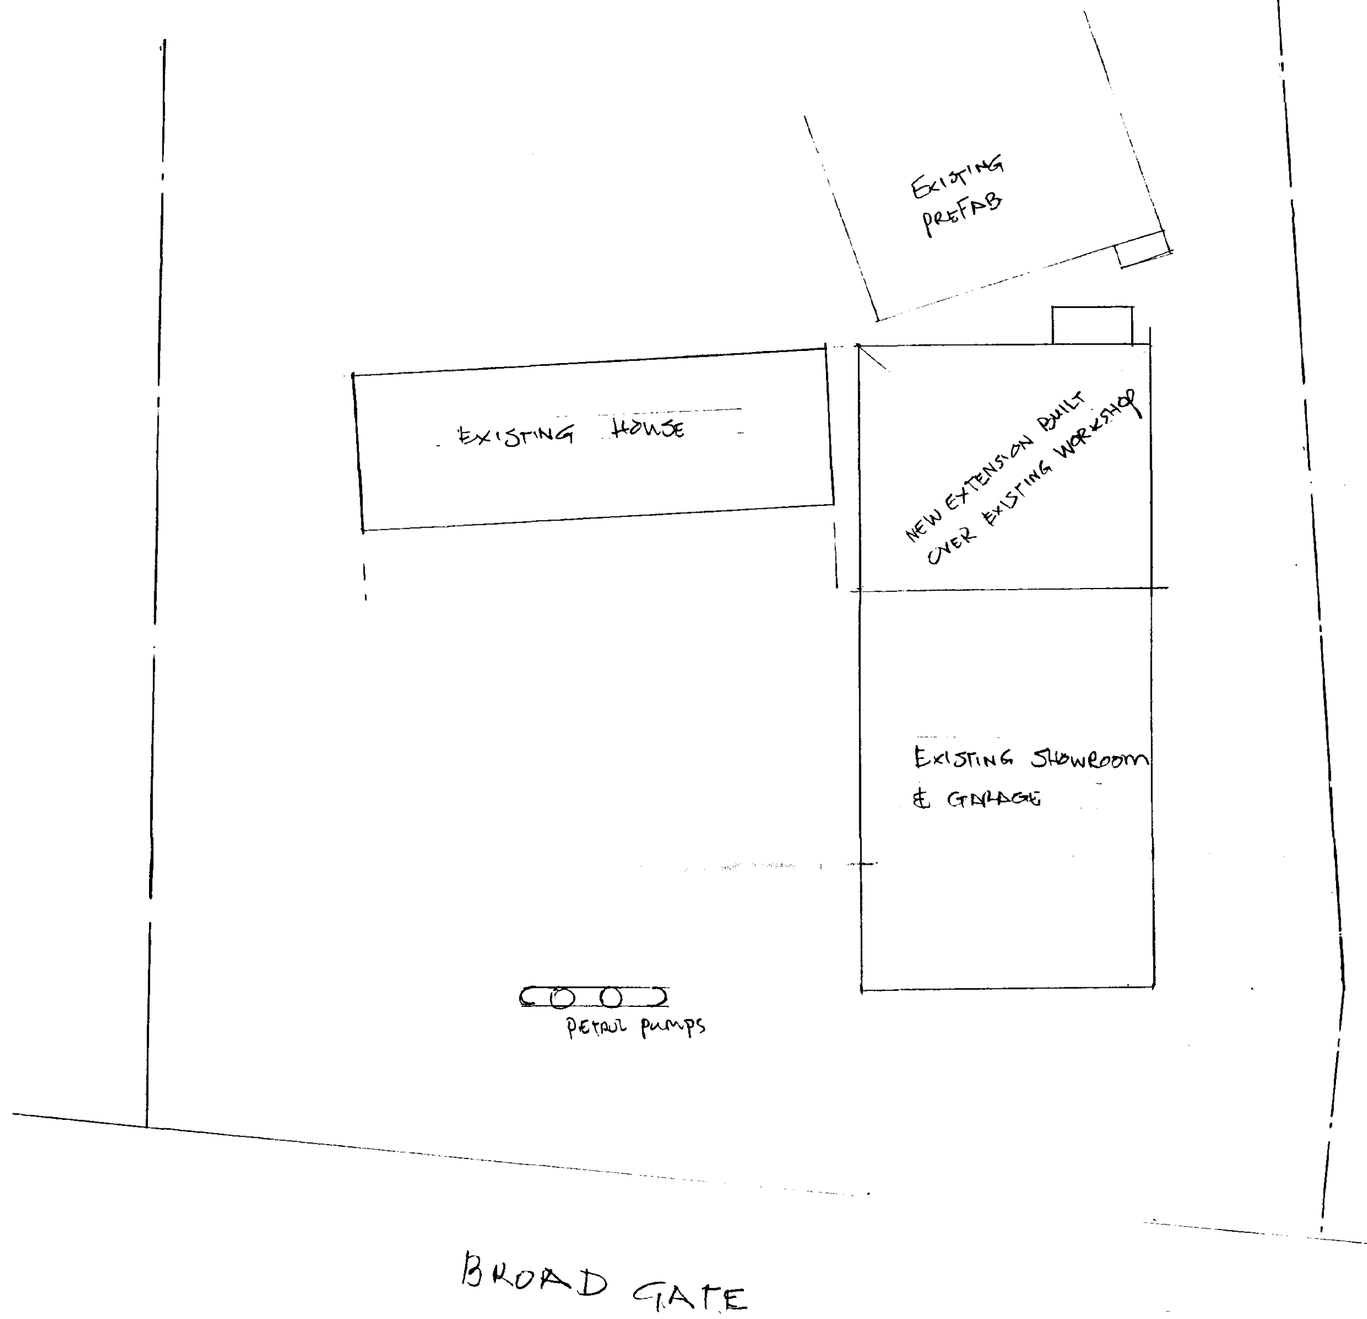

Steven Kidd C.Eng. M I Struct.E
Chartered Structural Engineer

24 Hatt Close, MOULTON
Spalding, Lincolnshire PE12 6PY

Tel 01 406 0370080
Fax 01 406 373057

Reports-Designs-Estimates- Appraisals

WORKSHOP RE-CONSTRUCTION
W. H. BRAND & SON
77 BROADGATE
WHAPLODE DROVE
SPALDING

SCALE 1:200

BLOCK PLAN
MB/3.

24 FEB 1998
Ref: 0204/98

DETERMINED
PLAN