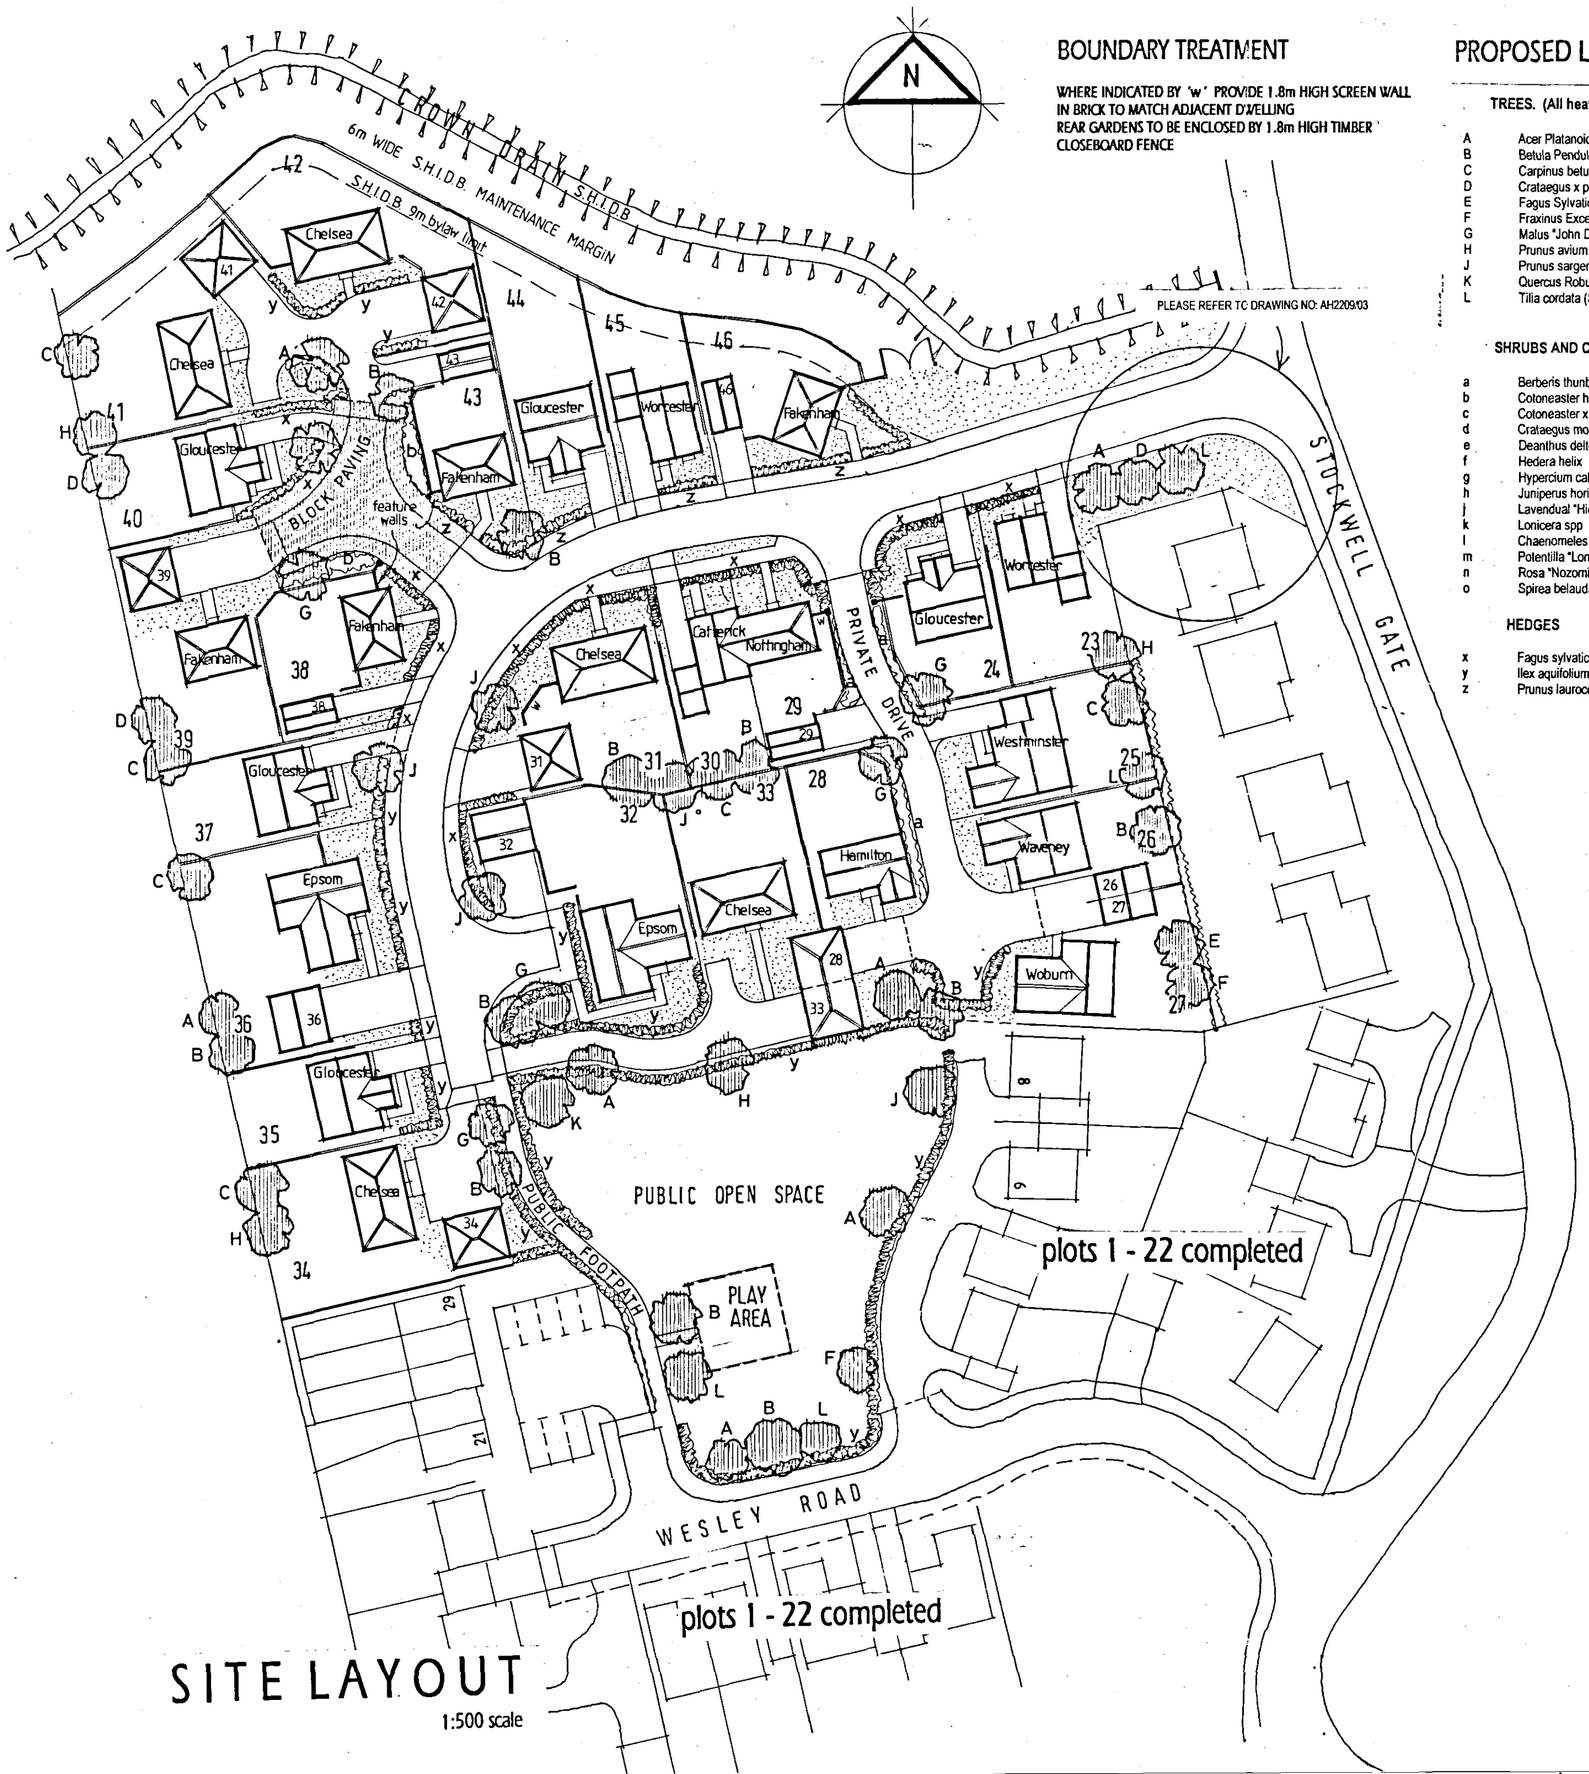


SITE LAYOUT

1:500 scale

BOUNDARY TREATMENT

WHERE INDICATED BY 'w' PROVIDE 1.8m HIGH SCREEN WALL IN BRICK TO MATCH ADJACENT D'WELLING
REAR GARDENS TO BE ENCLOSED BY 1.8m HIGH TIMBER CLOSEBOARD FENCE

PROPOSED LANDSCAPING

TREES. (All heavy standard size 3.4-4.25high)


- A Acer Platanoides (Norway Maple)
- B Betula Pendula (Silver Birch)
- C Carpinus betula fastigiata (Hornbeam)
- D Crataegus x prunifolia (Hawthorn)
- E Fagus Sylvatica (Beech)
- F Fraxinus Excelsior (Ash)
- G Malus "John Downie" (Crab Apple)
- H Prunus avium "Plena" (Wild Cherry)
- J Prunus sargentii (Sargent Cherry)
- K Quercus Robur (English Oak)
- L Tilia cordata (Small-leaved Lime)

SHRUBS AND CLIMBERS

- a Berberis thunbergii atropurpurea
- b Cotoneaster horizontalis
- c Cotoneaster x watereri
- d Crataegus monoguna and Corylus avellana
- e Deanthus deltoides
- f Hedera helix
- g Hypercium calycinum
- h Juniperus horizontalis
- j Lavendual "Hidcote"
- k Lonicera spp
- l Chaenomeles japonica
- m Potentilla "Longacre"
- n Rosa "Nozomi"
- o Spirea belauda "Goldflame"

HEDGES

- x Fagus sylvatica
- y Ilex aquifolium
- z Prunus laurocerasus

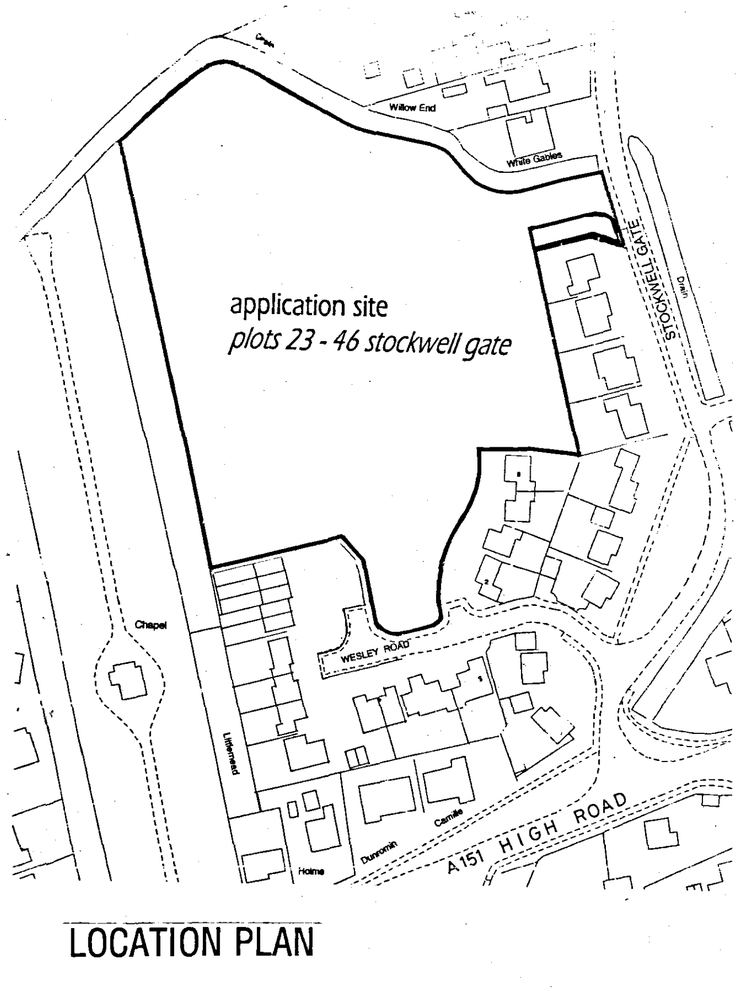

LOCATION PLAN

DETERMINED PLAN

SHDC
Planning & Development
16 FEB 2005
Ref: 0206/05

ASHWOOD HOMES

Seagate Hall, The Coach House
Vicarage Lane, Long Sutton
Spalding, Lincs
PE12 9AF

Tel: 01406 366100
Fax: 01406 366115

Website: www.ashwoodhomes.co.uk

REV D - ALTERATIONS AT SITE ENTRANCE FEB 05 MD
REV. C. PLAY AREA SITE INDICATED 09/03
REV. B. REVISED ACCESS GATE POSITION TO SHIDB HEDGING REMOVED FROM SHIDB MARGIN PLOT 46 04/03
REV. A. PLOTS 23/24 - DWELLINGS MOVED WEST 03/03.

EXTANT PLANNING CONSENT
SHDC REF H23/ 1184 / 92
(plots 1 – 22 completed)

PROPOSED RESIDENTIAL DEVELOPMENT STOCKWELL GATE, WHAPLODE PLOTS 23 - 46 (REVISED SCHEME)

SITE LAYOUT & LOCATION PLAN

scales 1 : 500 / 1: 1250

drg. no. AH2209/001 D