
1 Fields Farm

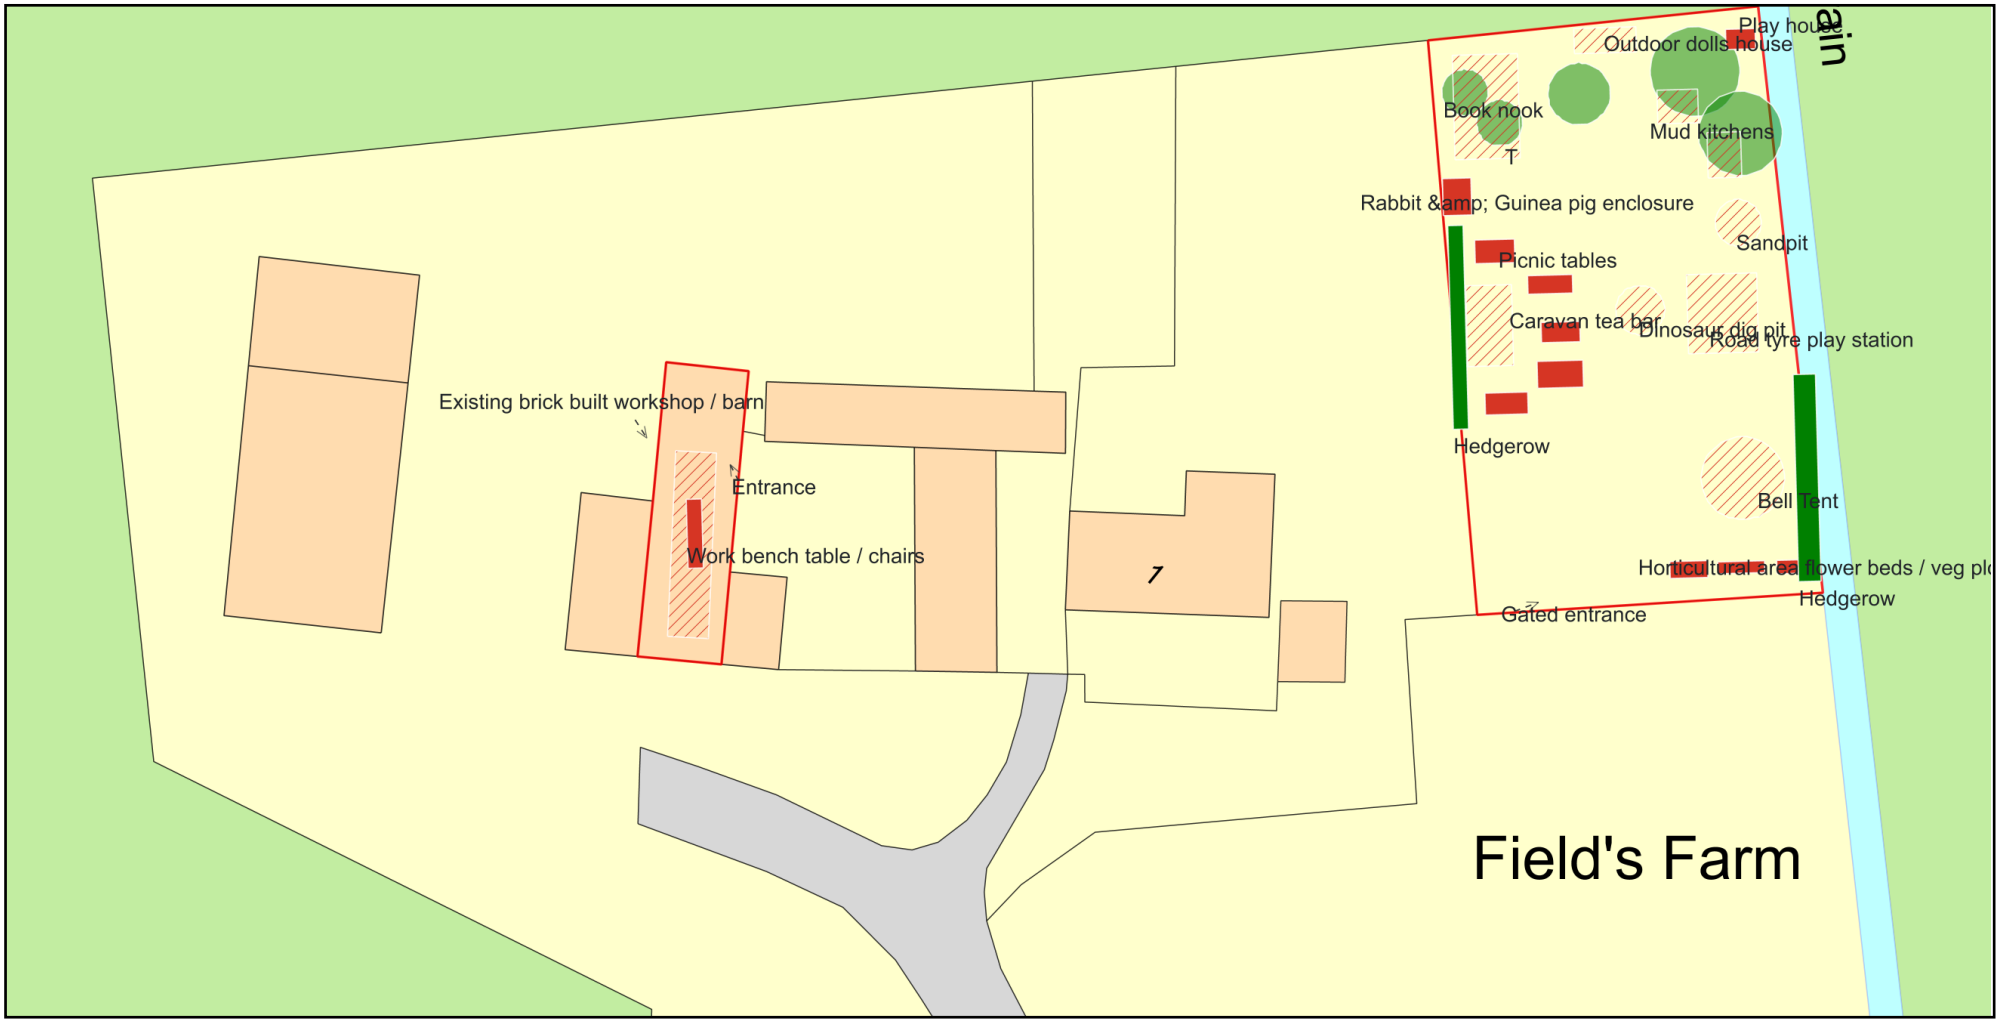

ReQuestaPlan

Plan Produced for: South Holland Planning team

Date Produced: 05 Mar 2025

Plan Reference Number: TQRQM25064091520431

Scale: 1:500 @ A4

© Crown copyright and database rights 2025 OS 100042766