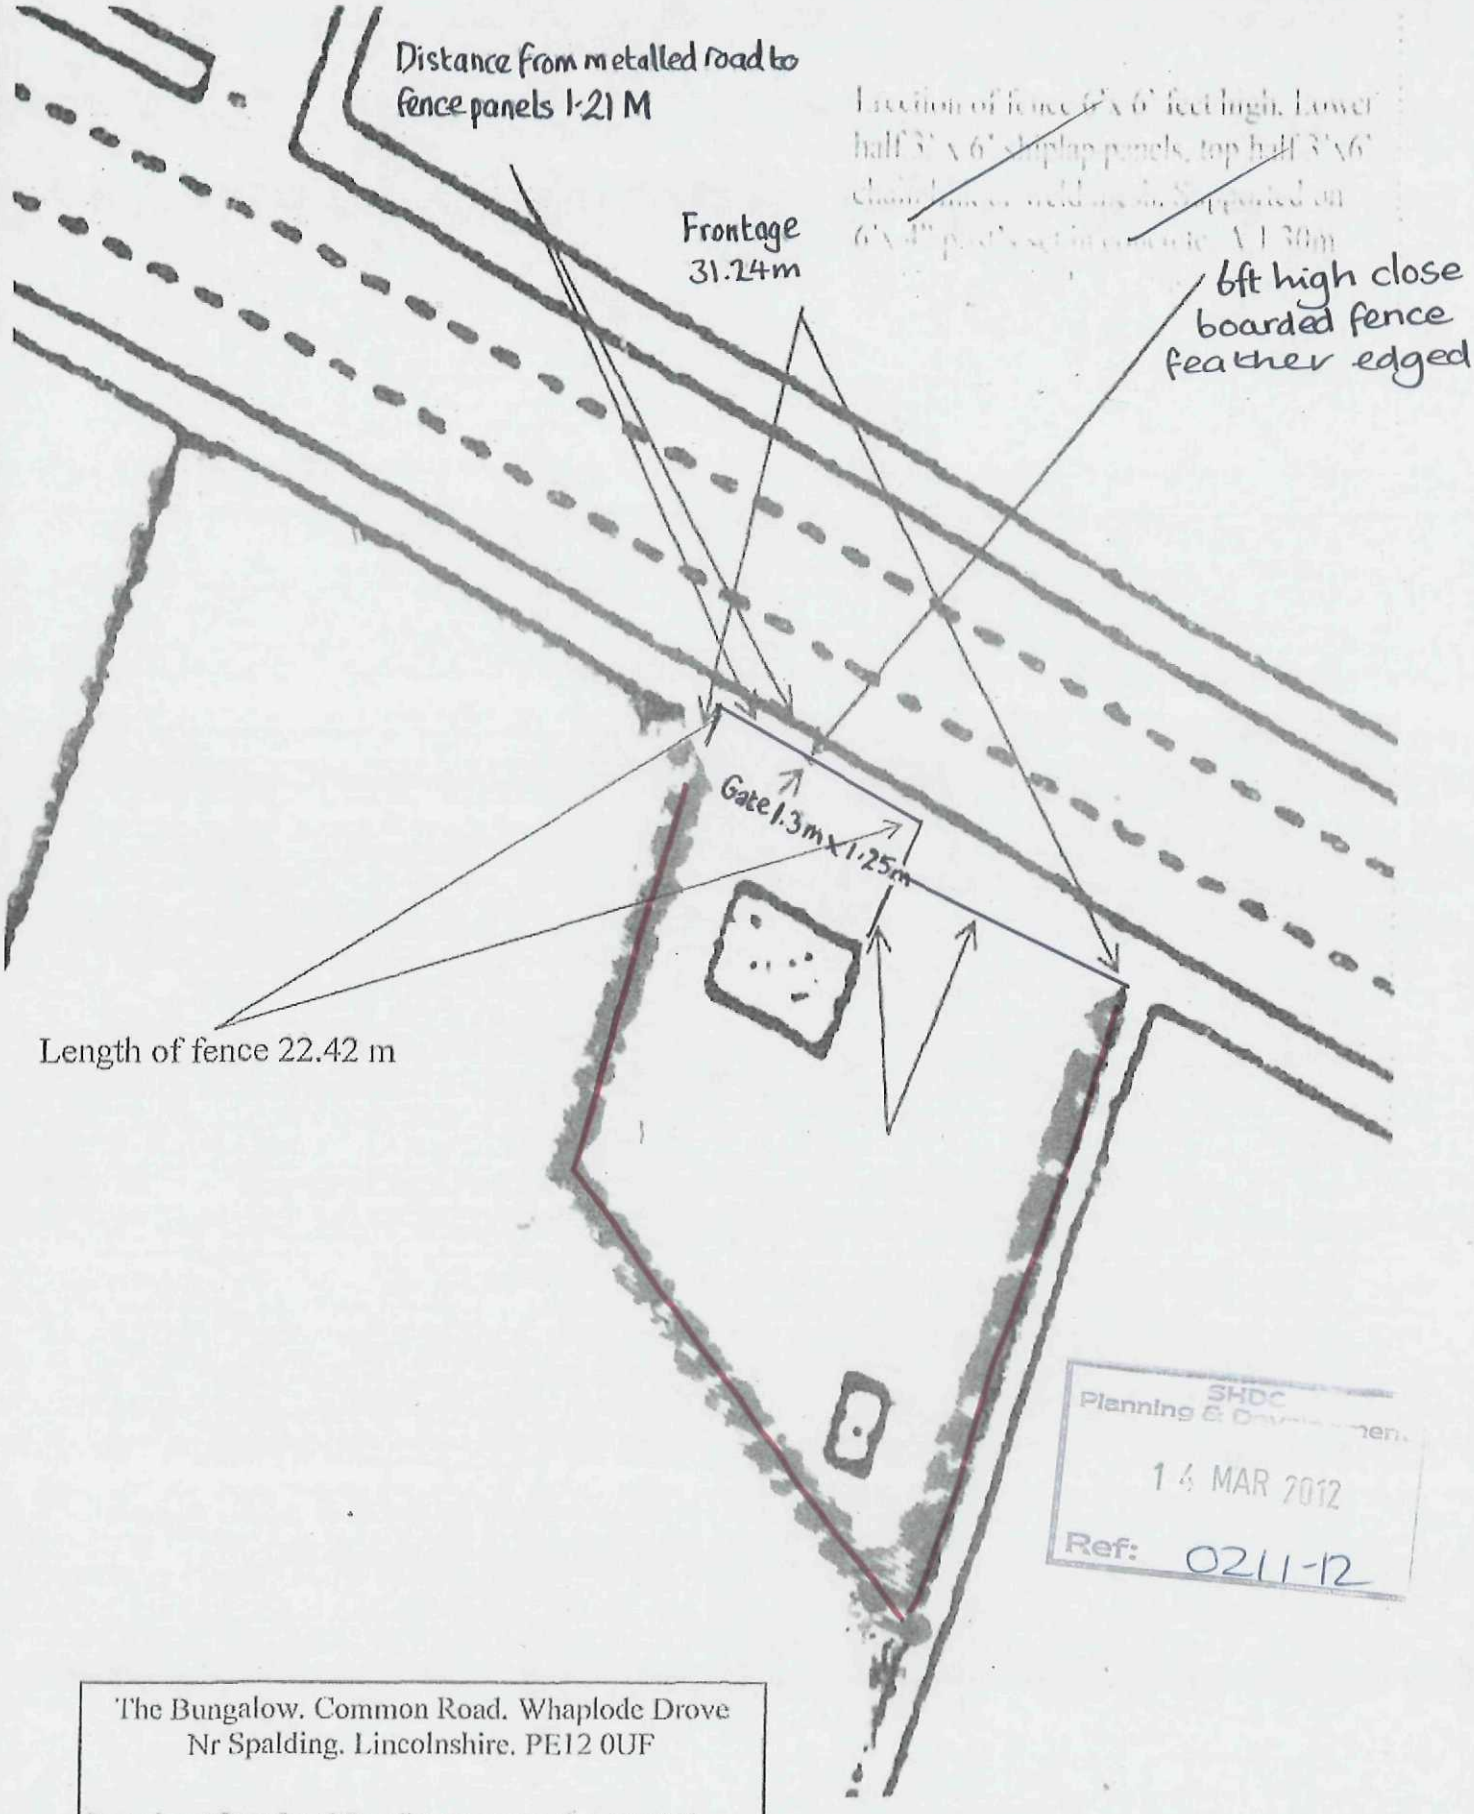


SHDC
Planning & Development
14 MAR 2012
Ref: 0211-12

The Bungalow. Common Road. Whaplode Drove
Nr Spalding. Lincolnshire. PE12 0UF

Reproduced from the 1977 ordinance survey plan TF 3111

Scale 1/500
Measurements in meters or feet where shown

North