
1:1250
SD
Lodale
Dale
Lodge
242
BM 3.10m
DOWSDALE BANK
SD
Mowcop
Wedgwood
Drain
Drain
Drain
3.1m
Planning & Development
22 MAR 2011
Ref: 0212-11


title plan


Administrative area LINCOLNSHIRE : SOUTH HOLLAND


©Crown Copyright. Produced by Land Registry. Reproduction in whole or in part is prohibited without the prior written permission of Ordnance Survey. Licence Number 100026316.



N
Addition Farm
GWENDALE
Drain
Drain
Drain



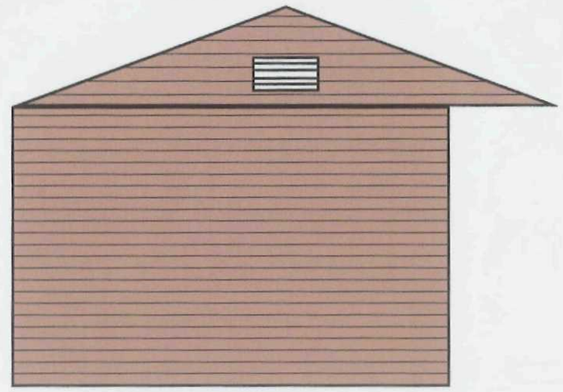

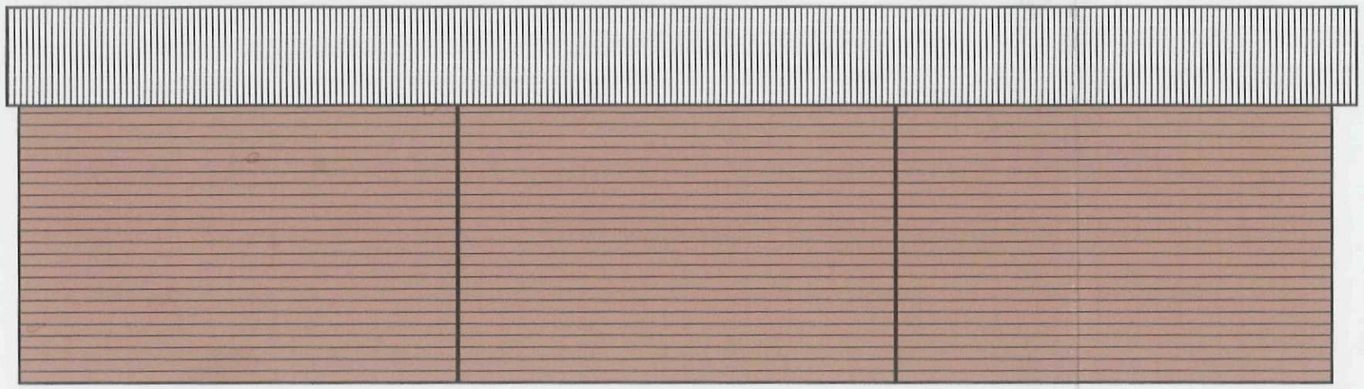

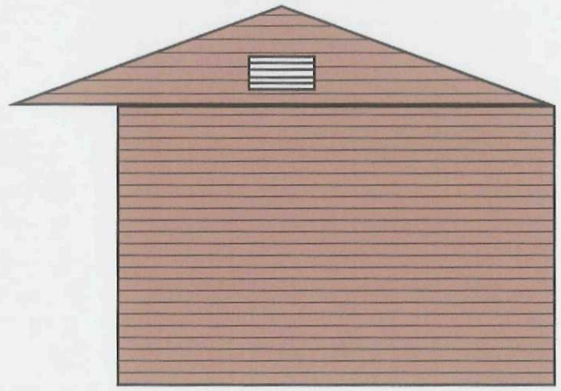

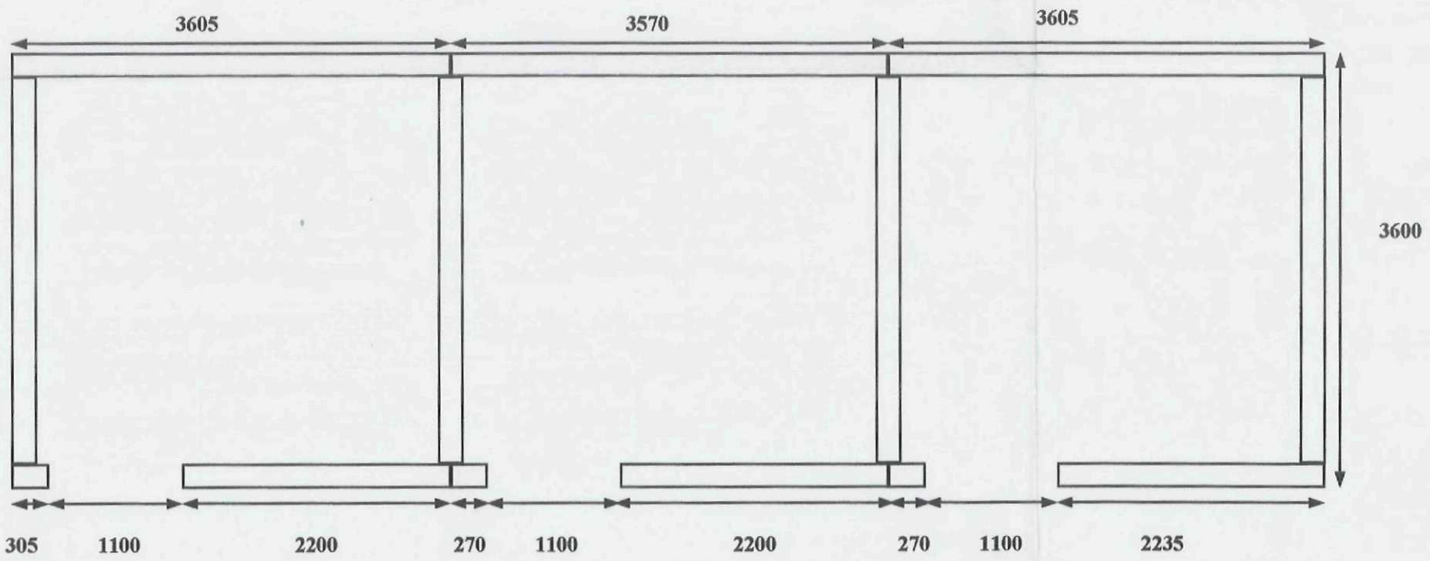

SHDC
Planning & Development
22 MAR 2011
Ref: 0212-11

GENERAL NOTES:-

CLIENT

PROJECT

DRAWING TITLE

F.J.LUCAS & SON LTD
HORSE SHOE FARM
WEST DEREHAM
KING'S LYNN
NORFOLK Tel: 01366 500502
PE33 9RH Fax: 01366 501065
COMP REG No - 342504975
VAT No - 5981918
WWW.FJLUCAS.COM

DESIGNED BY: S Lucas	Scale: 1:50 @ A3	DRAWING NO
Issued By: -	FILE No	SHEET 1 of