

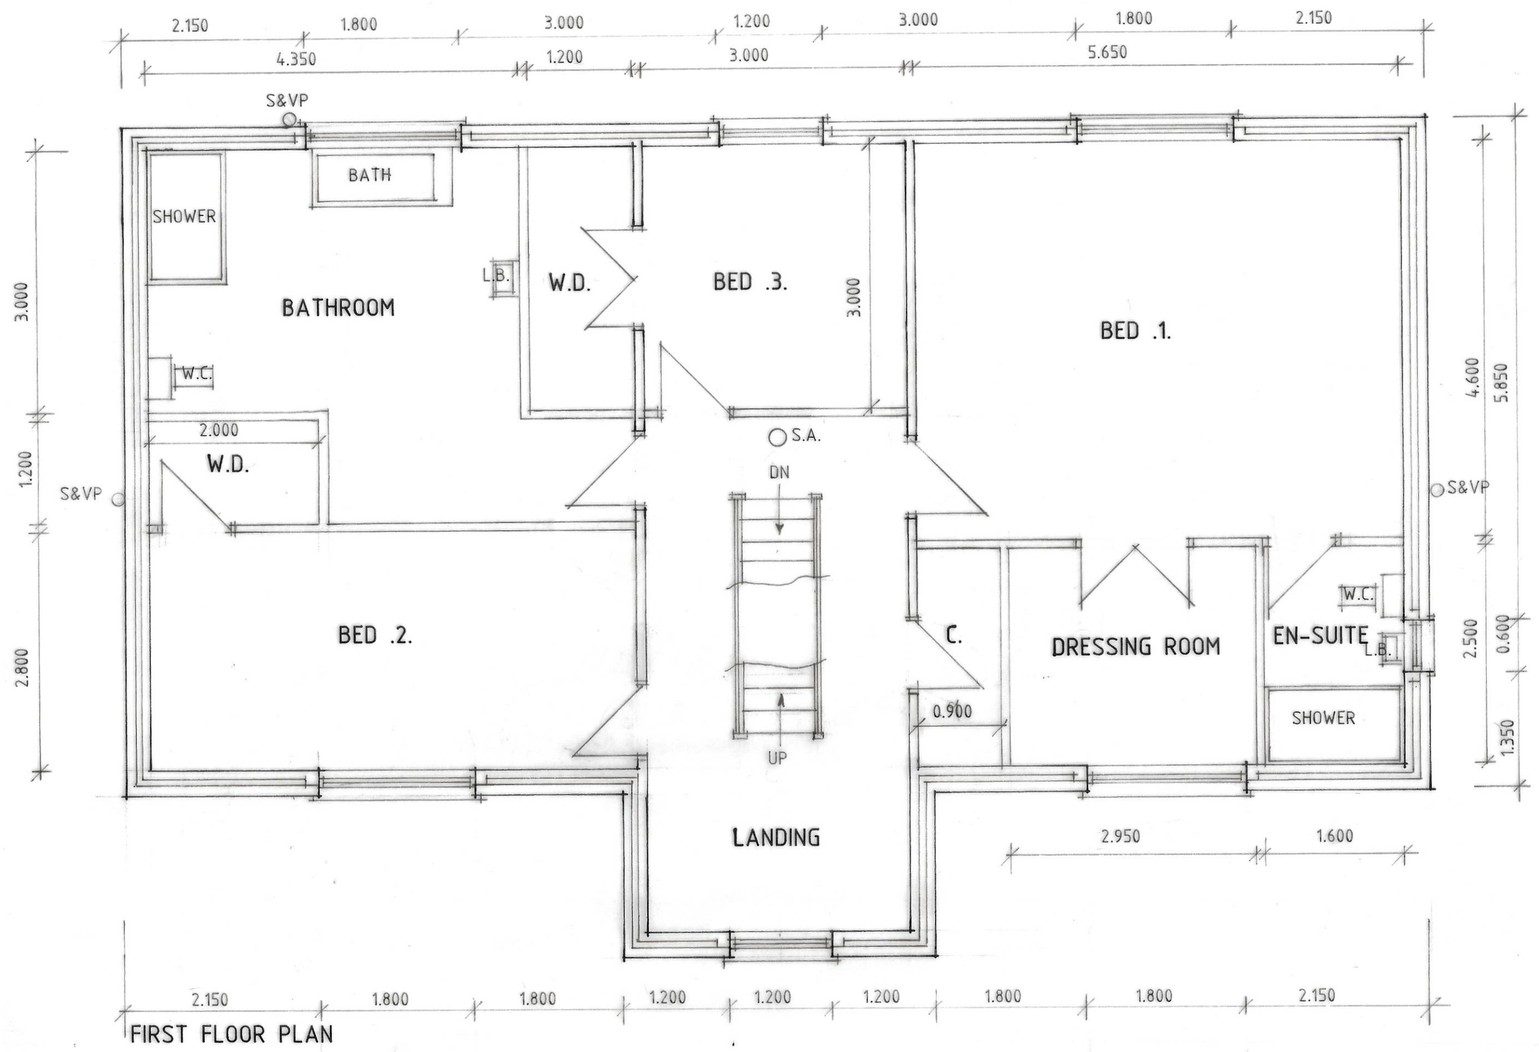


FIRST FLOOR PLAN

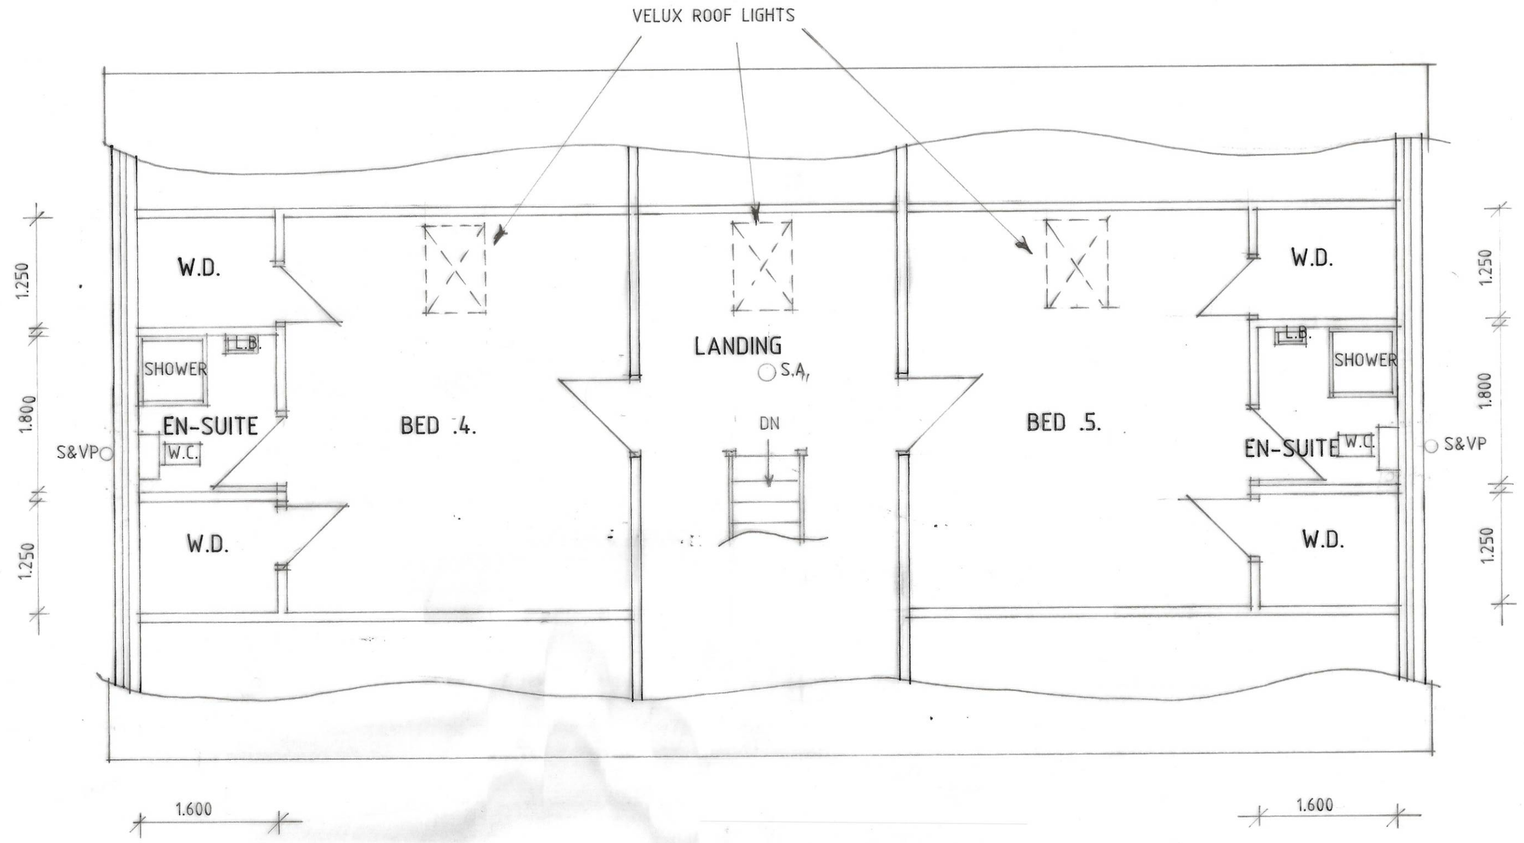

SECOND FLOOR PLAN

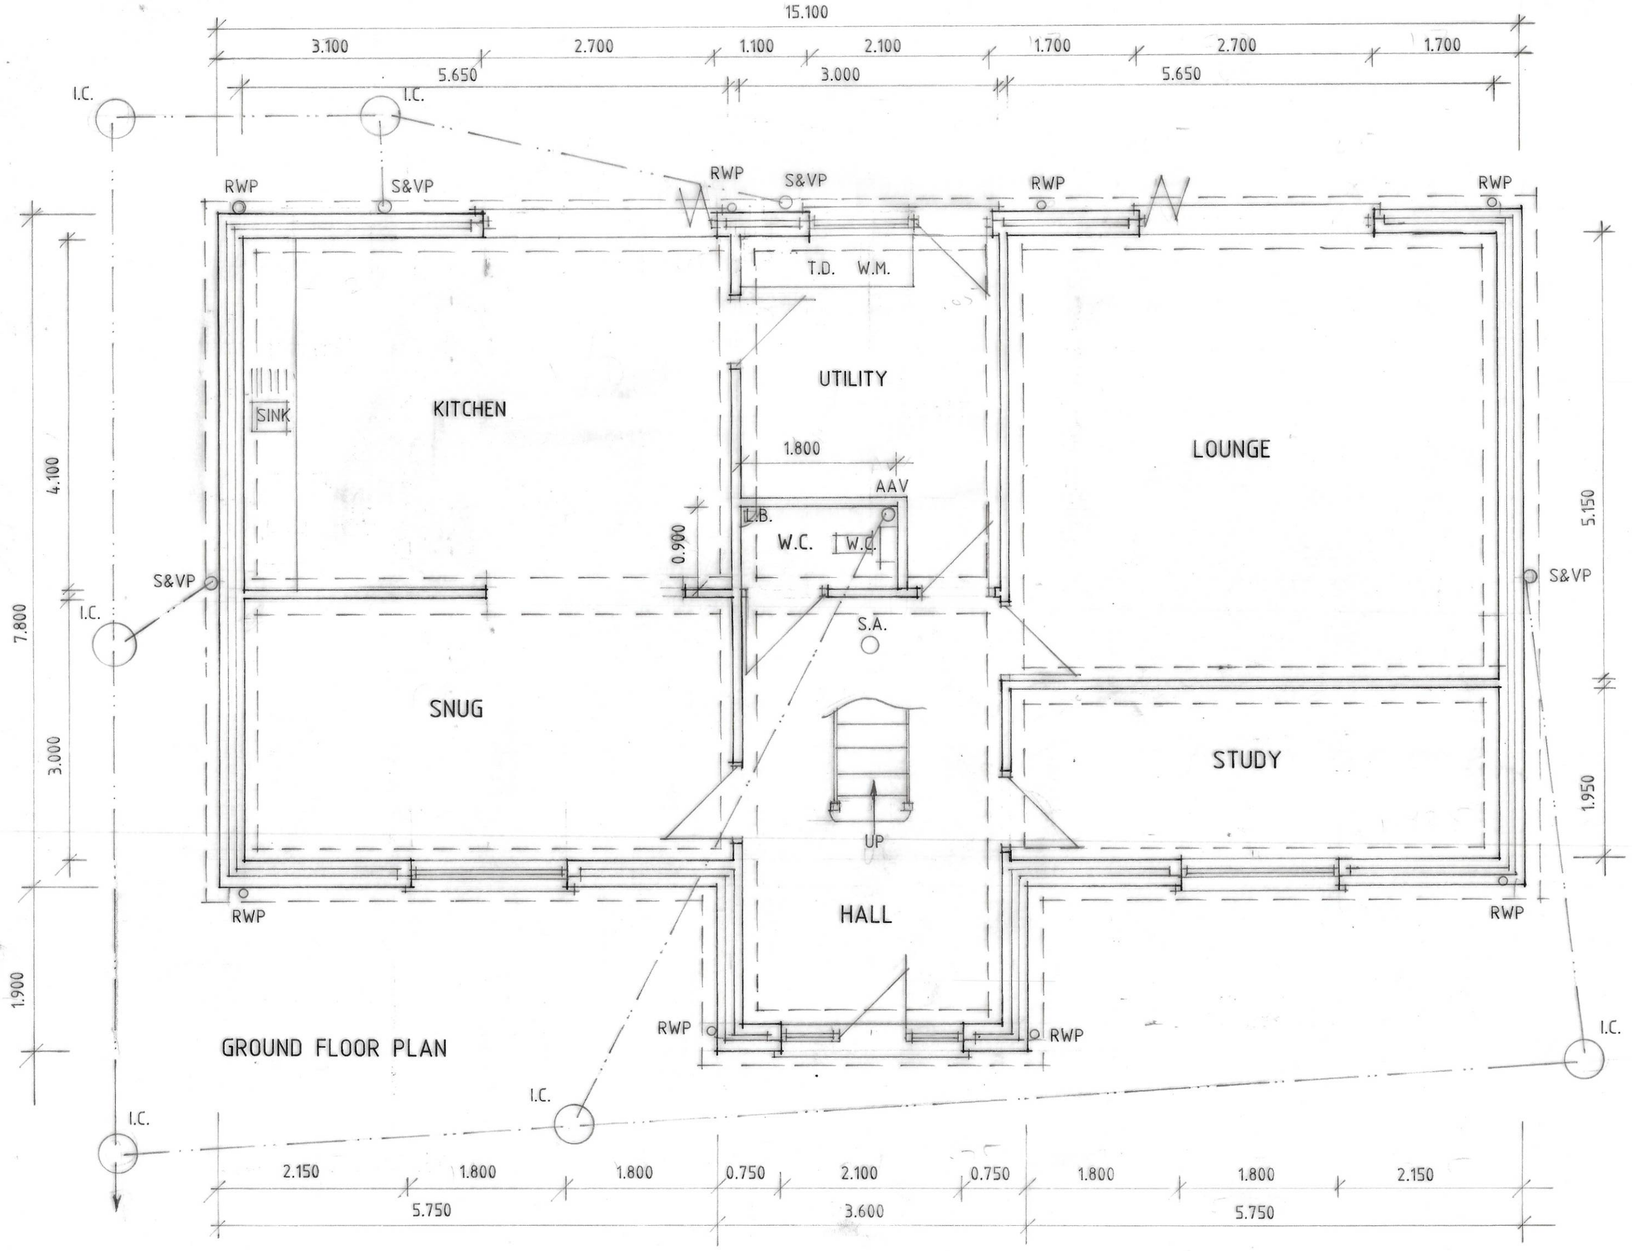

GROUND FLOOR PLAN

B - INF. ADDED - 26.1.21
A - ALTS - 15.1.21

Status DESIGN
CONSULTANTS IN ARCHITECTURE & PLANNING

PROPOSED HOUSE AT
PLOT .1., DROVE ROAD,
SHEPEAU STOW FOR

MR. & MRS. C. ROSS.

FLOOR PLANS

1:50	SD20-035/4
JAN-21	B.GILHAM.

2 Edinburgh Walk, Holbeach,
Spalding, Lincs. PE12 7AP
Tel: 01406 424343 Fax: 01406 490702