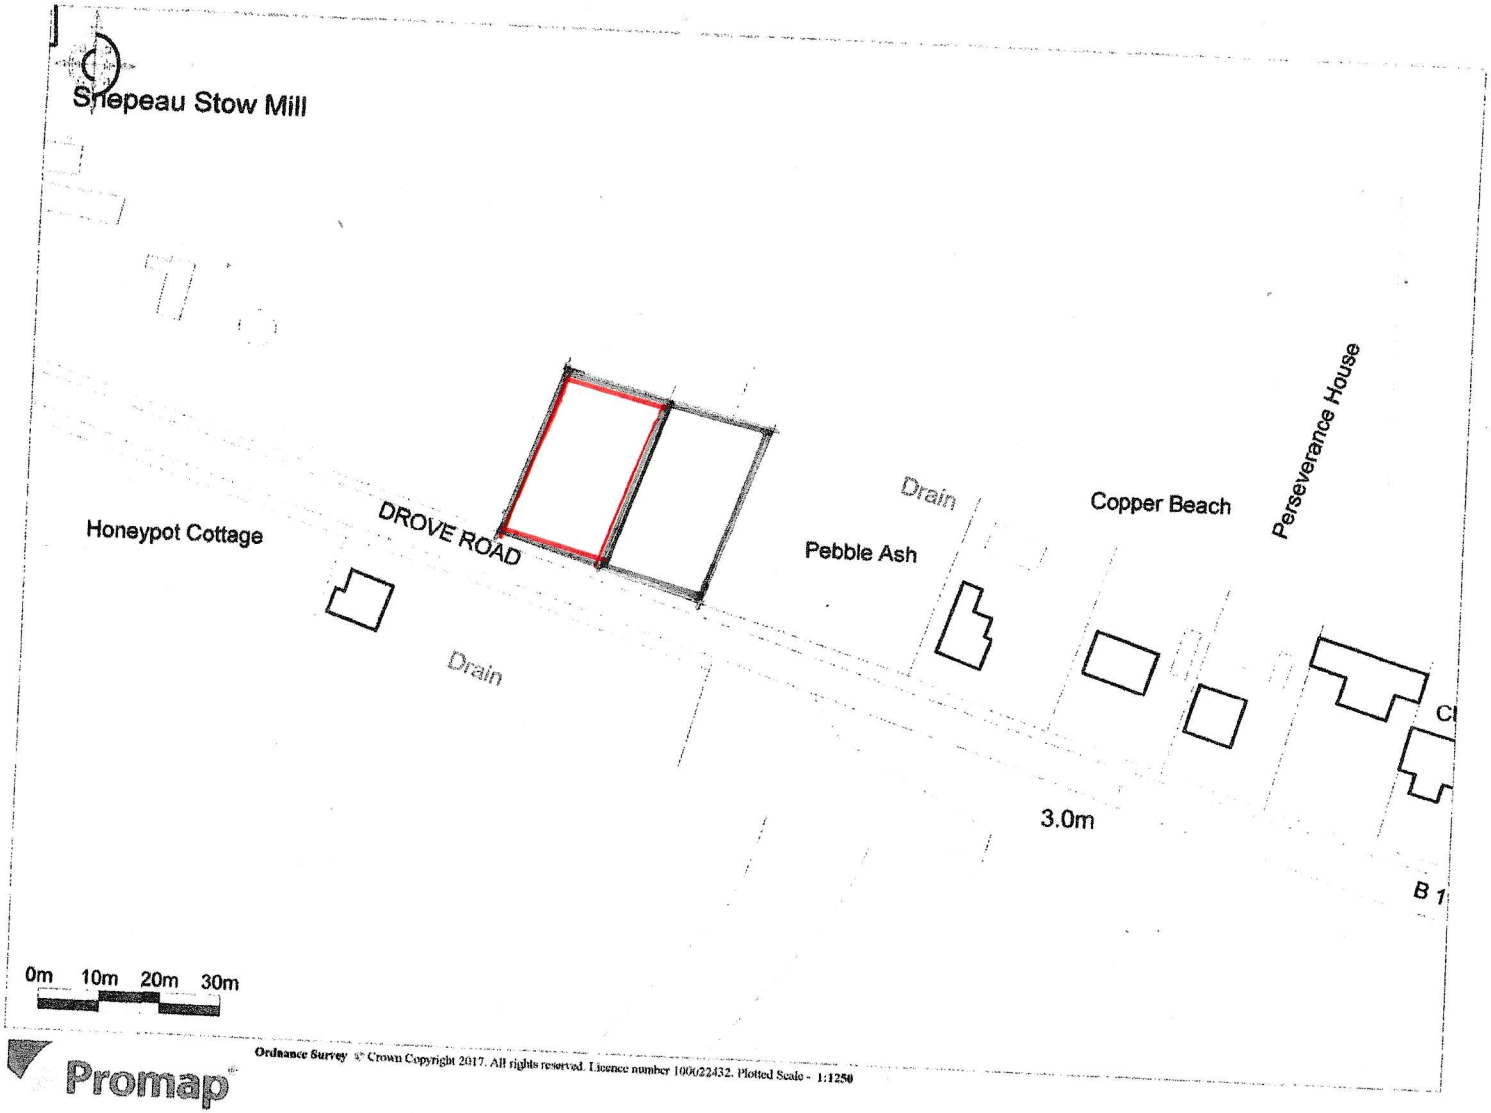

Shepeau Stow Mill
Honeypot Cottage
DROVE ROAD
Drain
Drain
Pebble Ash
Copper Beach
Perseverance House
3.0m
0m 10m 20m 30m
Promap
Ordnance Survey © Crown Copyright 2017. All rights reserved. Licence number 100022432. Plotted Scale - 1:1250