
Whaplode

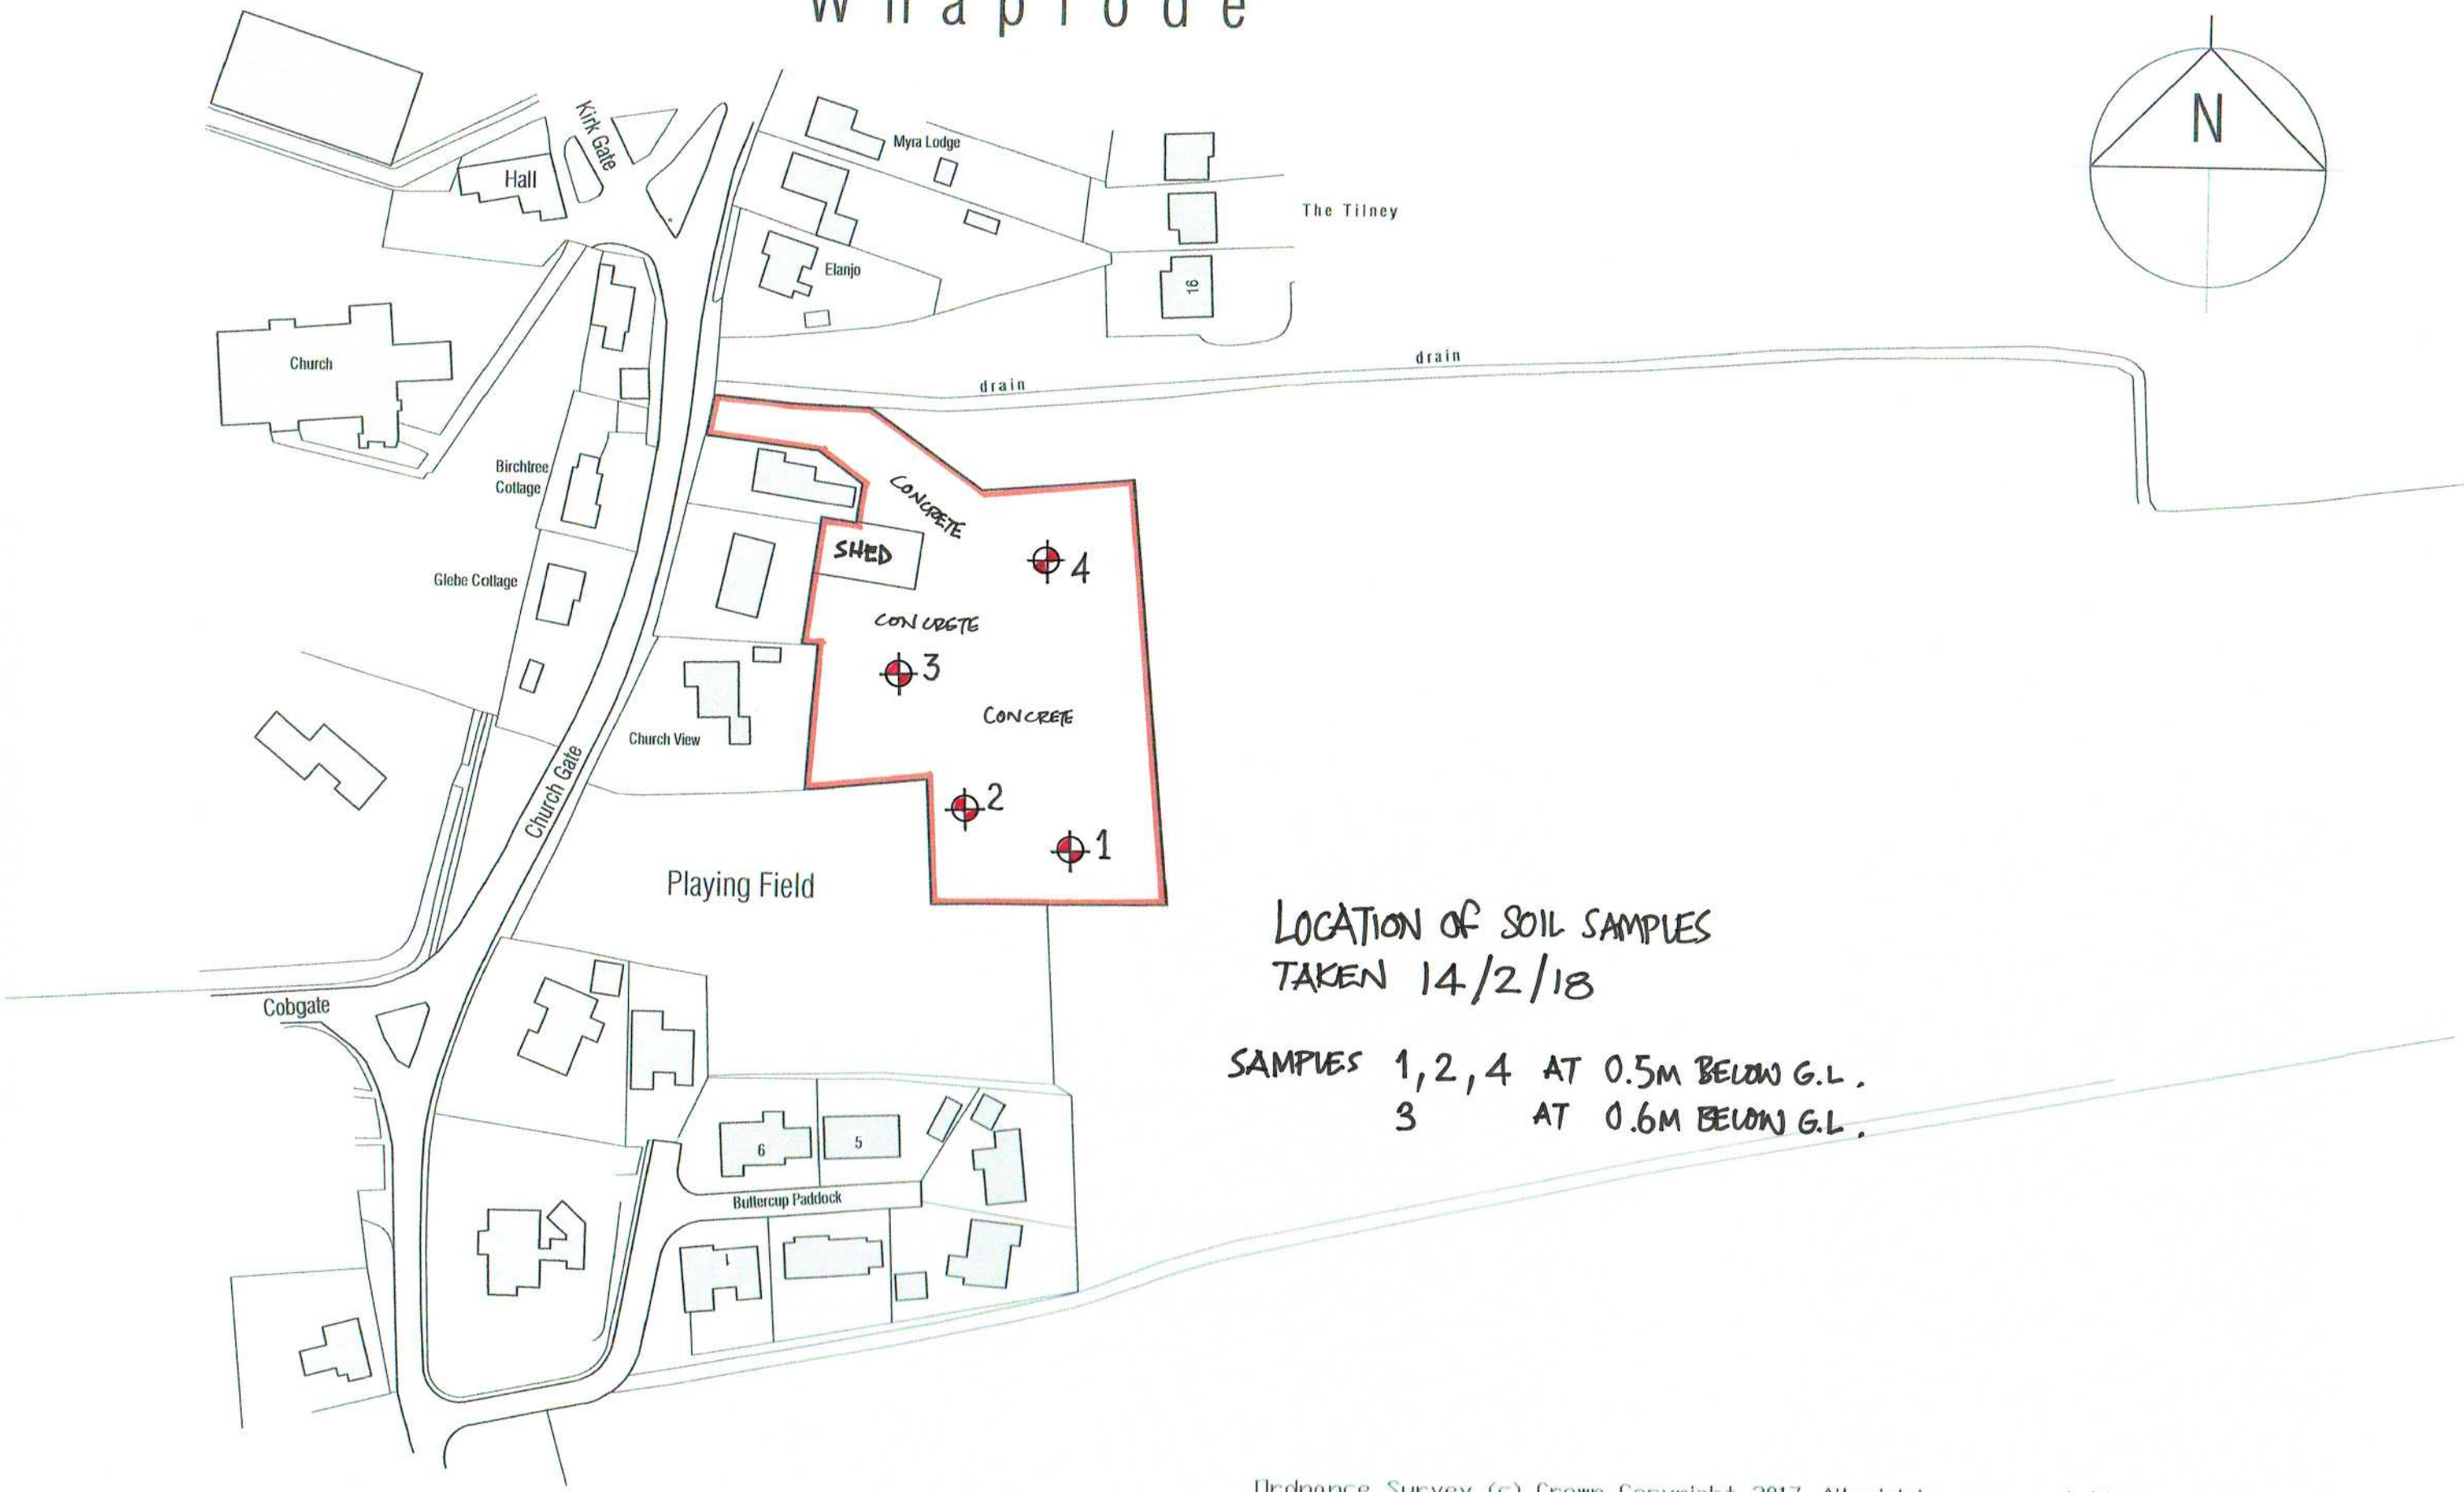

LOCATION OF SOIL SAMPLES
TAKEN 14/2/18

SAMPLES 1, 2, 4 AT 0.5M BELOW G.L.
3 AT 0.6M BELOW G.L.

Ordnance Survey (c) Crown Copyright 2017. All rights reserved. Licence number 100022432

mlp Moulton Land and Planning
moultonlandandplanning.co.uk 7 Broad Lane Moulton Lincs PE12 6PN
tel 01406 370081 mob 07484 101655 e-mail alan@moultonland.co.uk

Project
Proposed Residential Development
Land off Church Gate Whaplode, Lincs PE12 6TA

Drawing
Site Location Plan

date Nov 2017
scale(s) 1:1250 @A3
DRG. No. SLDWh / 001