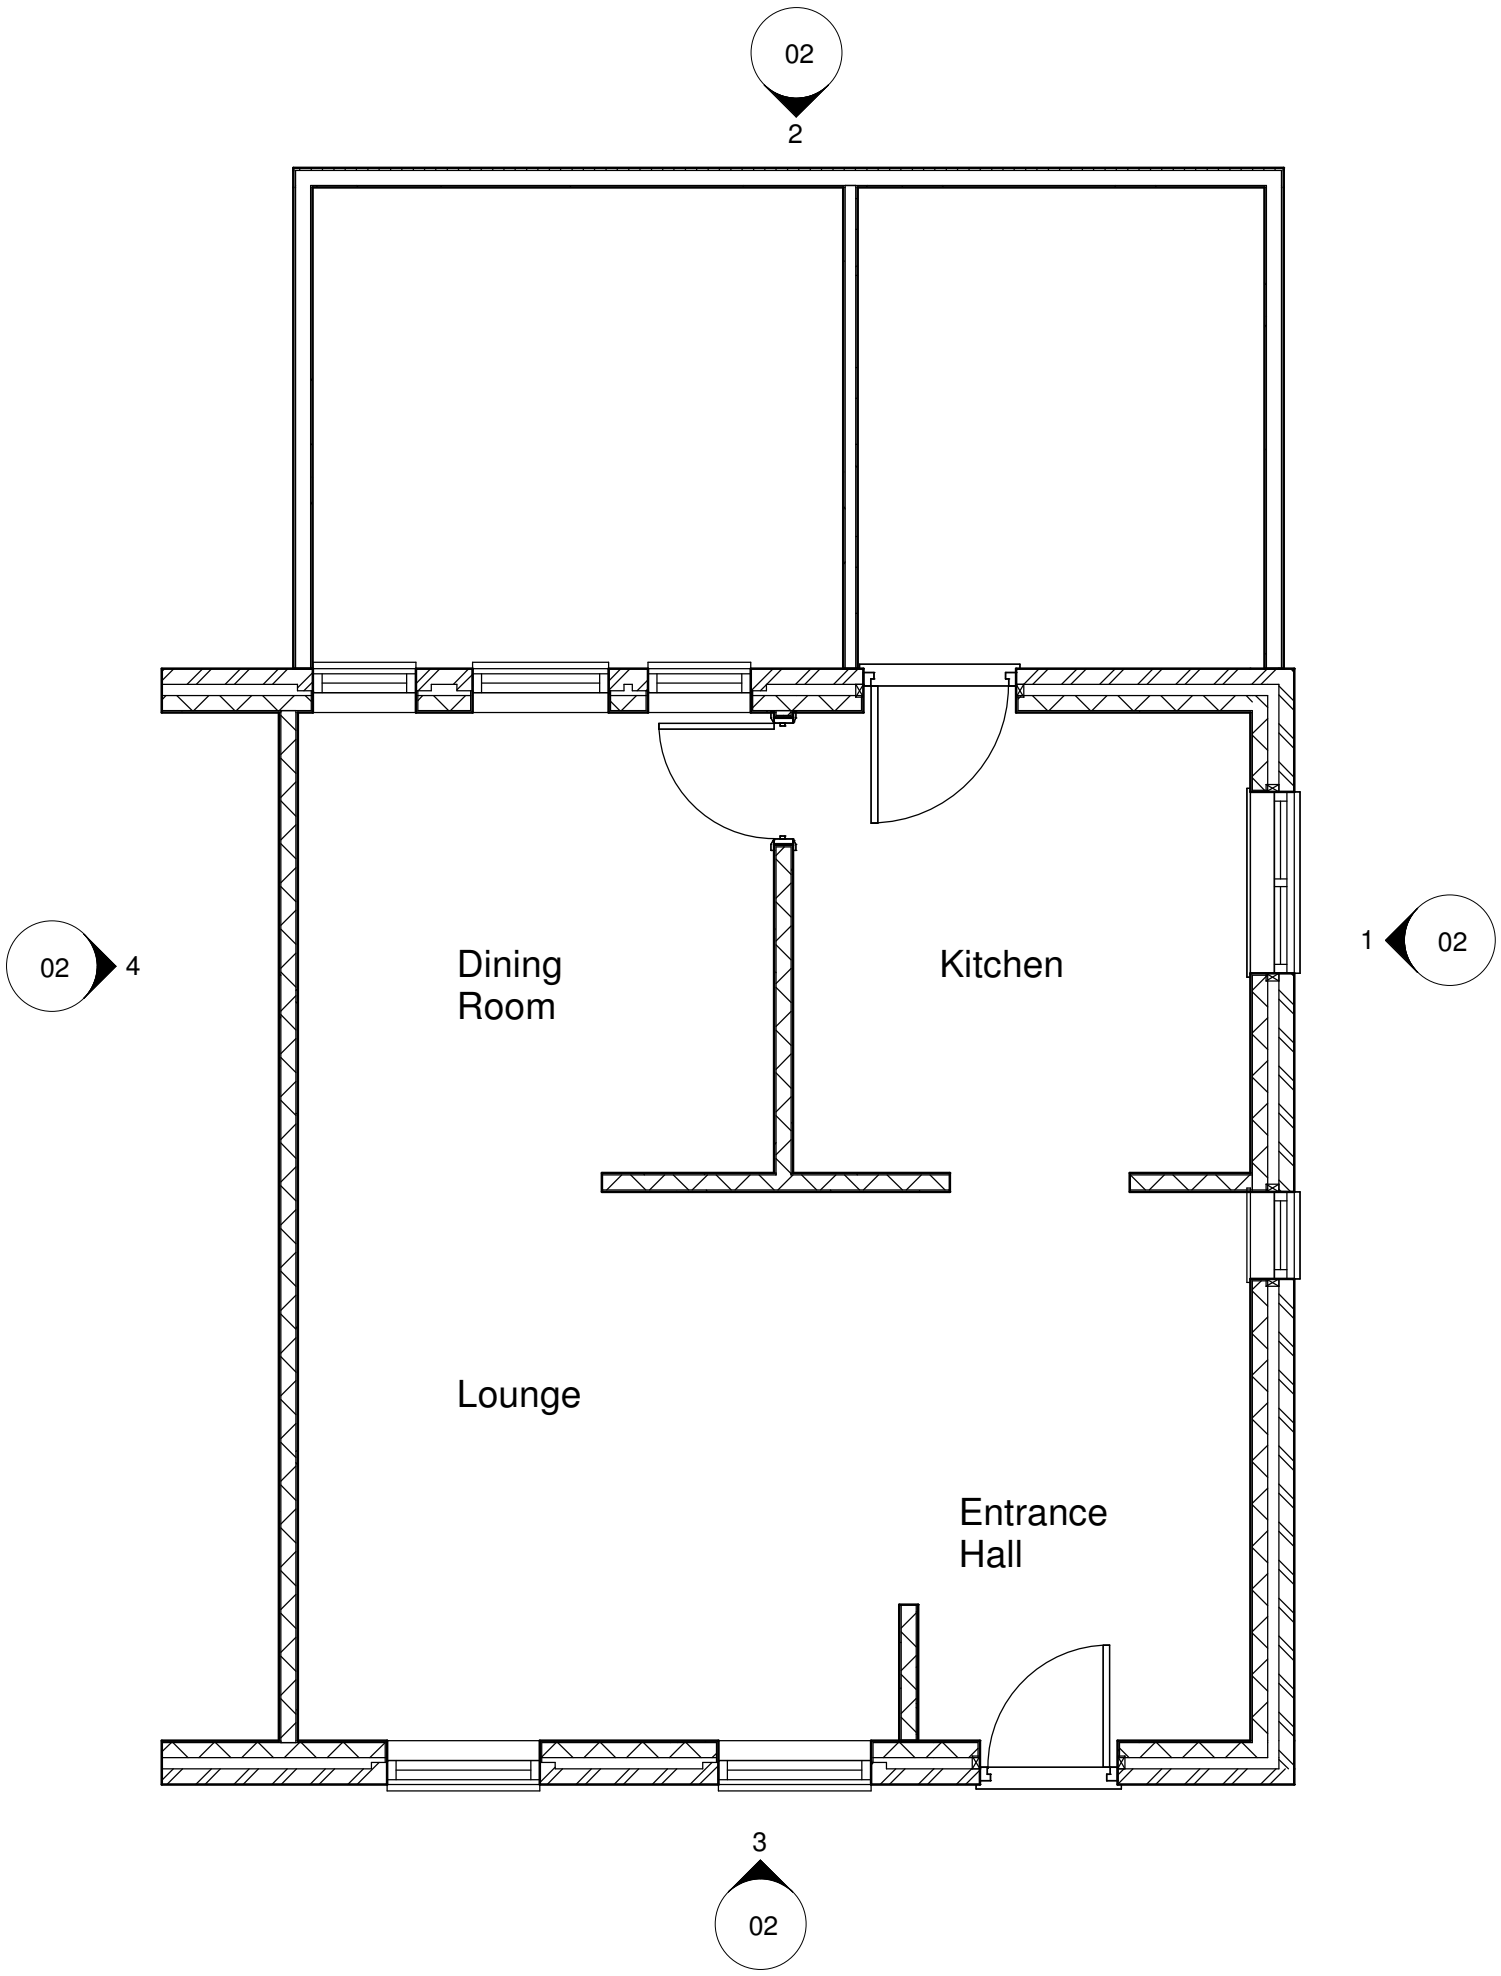


1 Existing Ground Floor

1 : 50

SOUTH HOLLAND DISTRICT COUNCIL

Building Consultancy
South Holland

Rev.	Description	Date

CLIENT Mrs C Wilcox ADDRESS 1 Council House, Washway Road, Saracens Head PE12 8AZ	PROJECT Level Access Shower	Date 14/12/2016	Project number 764/Grant	Scale (@ A3) 1 : 50
	SHEET Existing Ground	Drawn by SG	DRAWING NUMBER 01	REV