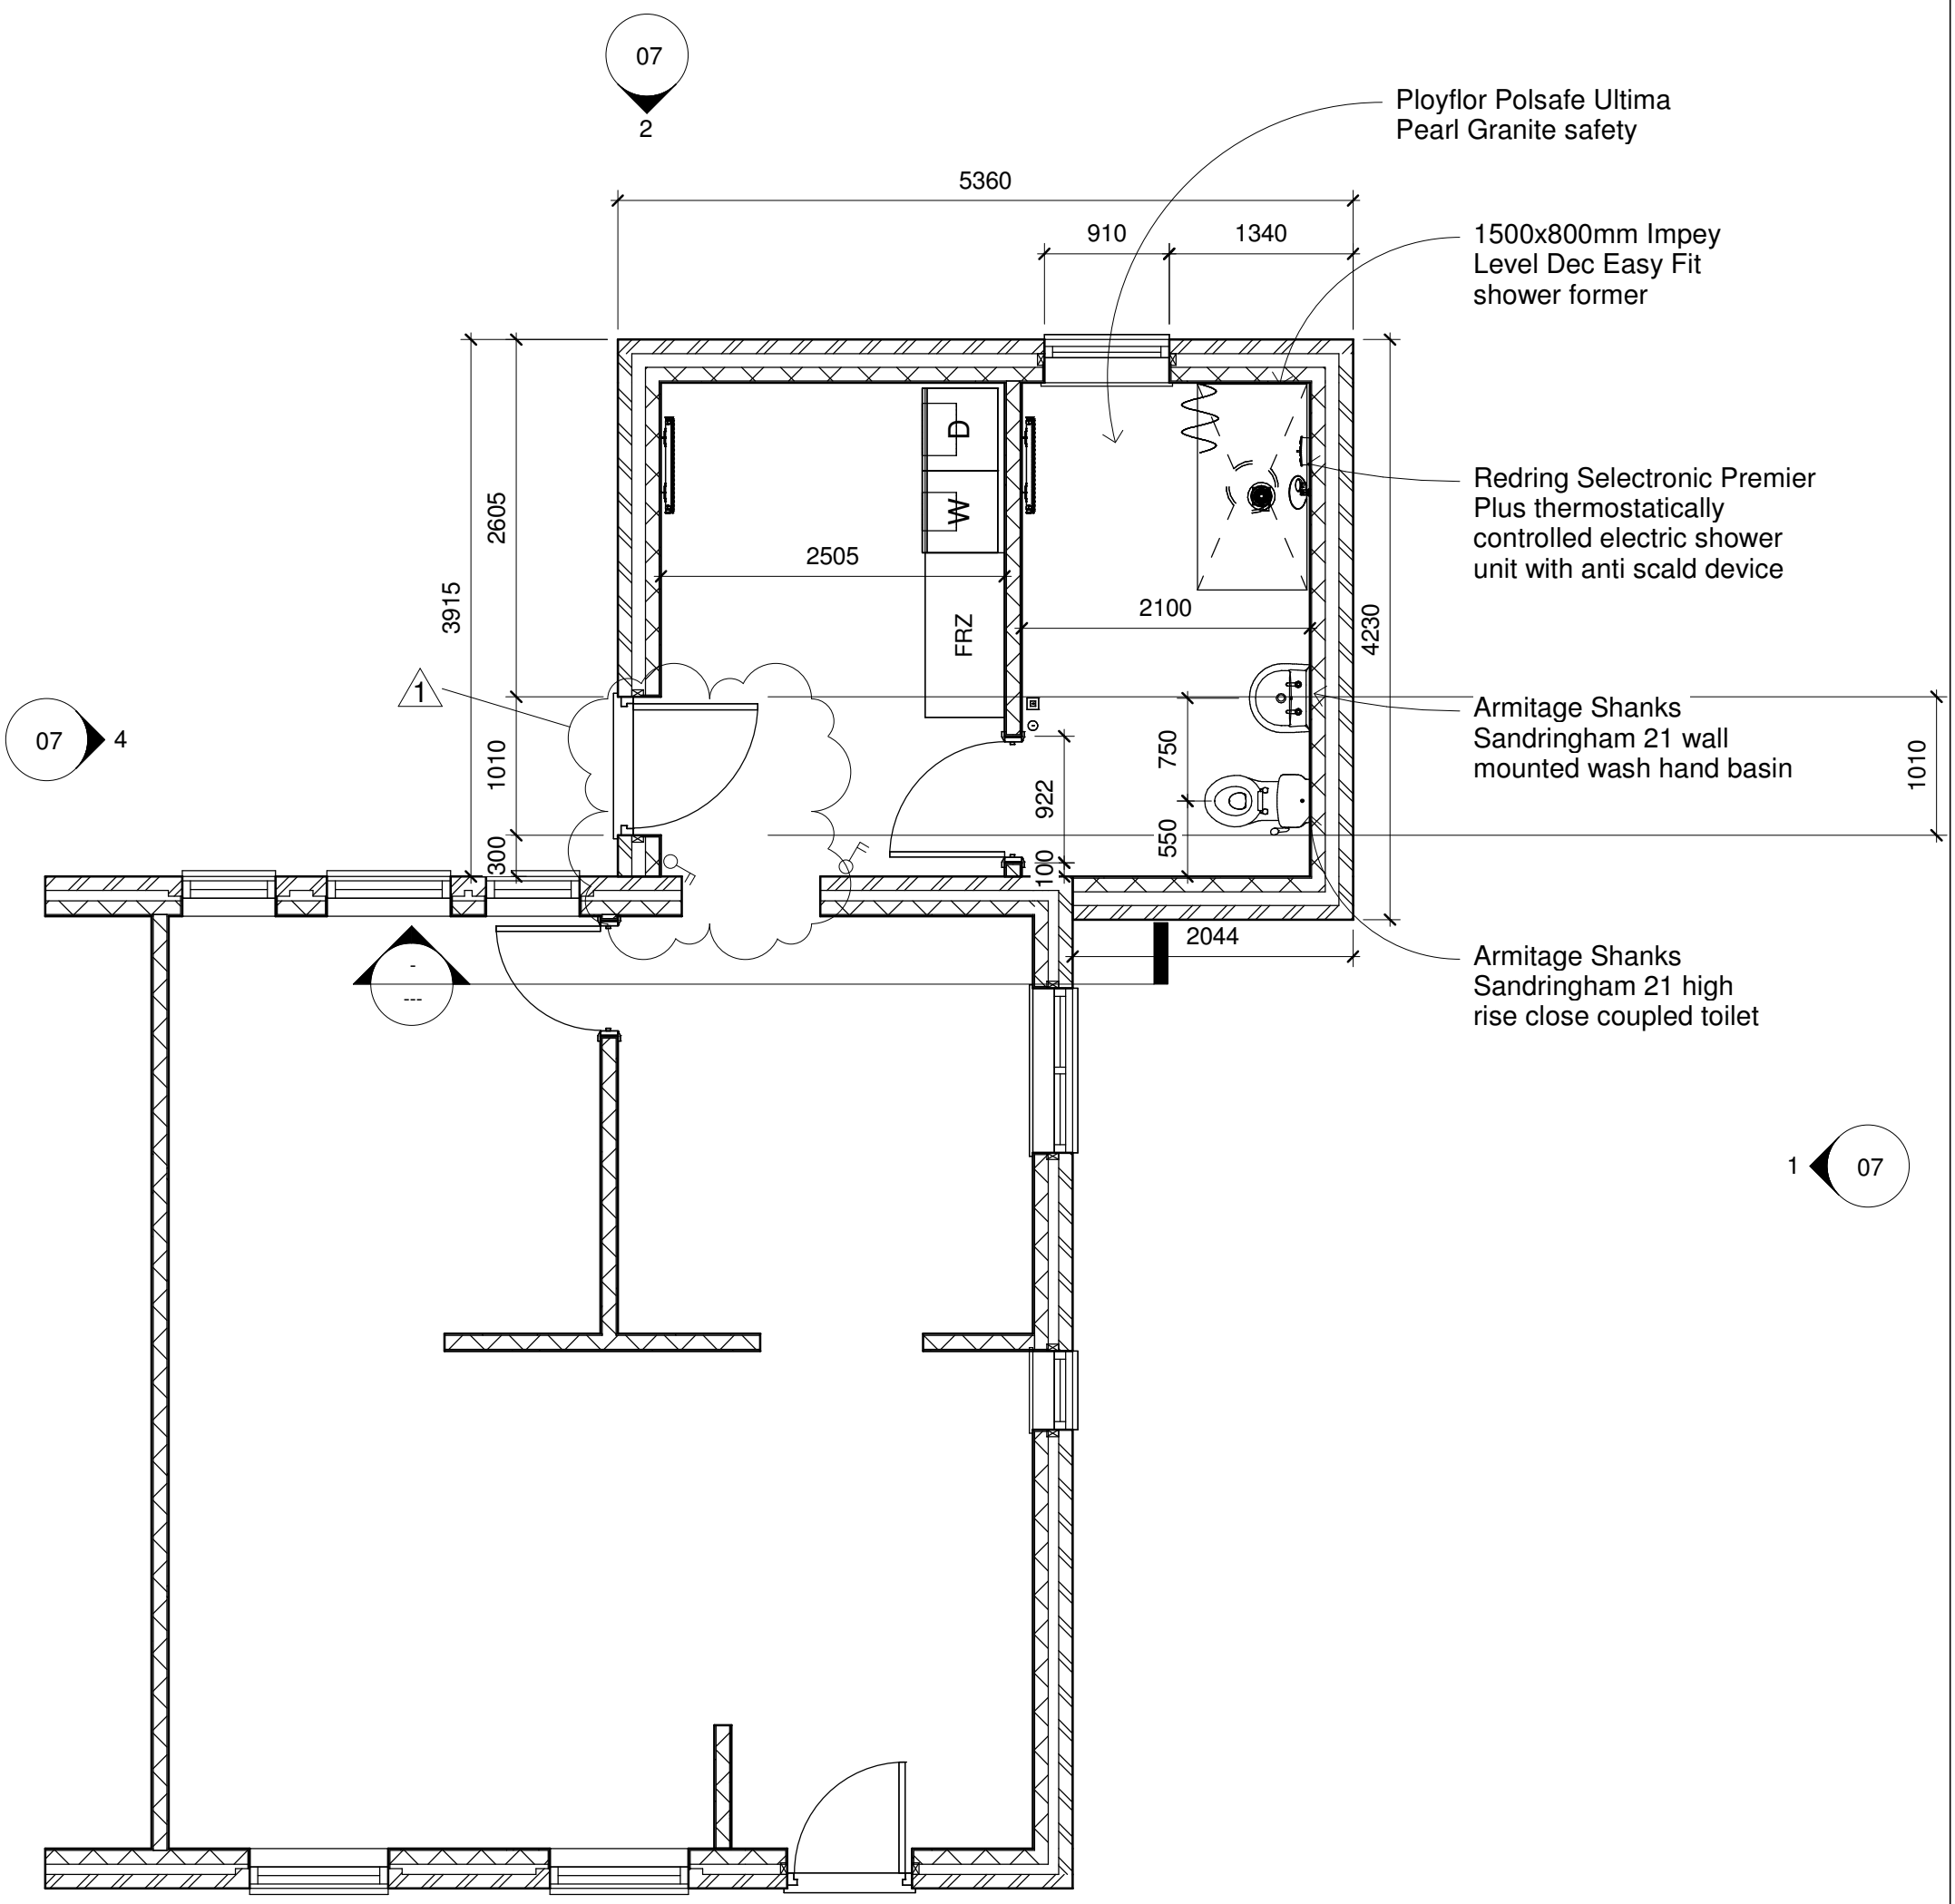


1 Proposed Ground Floor

1 : 50

Rev.	Description	Date
1	External door repositioned and existing kitchen door removed following discussion with client	23/02/2017

CLIENT Mrs C Wilcox ADDRESS 1 Council House, Washway Road, Saracens Head PE12 8AZ	PROJECT Level Access Shower	Date 14/12/2016	Project number 764/Grant	Scale (@ A3) 1 : 50
	SHEET Proposed Ground	Drawn by SG	DRAWING NUMBER 05	REV 1