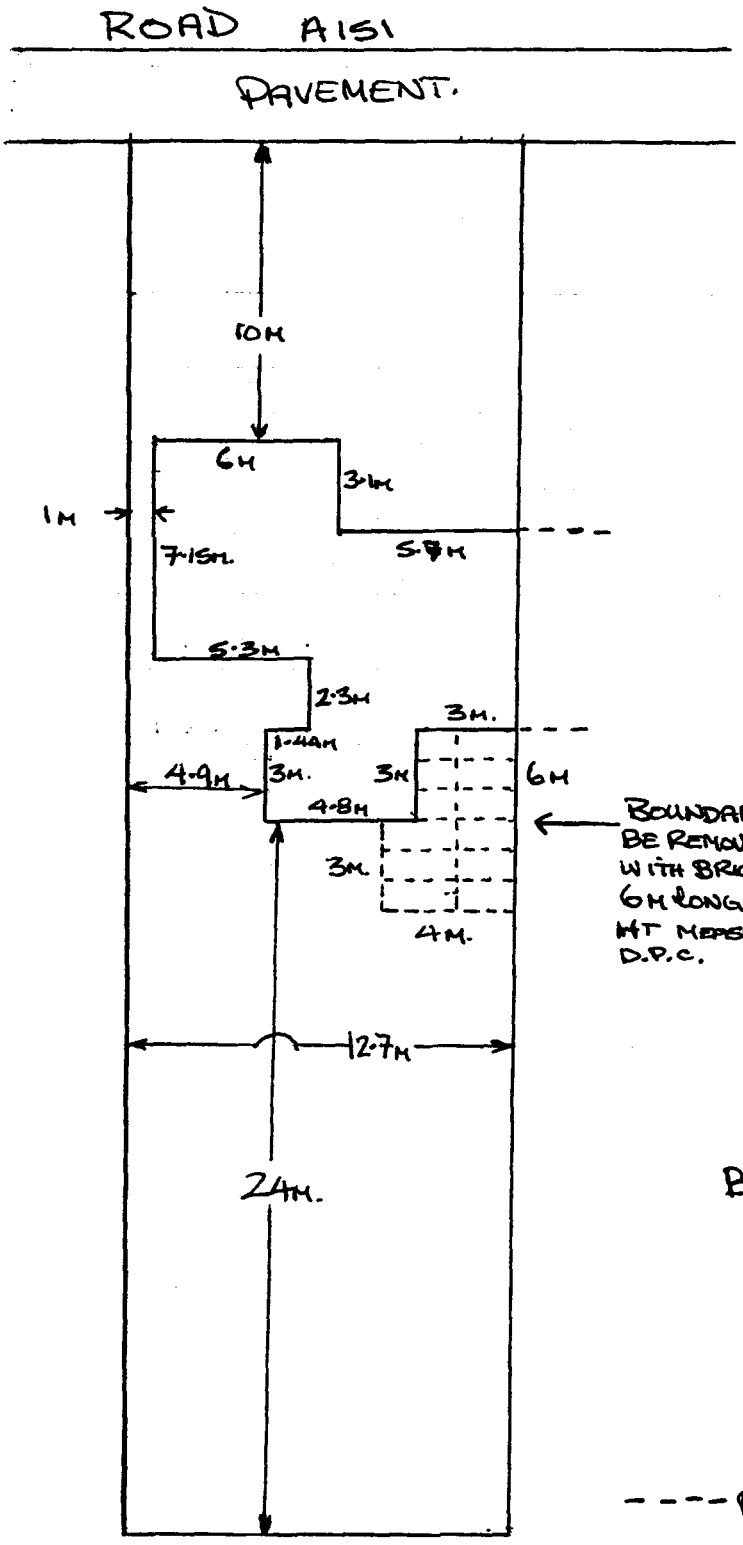


SHDC
Planning
27 FEB 2002
0229/02

BOUNDARY FENCE TO BE REMOVED AND REPLACED WITH BRICK CAVITY WALL. 6M LONG BY 1·7M HIGH. MT MEASURED FROM HOUSE D.P.C.


BLOCK PLAN OF 'INGLESIDE'
HIGH ROAD.
WHAPLODE
SPALDING LINCS
PE12 6TJ.

---- PROPOSED PVC CONSERVATORY.

SCALE = 1CM = 2·5M.


1:250.

'INGLESIDE' HIGH RD. WHAPLODE

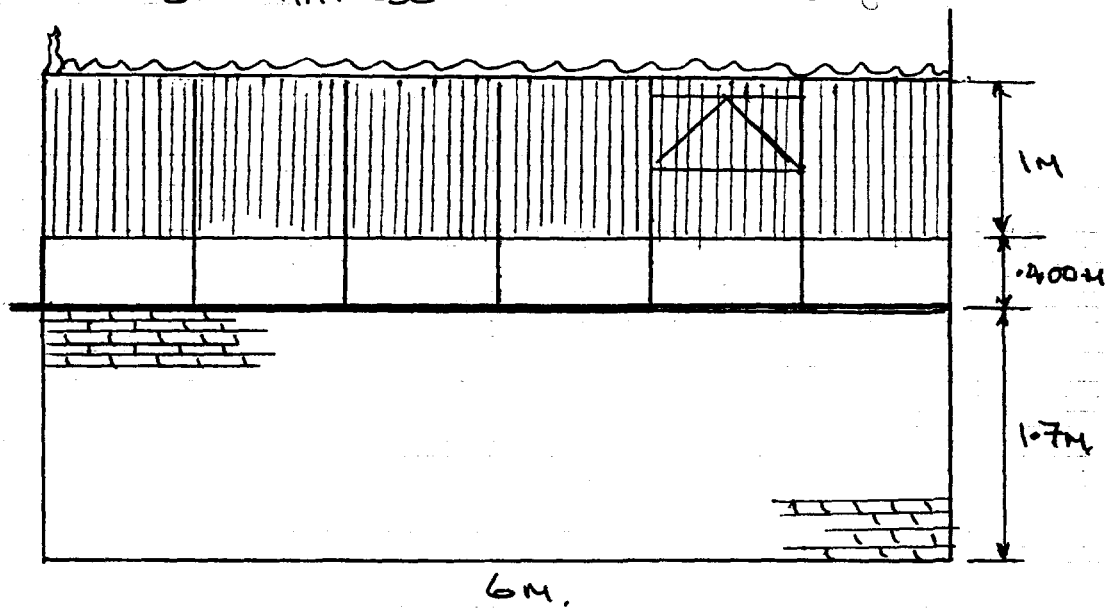

VIEW A.

SHDC
Planning Development
27 FEB 2002
Ref 0229/02

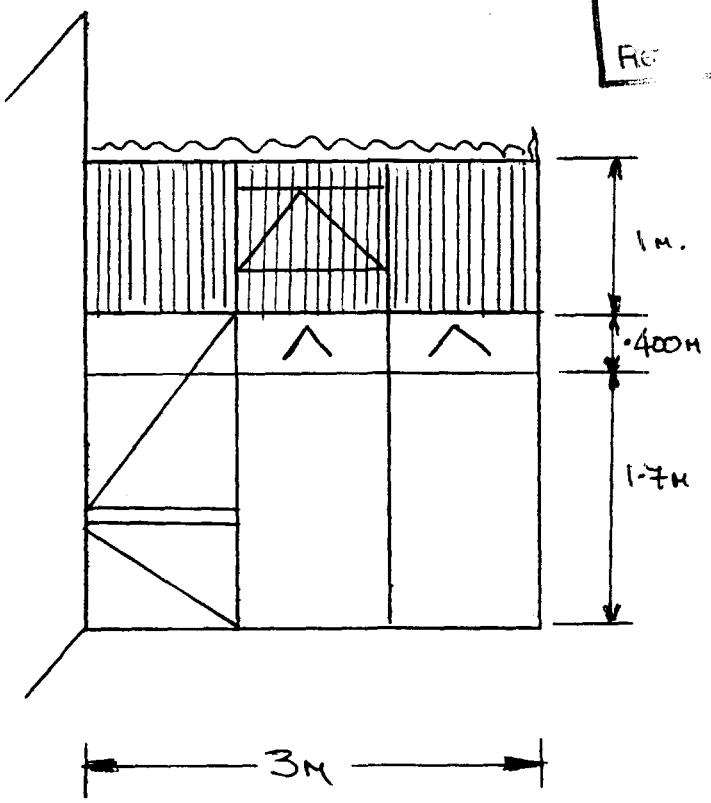

VIEW B.


'INGLESIDE' HIGH RD. WHAPLODE

SHEET 3


Planning Department

27 FEB 2002

FILE 0229/02

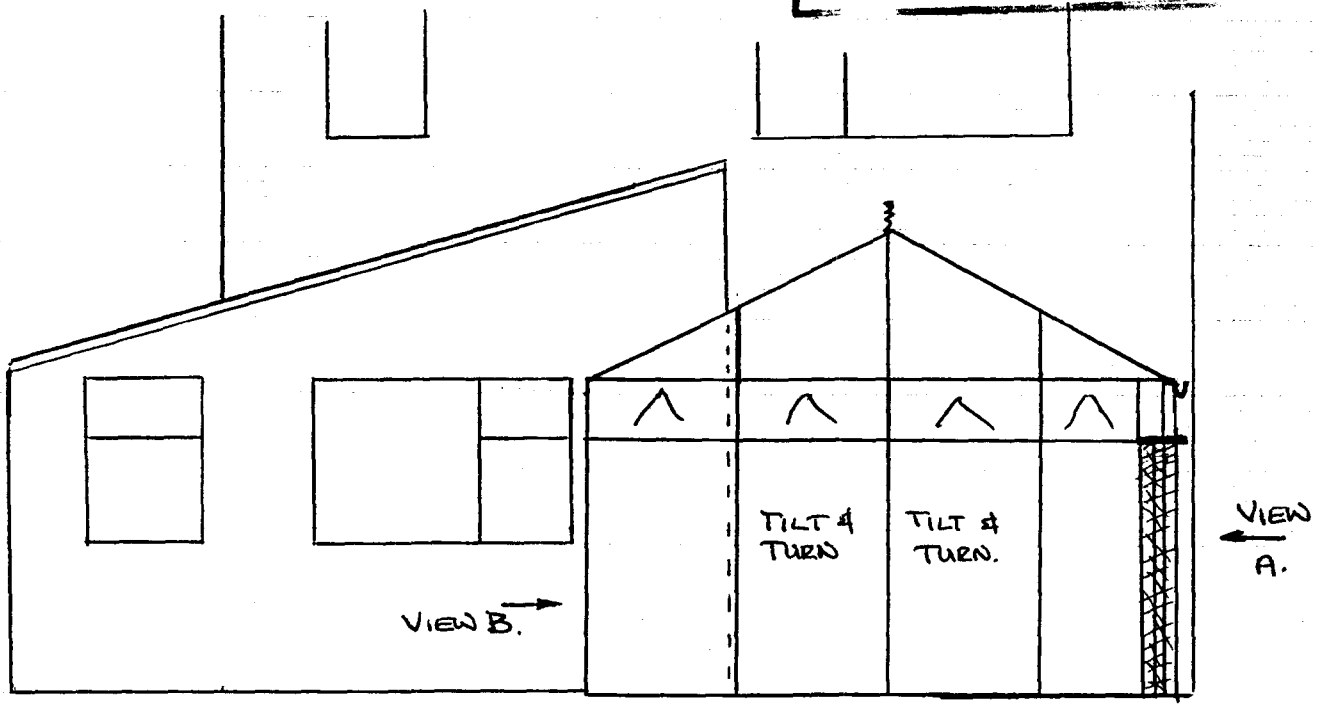

END ELEVATION.

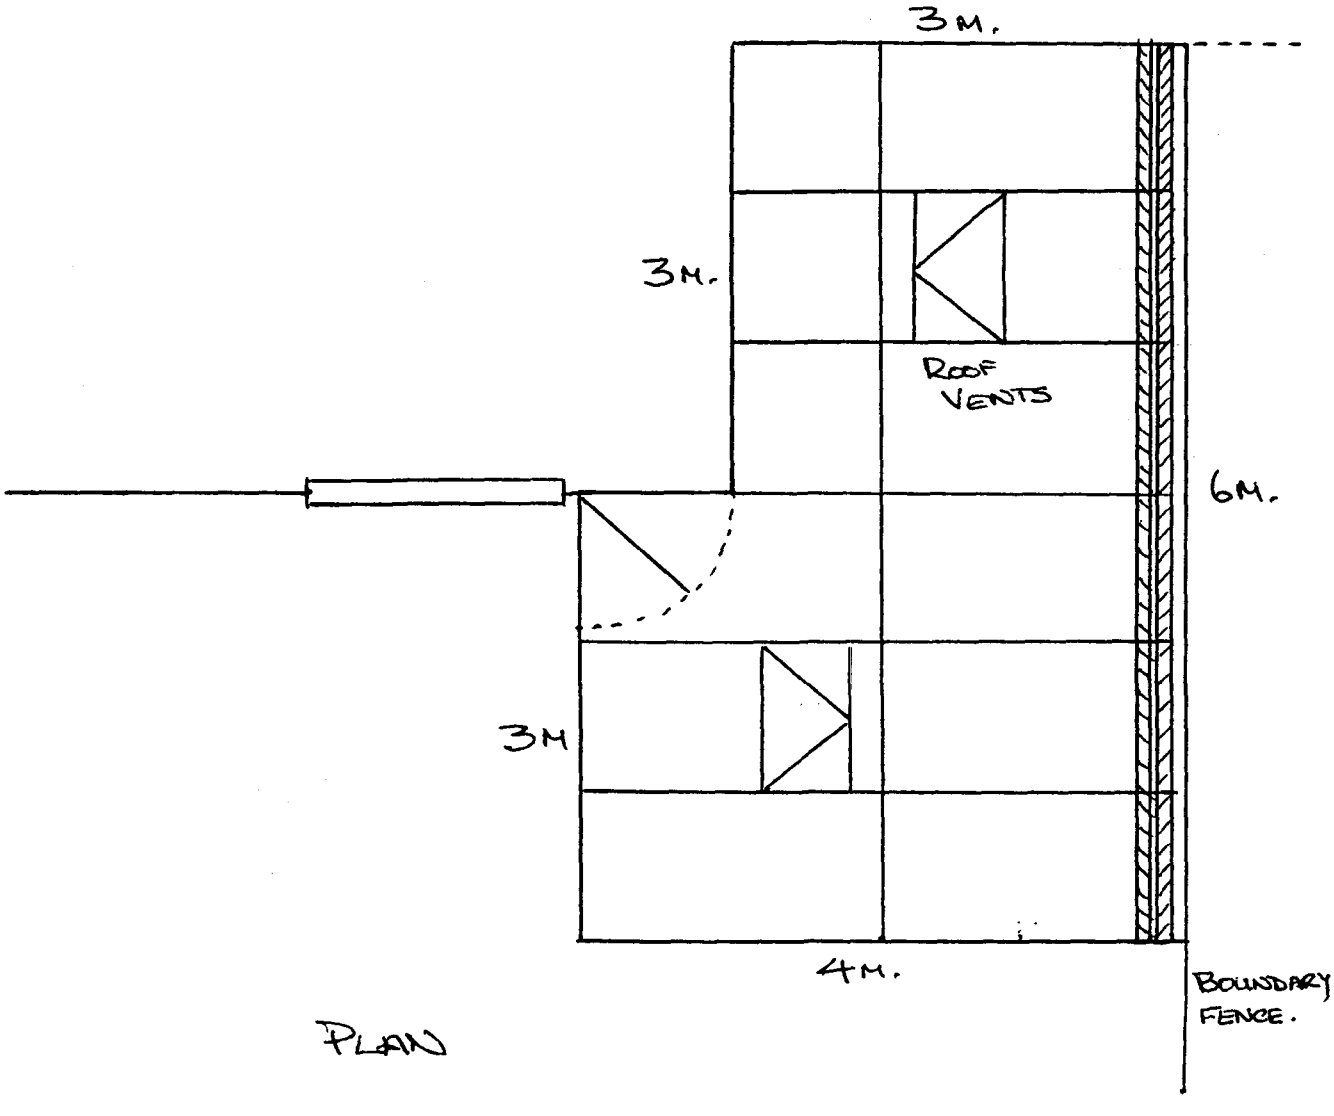

PLAN