




FRONT

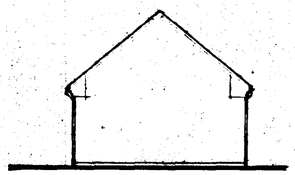


SIDE

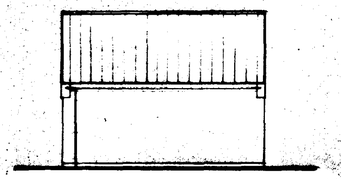

REAR

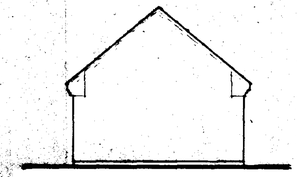

SIDE

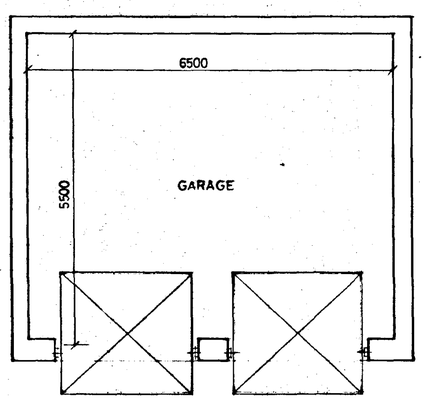

PLAN

DO NOT SCALE FROM THIS DRAWING

This drawing is copyright and may not be altered, traced, photographed or used for any purpose other than that for which it is issued.
The General Contractor is to check all dimensions on site and report discrepancies to the Architect.
All details shown on this drawing including foundations are based upon typical site conditions related to the area. No responsibility can be accepted for abnormal conditions which may be discovered during construction unless reported to the Architect so that design amendments may be considered. Site soil surveys are recommended in respect of foundations to establish specific site conditions before foundation work is undertaken.

SUMM 1 2791 4961

06 MAR 1997
Ref: 0233/97

G. R. MERCHANT
I.ENG AMICE, FIWO,
ARCHITECTURAL, STRUCTURAL
& LAND DRAINAGE CONSULTANT
TEL: HOLBEACH (01406) 490800


PROJECT:
DETACHED GARAGE

CLIENT:
ASHWOOD HOMES

SCALES:	DATE:
1/50 1/100	*FEB 1997*
G.R. MERCHANT	DRAWING No.: *AH-WR 01/G*

REVISIONS:

8040-11947

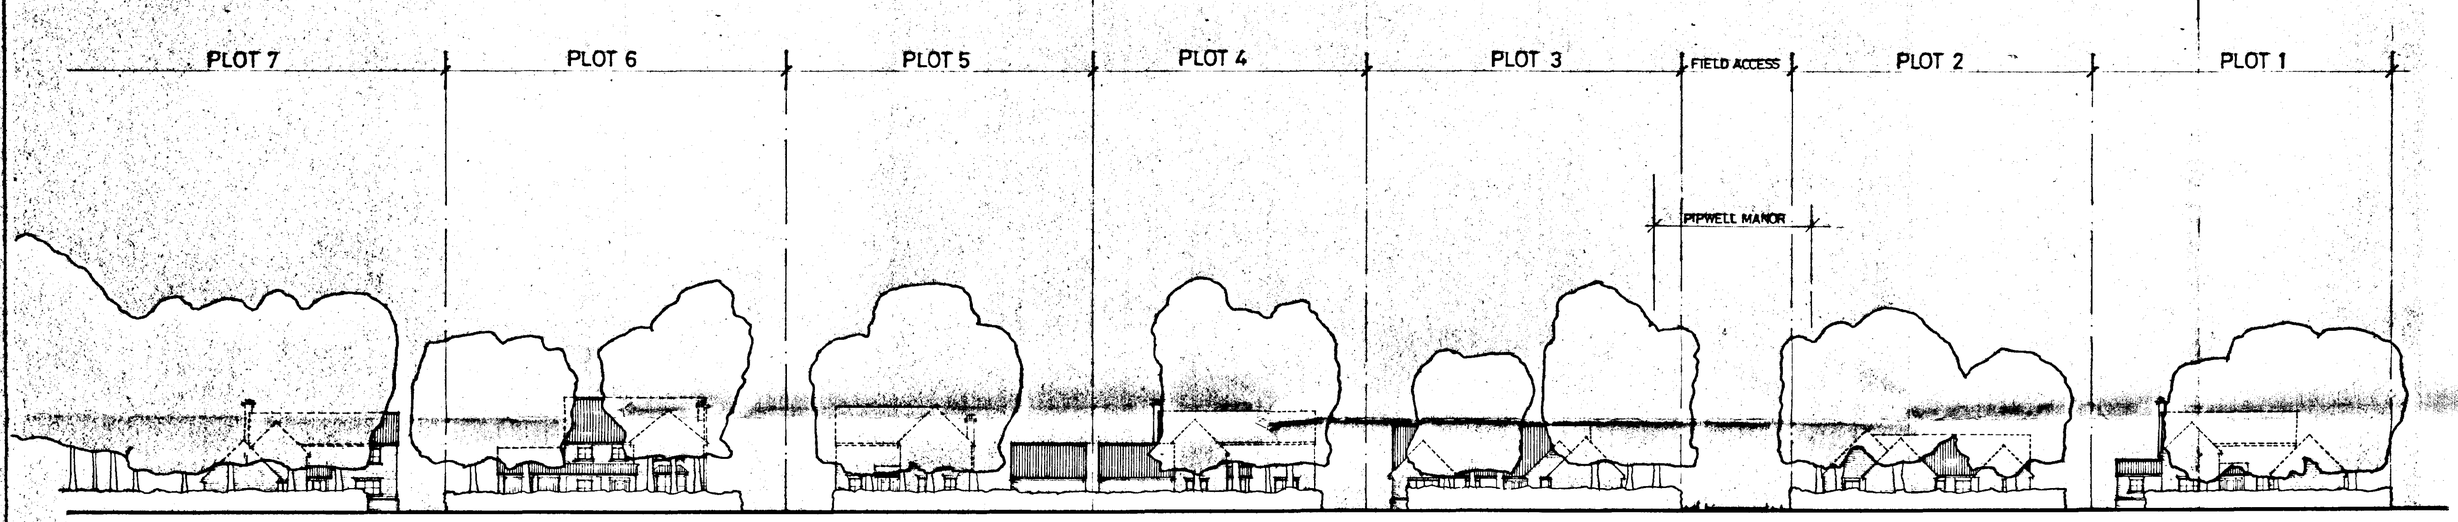

STREET SCENE

06 MAR 1997
Ref: 0233/97

G. R. MERCHANT
I.ENG AMICE, FIWO,
ARCHITECTURAL, STRUCTURAL
& LAND DRAINAGE CONSULTANT
TEL: HOLBEACH (01406) 490800

PROJECT:
RESIDENTIAL DEVELOPMENT
WASHWAY ROAD
SARACENS HEAD


CLIENT:
ASHWOOD HOMES

SCALES:	DATE:
1/250	*FEB 1997*
	DRAWING No.: *AH-WR.02*

REVISIONS:

DO NOT SCALE FROM THIS DRAWING
This drawing is copyright and may not be altered, traced, photographed or used for any purpose other than that for which it is issued.
The General Contractor is to check all dimensions on site and report discrepancies to the Architect.
All details shown on this drawing including foundations are based upon typical site conditions related to the area. No responsibility can be accepted for abnormal conditions which may be discovered during construction unless reported to the Architect so that design amendments may be considered. Site soil surveys are recommended in respect of foundations to establish specific site conditions before foundation work is undertaken.

Pipwell Manor

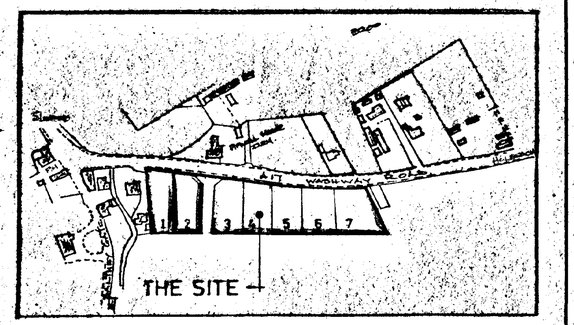


LOCATION PLAN 1:2500

TREES

	Botanical Name	Common Name	Root System	Size	Notes
A	ALNUS GLUTINOSA	COMMON ALDER	Root Wrapped	Standard 180 - 210cm	• All trees to be staked and tied in accordance with S.H.D.C. recommendations.
AC	ACER CAMPESTRE	FIELD MAPLE	"	"	• All transplants to be protected with proprietary uPVC tubes staked into position.
AP	ACER PSEUDOPLATANUS	SYCAMORE	"	"	• All hedge planting to be protected from weed invasion by 1 metre wide black polythene mulch mat
B	BETULA VERUCOSA	SILVER BIRCH	"	"	• The information sheet produced by S.H.D.C. entitled 'Recommended Planting Standards for Trees' shall be followed for the replanting of trees.
C	CORYLUS AVELLANA	COMMON HAZEL	"	"	
FS	FAGUS SYLVATICA	COMMON BEECH	"	"	• CORYLUS AVELLANA to be planted in two rows 600mm apart and at 450 centres and staggered
H	CRATAEGUS MONOGYNA	COMMON HAWTHORN	"	"	
P	PLATANUS x HISPANICA	LONDON PLANE	"	"	
Q	QUERCUS ROBUR	ENGLISH OAK	"	"	TREE SPECIES INDICATED SHOULD BE PLANTED IN GROUPED NUMBERS SO THAT SELECTIVE THINNING CAN BE UNDERTAKEN TO ENSURE THE SATISFACTORY GROWTH OF THE OVERALL SCHEME.
R	SORBUS AUCUPARIA	EUROPEAN ROWAN	"	"	

HEDGE SHRUBS

	CRATAEGUS MONOGYNA	COMMON HAWTHORN	Bare Root	45 - 60cm

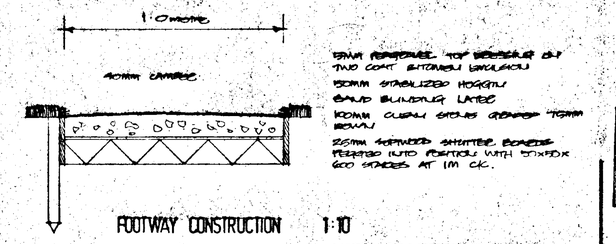

50mm PERMANENT TOP DRESSING OF TWO COAT BITUMEN EMULSION
150mm STABILIZED HOGGIN
SAND BLINDING LAYER
100mm CLINKER STONES COMPACT 75mm DOWN
25mm HARDWOOD SHUTTER BOARDS PEGGED INTO POSITION WITH 3"x3"x 600 STAKES AT 1M C/C.

NOTE: BELLMOUTH TO FIELD ACCESS TO BE SIMILAR CONSTRUCTION TO FOOTWAY BUT 150mm STABILIZED HOGGIN AND 300mm HARDCORE

150mm LAYER 20mm SCALPED SHINGLE ON 250mm COMPACTED STONE HARDCORE COMPACT 75mm DOWN.

06 MAR 1997
Ref: 0233/91

G. R. MERCHANT
I.ENG AMICE, FIOW,
ARCHITECTURAL, STRUCTURAL & LAND DRAINAGE CONSULTANT
TEL: HOLBEACH (0406) [redacted] 490800


PROJECT:
PROPOSED RESIDENTIAL DEVELOPMENT
WASHWAY ROAD
SARACEN'S HEAD HOLBEACH

CLIENT:
ASHWOOD HOMES

SCALES:	DATE:
1:250 1:2500	FEB 1997

G.R.MERCHANT.	DRAWING No.: AN-WR.01

REVISIONS:

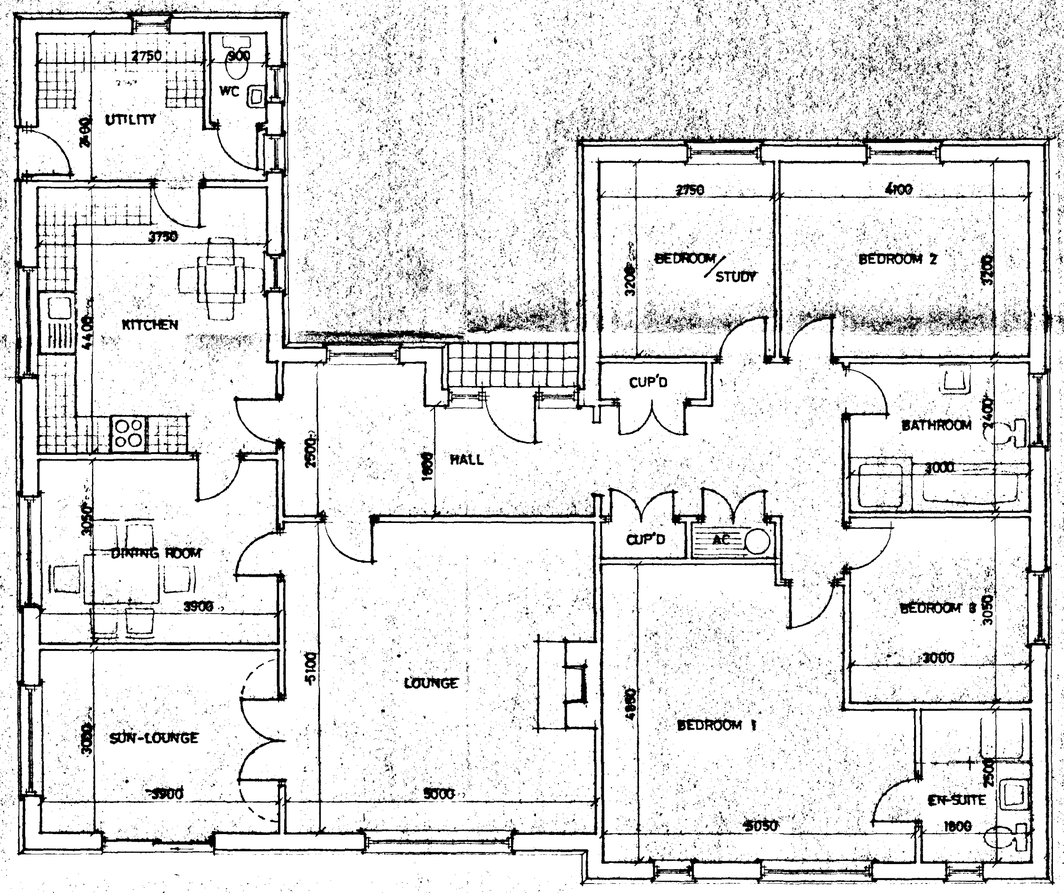

PLAN



FRONT



SIDE



REAR



SIDE

DO NOT SCALE FROM THIS DRAWING

This drawing is copyright and may not be altered, traced, photographed or used for any purpose other than that for which it is issued.
The General Contractor is to check all dimensions on site and report discrepancies to the Architect.
All details shown on this drawing including foundations are based upon typical site conditions related to the area. No responsibility can be accepted for abnormal conditions which may be discovered during construction unless reported to the Architect so that design amendments may be considered. Site soil surveys are recommended in respect of foundations to establish specific site conditions before foundation work is undertaken.

SUMMIT 2249 496T

U.B.R. 1997
Ref. 0033/97

G. R. MERCHANT
I.ENG AMICE, FIWO,
ARCHITECTURAL, STRUCTURAL
& LAND DRAINAGE CONSULTANT
TEL: HOLBEACH (01406) 490800

PROJECT:
3 BEDROOM BUNGALOW

CLIENT:
ASHWOOD HOMES

SCALES: *1/50 1/100*

DATE: *FEB 1997*

G.R.MERCHANT.

DRAWING No.: *AH-WR 01/2*

REVISIONS:

PLOT 2

6046-11947