
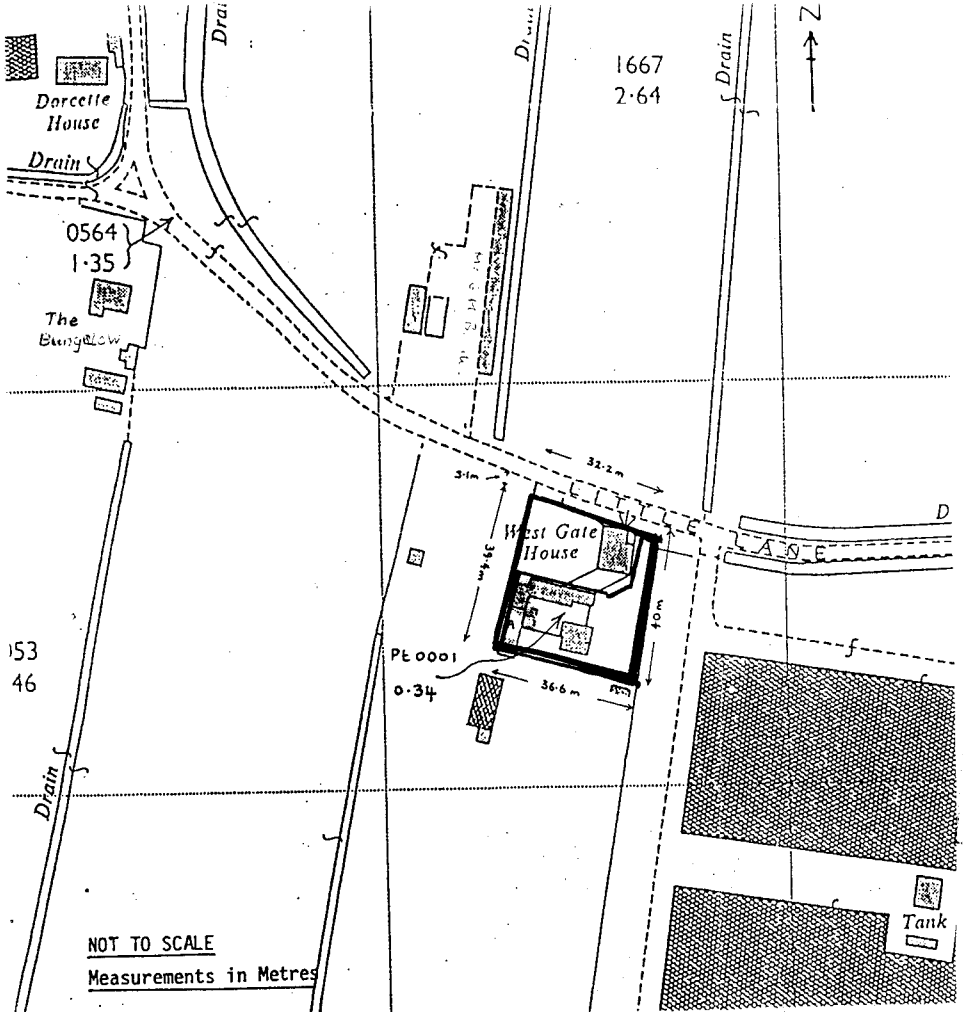


0235/98


Drawn by: Mike Jakeman Westgate House. Little Lane. Whaplode, Spalding. Lincs. PE12 6RU Tel: 01406 370546	
Drawing: SITE PLAN	
Dwg No. 1	*Scale:* 1:1250
Revision:	*Date:* Jan. 1998

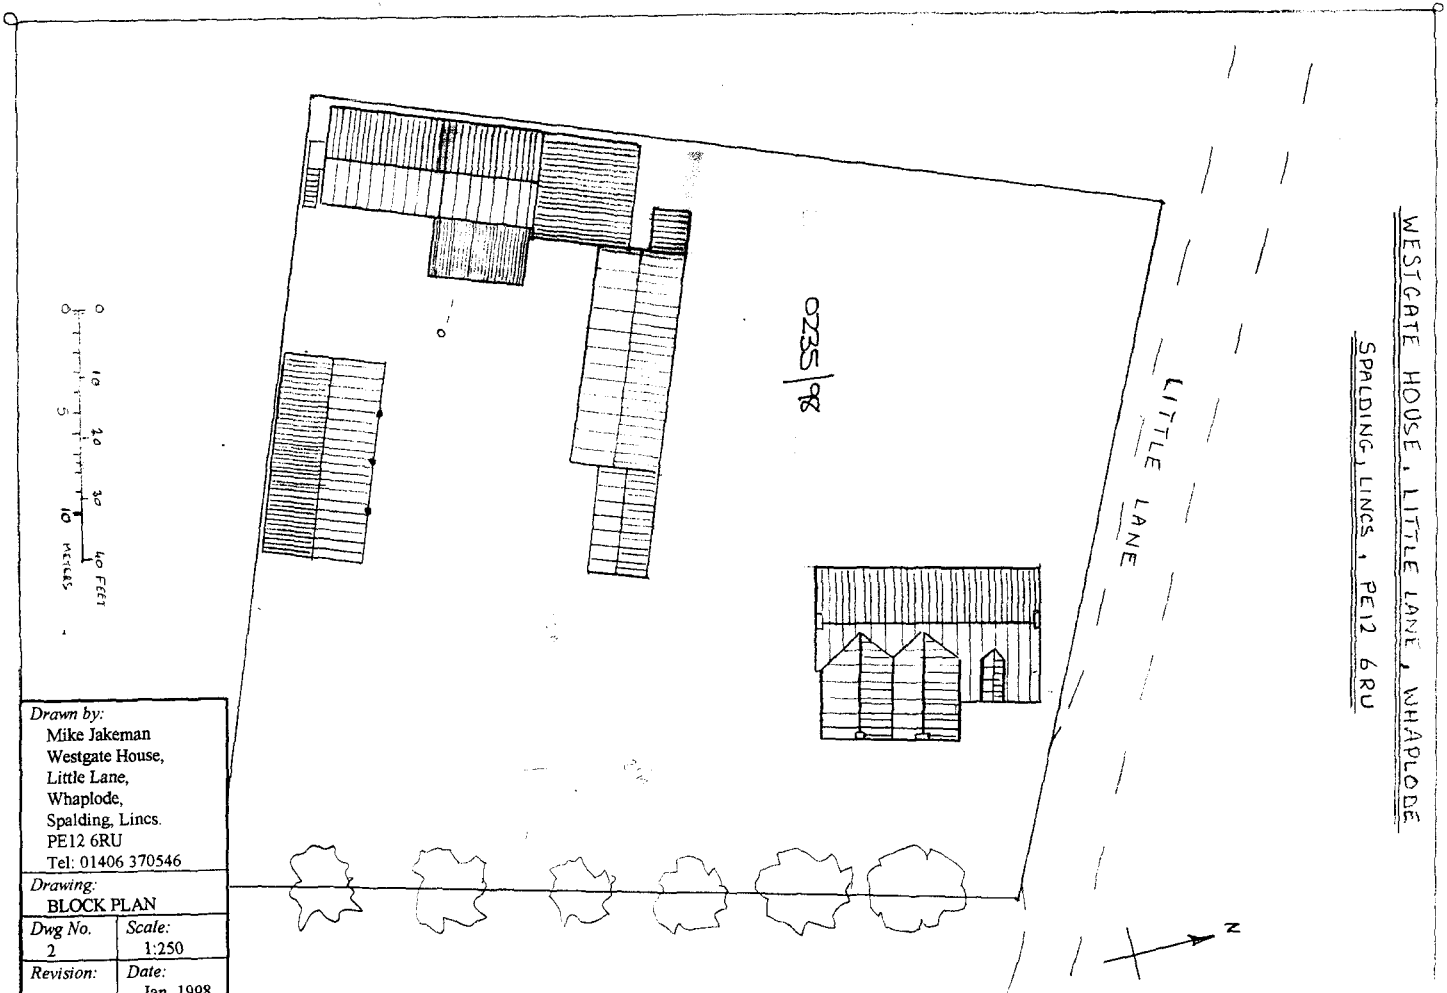

Drawn by: Mike Jakeman Westgate House, Little Lane, Whaplode, Spalding, Lincs. PE12 6RU Tel: 01406 370546	
Drawing: BLOCK PLAN	
Dwg No. 2	*Scale:* 1:250
Revision:	*Date:* Jan. 1998

WESTGATE HOUSE, LITTLE LANE, WHAPLODE

SPALDING, LINCS, PE12 6RU

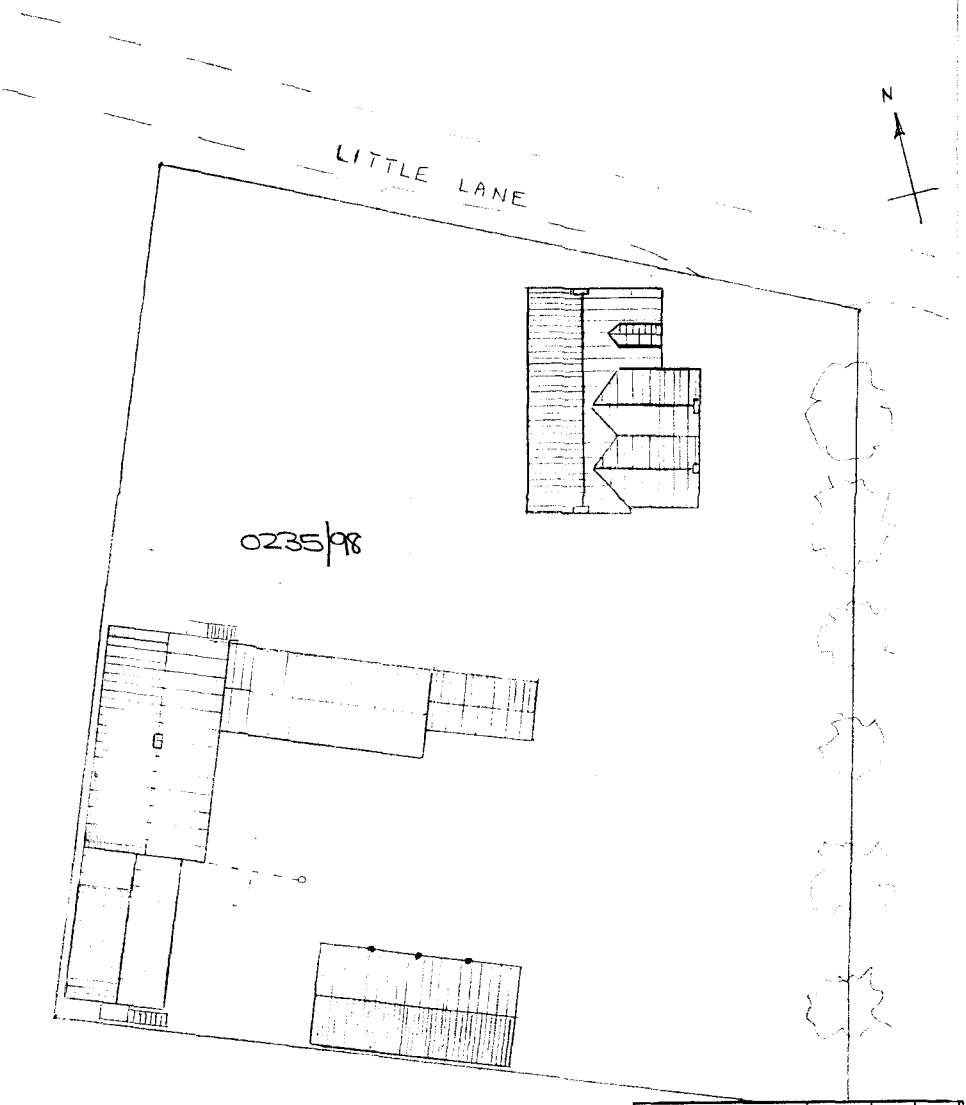

Drawn by: Mike Jakeman Westgate House, Little Lane, Whaplode, Spalding, Lincs. PE12 6RU Tel: 01406 370546	*Drawing:* PROPOSED BLOCK PLAN
Dwg No. 3	*Scale:* 1:250
Revision:	*Date:* Jan. 1998