




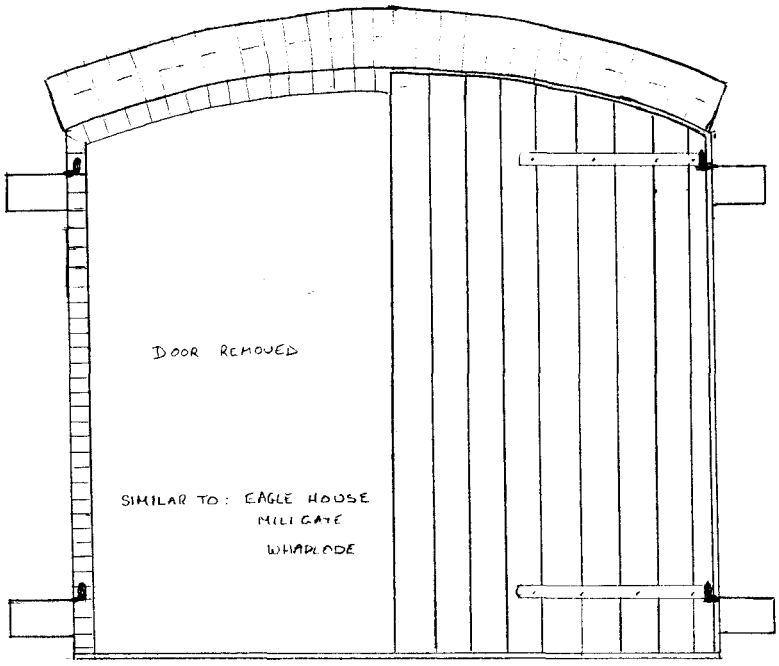

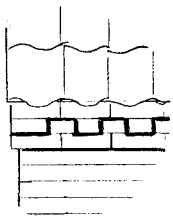

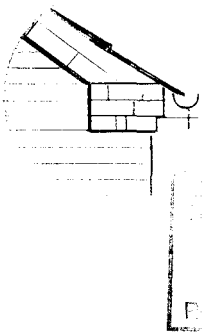



ALL WINDOWS
& SINGLE DOOR

0235/98

Drawn by: Mike Jakeman Westgate House, Little Lane, Whaplode, Spalding, Lincs. PE12 6RU Tel: 01406 370546	
Drawing: STRUCTURE DETAILS	
Dwg No. 8	*Scale:* 1:20
Revision:	*Date:* Jan. 1998

Client : MR.JAKEMAN
Quantity : 20
Top dead : .685 kN/m2 (slope)
Bottom dead: .250 kN/m2 (slope)
Spacing : 600mm
Treatment: PROTIM 210
Rise : 1.561m
Truss Weight: 45 - 53kg

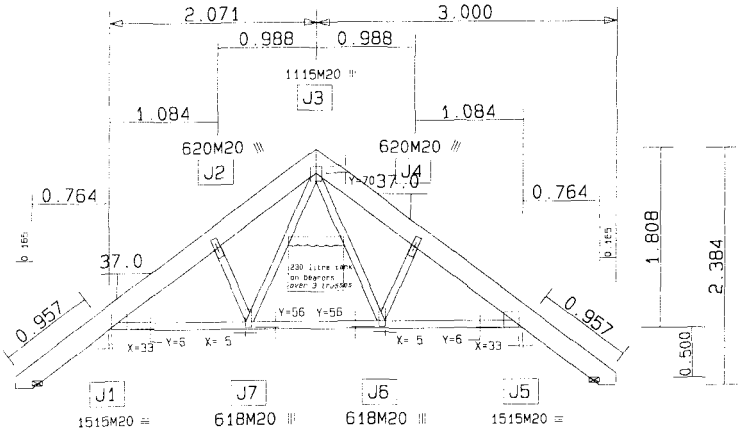

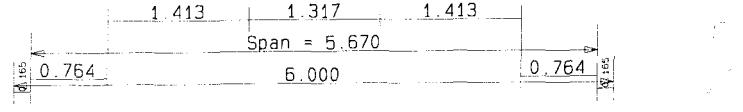

Drawn by: Mike Jakeman, Westgate House, Little Lane, Whaplode, Spalding, Lincs. PE12 6RU Tel: 01406 370546	Revision:	
Drawing: ROOF TRUSSES	Dwg No. 9	Date: Jan. 1998
	Scale: 1:33.3	

0235/98/18

799 © MiTek Industries Ltd 1998


File: 70700JAKEMAN

Top chord	46x197 C24.
Bottom	46x 72 C24.
Web(s)	46x 72 C24.


Reference: T1 Sequence 1 of 1 Drg. 1
MiTRUSS 4.10F. 20-JAN-1998 16:37 User: PAUL E
Scale 1:50
Job name: MR JAKEMAN-BARN CONVERSION

PATTRICK & THOMPSONS LTD


Drawing to be read in conjunction with design output.

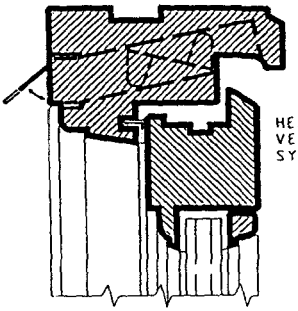


Every effort has been made to ensure the accuracy of this information. In the interest of progress however, we reserve the right to modify designs and drawings as and when necessary

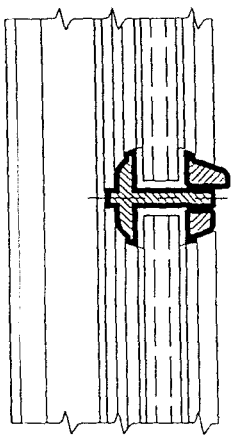

REBATES ALLOW FOR EITHER SINGLE OR (4:6:4) DOUBLE GLAZING

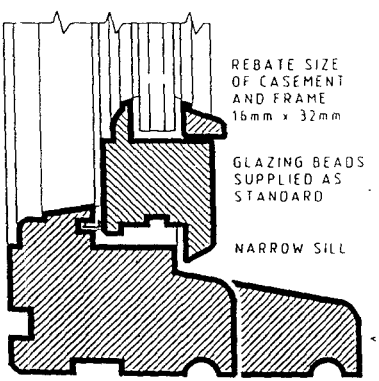

Section A A

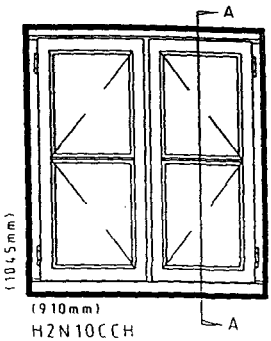

H2N10CCH

0235/98

Architects Details
BOULTON & PAUL

Sovereign : Hardwood
Casement Window
Horizontal Bar


Drawn by:
Mike Jakeman
Westgate House,
Little Lane,
Whaplode,
Spalding, Lincs.
PE12 6RU
Tel: 01406 370546

Drawing: WINDOW DETAILS

Dwg No.	*Scale:*
10	1:2
Revision:	*Date:* Jan. 1998



SECTION B - B

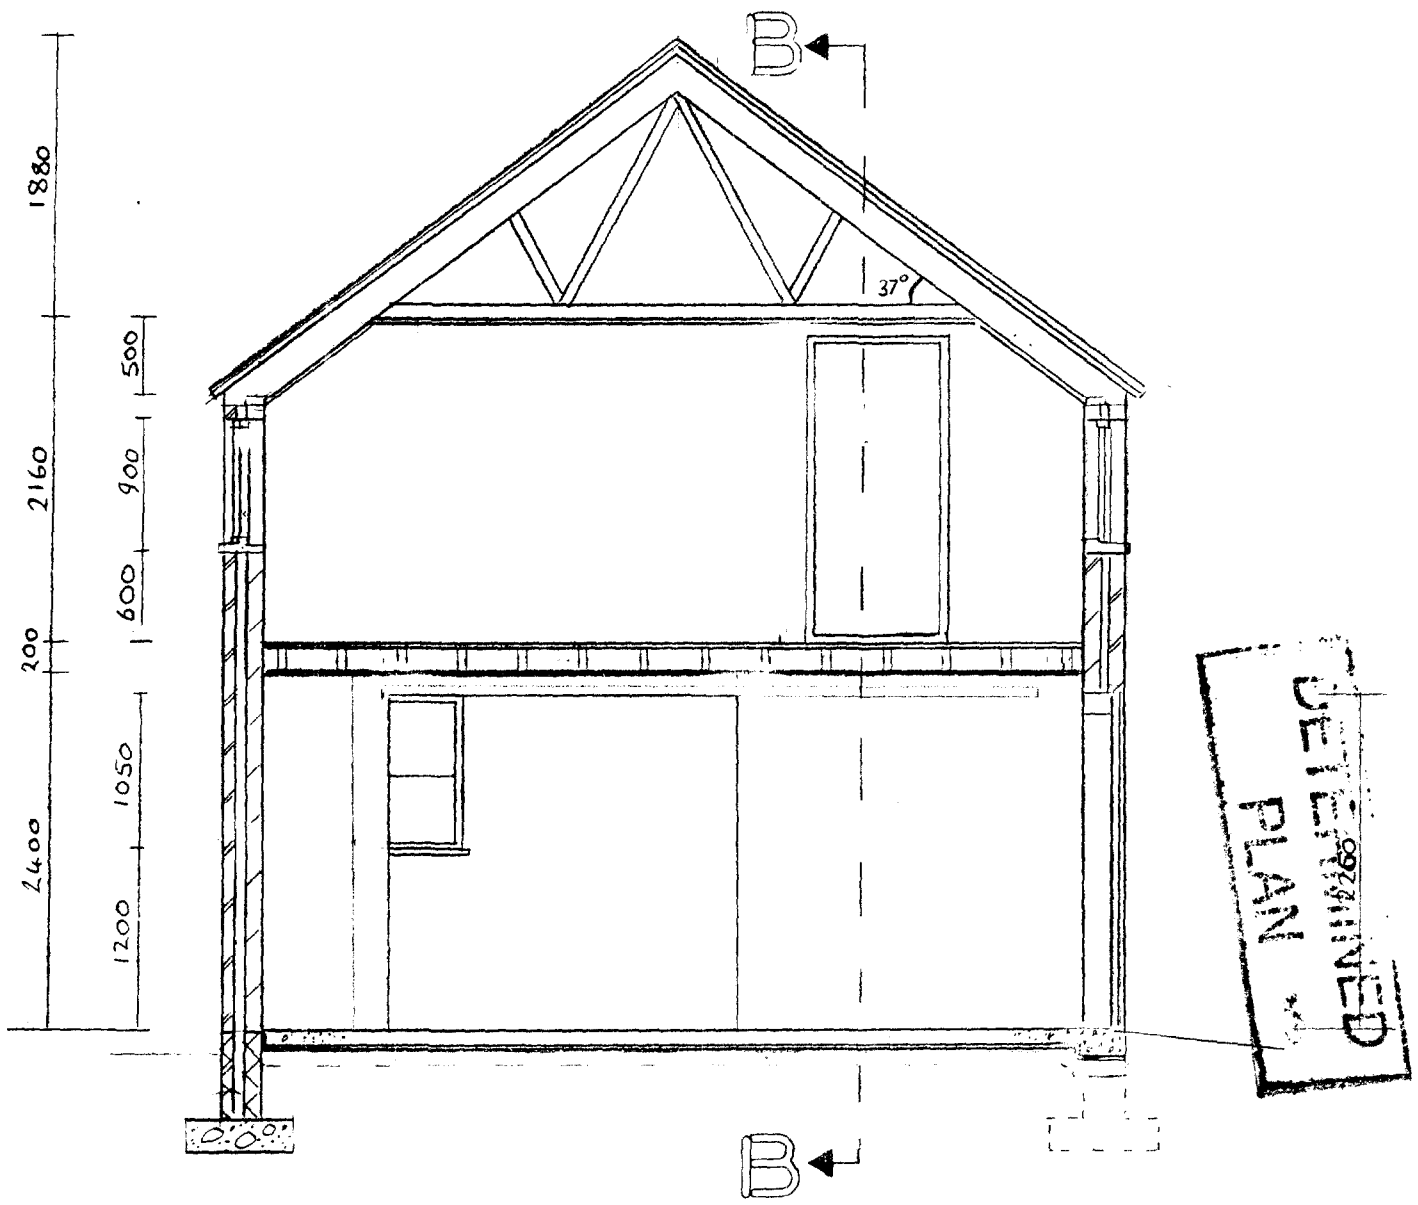



SECTION A - A

PLANNING
Ref: 0235/98


Drawn by:
Mike Jakeman
Westgate House,
Little Lane,
Whaplode,
Spalding, Lincs.
PE12 6RU
Tel: 01406 370546


Drawing: SECTIONS	
Dwg No. 7	*Scale:* 1:50
Revision:	*Date:* Jan. 199

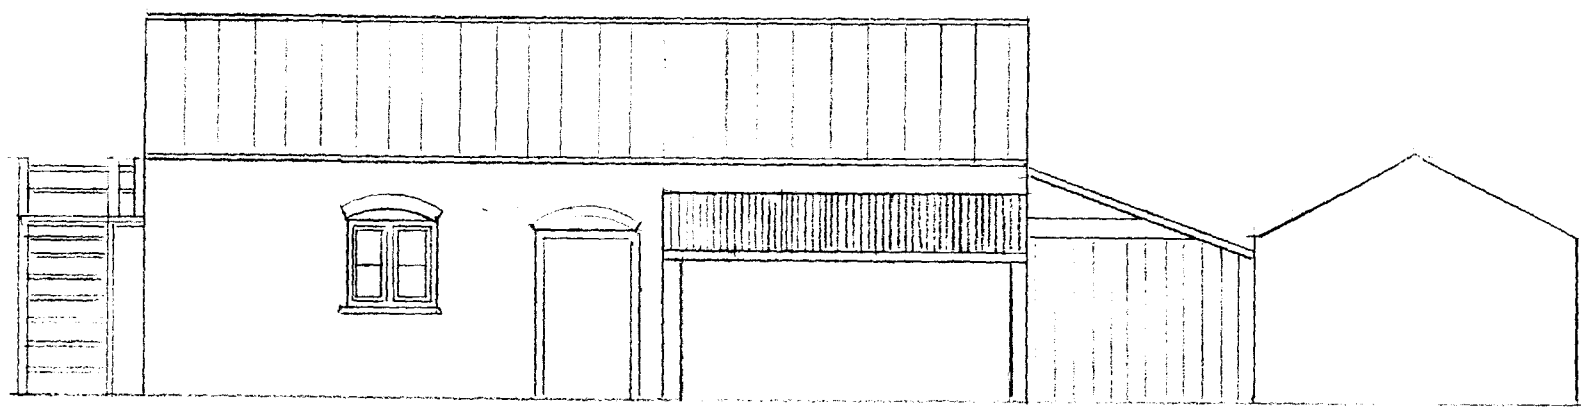

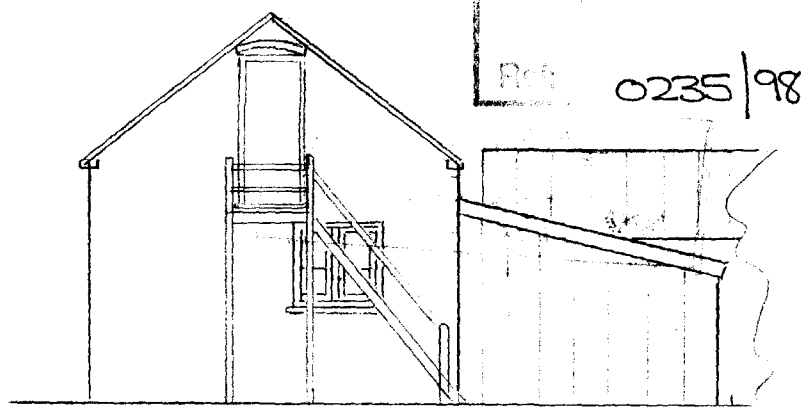


0235/98

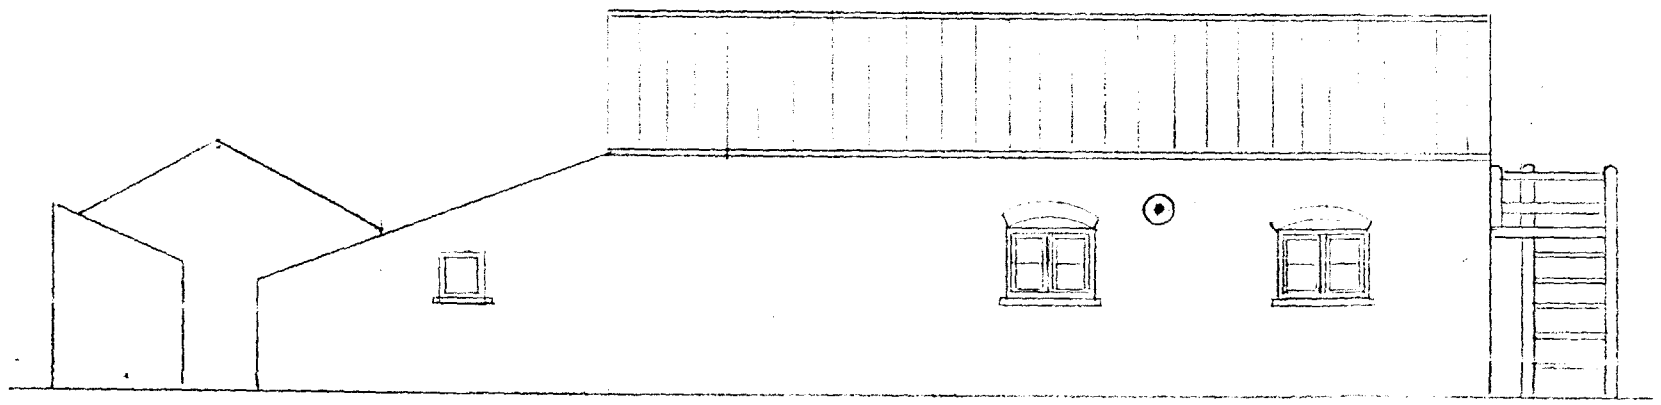

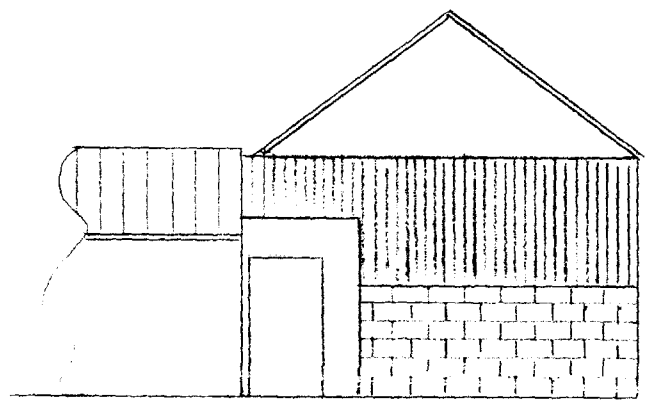


Drawn by: Mike Jakeman Westgate House, Little Lane, Whaplode, Spalding, Lincs. PE12 6RU Tel: 01406 370546	
Drawing: EXISTING ELEVATION	
Dwg No. 4	*Scale:* 1:100
Revision:	*Date:* Jan. 1998


DETERMINED
PLAN

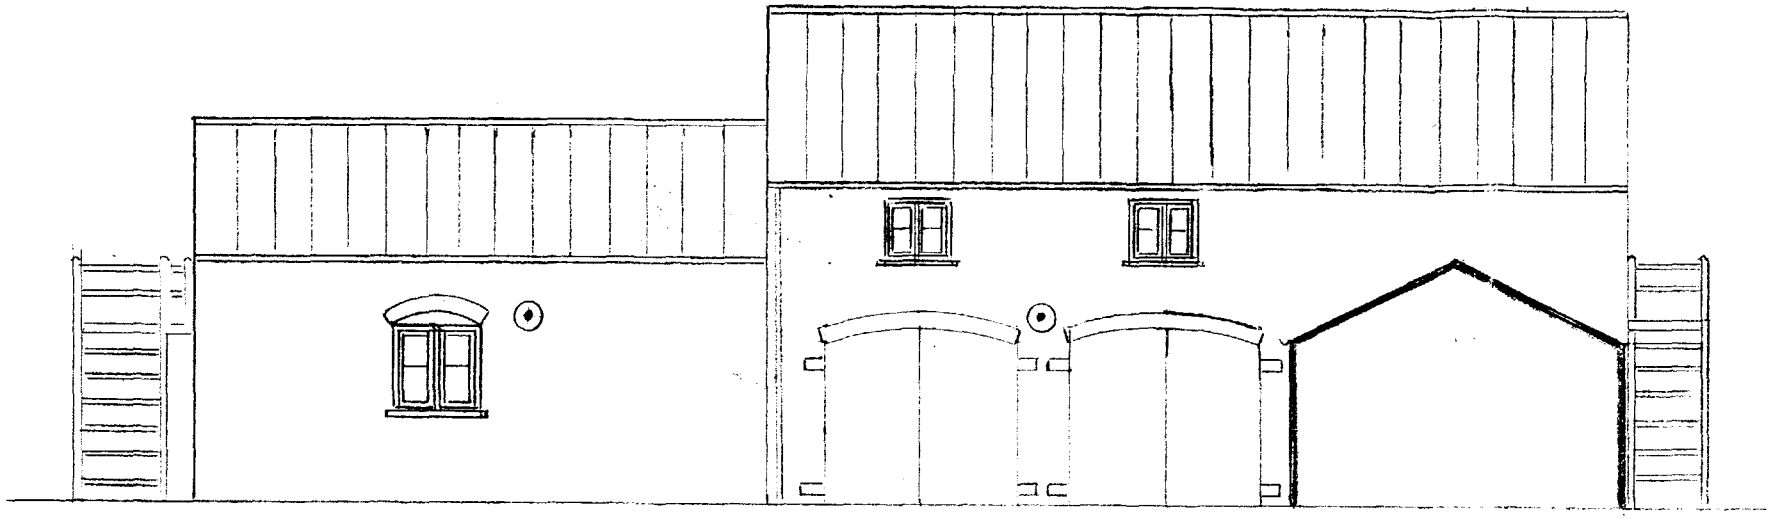


EAST

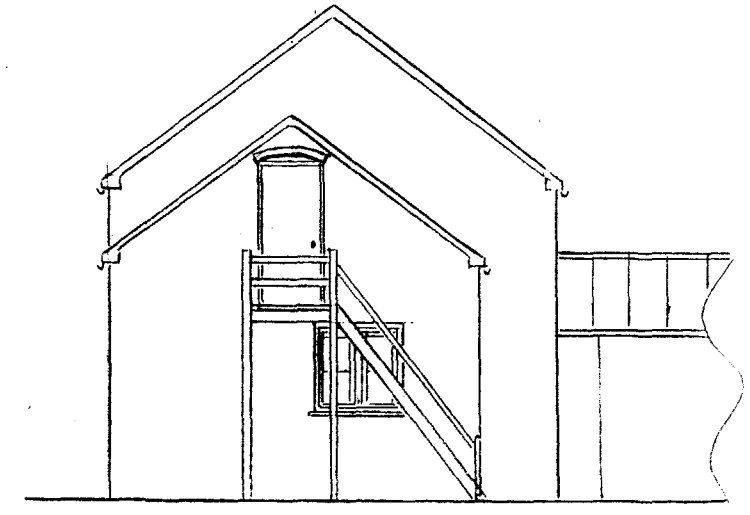

SOUTH

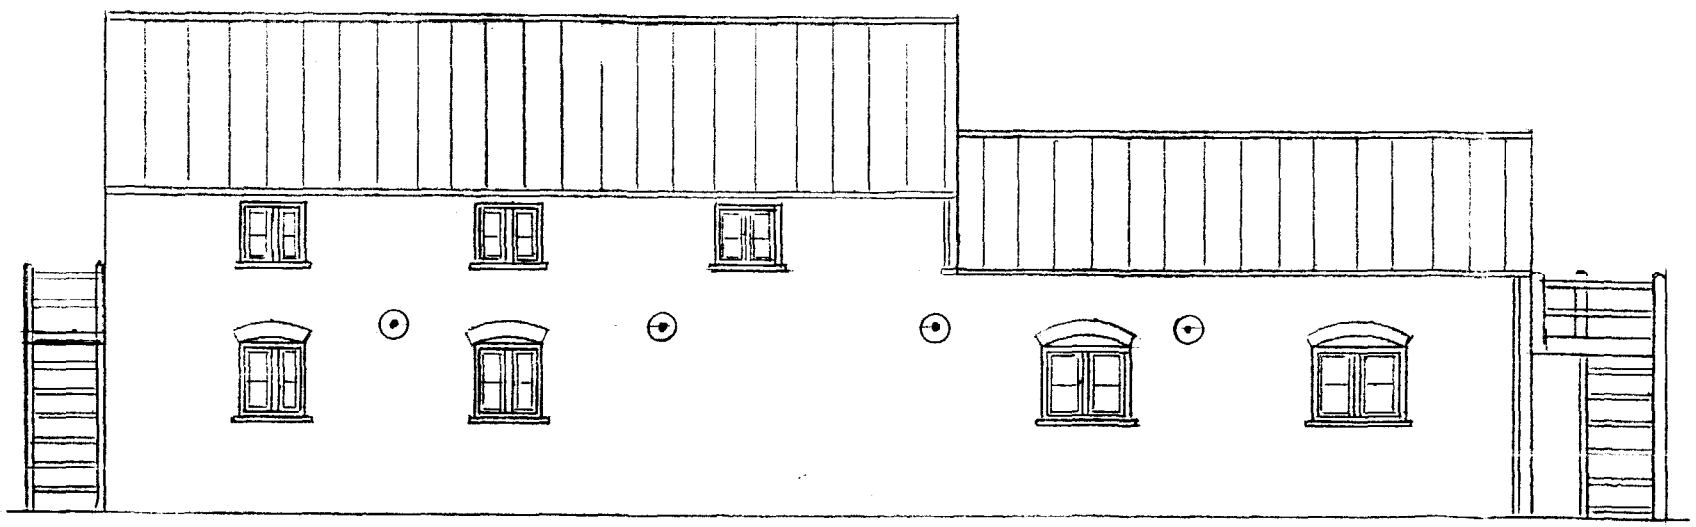

WEST

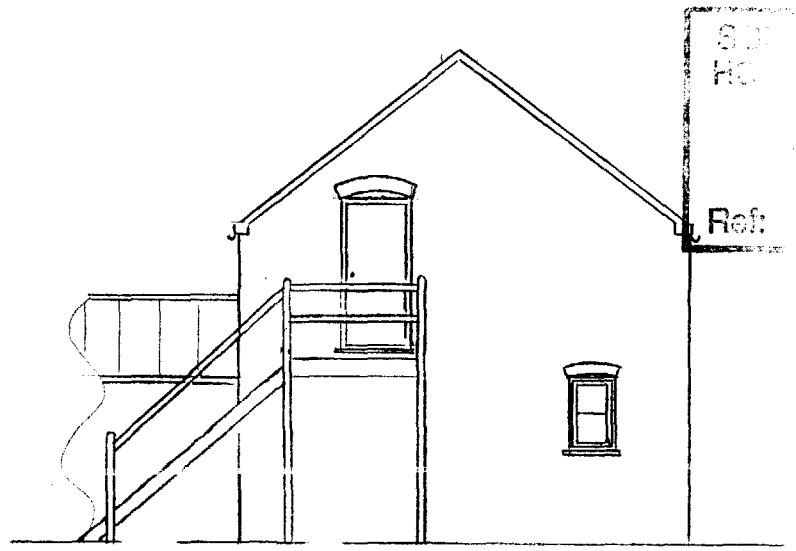

Ref: 0235/98

NORTH

Drawn by: Mike Jakeman Westgate House, Little Lane, Whaplode, Spalding, Lincs. PE12 6RU Tel: 01406 370546	
Drawing: PROPOSED ELEVATION	
Dwg No. 5	*Scale:* 1:100
Revision:	*Date:* Jan. 1998

11500

215 | 7460 | 265

100 | 1300 | 900 | 2200 | 900 | 2200

1 2

1000 | 600

3

6000

BEAMS OVER

BEAM OVER

B B

1000

265

215

265 | 2600 | 690 | 2600 | 4800

3700 | 3700 | 3600 | 265

4 5 6

8 7

1650 | 900 | 2400 | 900

SOLID NOGGIN

RSI

0235/98

Drawn by: Mike Jakeman Westgate House, Little Lane, Whaplode, Spalding, Lincs. PE12 6RU Tel: 01406 370546	
Drawing: FIRST FLOOR & GROUND PLAN	
Dwg No. 6	*Scale:* 1:50
Revision:	*Date:* Jan. 1998