

Every effort has been made to ensure the accuracy of this information. In the interest of progress however we reserve the right to modify designs and drawings as and when necessary

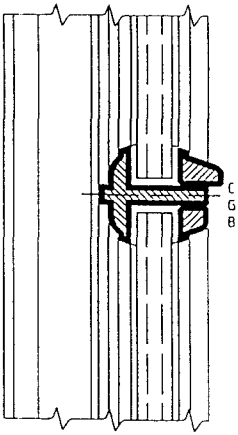

REBATES ALLOW FOR EITHER SINGLE OR (4:6:4) DOUBLE GLAZING

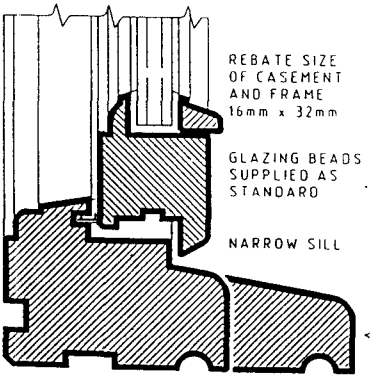

Section A A

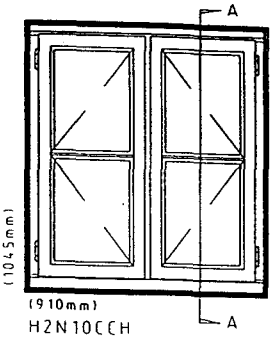

H2N10CCH

0236/98

Architects Details

BOULTON & PAUL

Sovereign : Hardwood
Casement Window
Horizontal Bar

Drawn by: Mike Jakeman, Westgate House, Little Lane, Whaplode, Spalding, Lincs. PE12 6RU Tel: 01406 370546	
Drawing: WINDOW DETAILS	
Dwg No. 10	*Scale:* 1:2
Revision:	*Date:* Jan. 1998

Client : MR.JAKEMAN
Quantity : 20
Top dead : .685 kN/m2 (slope)
Bottom dead: .250 kN/m2 (slope)
Spacing : 600mm
Treatment: PROTIM 210
Rise : 1.561m
Truss Weight: 45 - 53kg

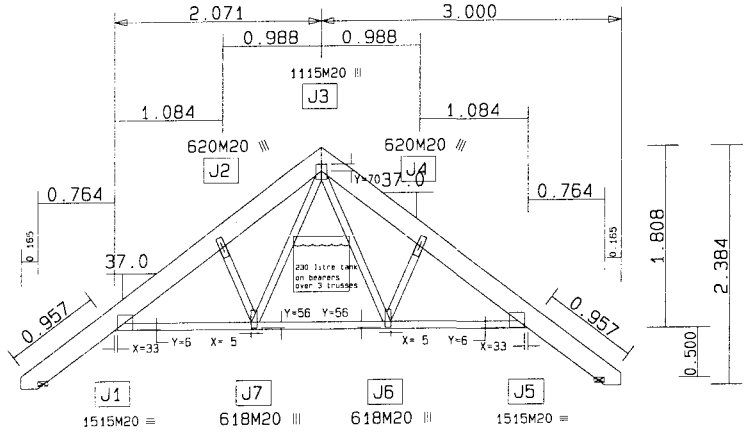

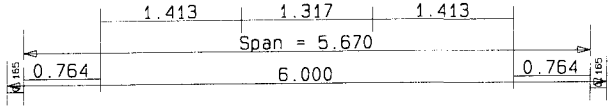

Drawn by:	Mike Jakeman, Westgate House, Little Lane, Whaplode, Spalding, Lincs. PE12 6RU Tel: 01406 370546
Drawing:	ROOF TRUSSES
Dwg No.	9
Scale:	1:33.3
Revision:	
Date:	Jan. 1998

0236/98

799 © MiTek Industries Ltd 1998
Reference: T1 Sequence 1 of 1 Drg. 1
MiTRUSS 4.10F. 20-JAN-1998 16:37 User: PAUL E
Scale 1:50
Job name: MR JAKEMAN-BARN CONVERSION

File: 70700JAKEMAN

Top chord	46x197 C24.
Bottom	46x 72 C24.
Web(s)	46x 72 C24.

©PATTRICK & THOMPSONS LTD

Drawing to be read in conjunction with design output.

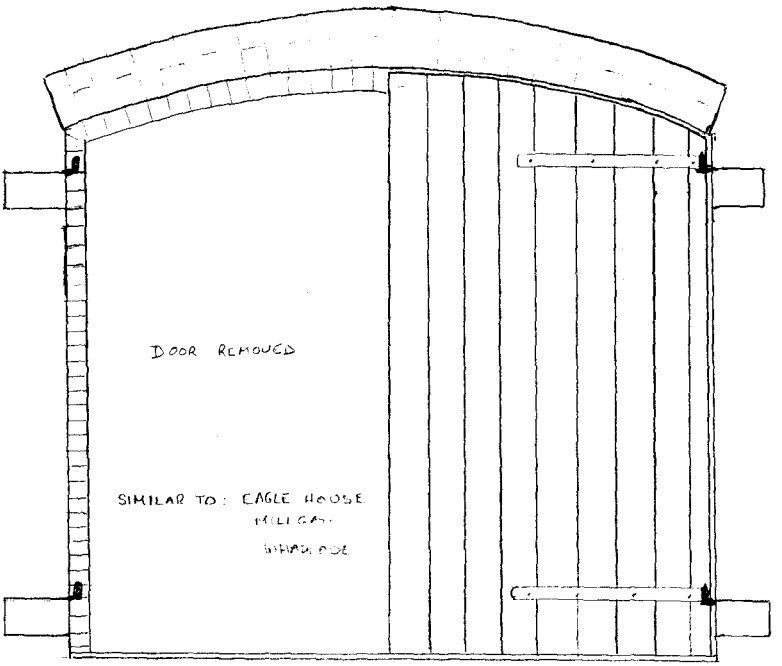

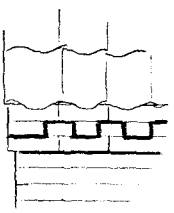

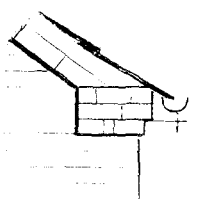

0236/98

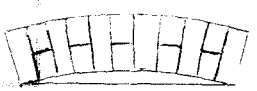

FLL WINDOWS

& SINGLE DOOR

Drawn by: Mike Jakeman Westgate House, Little Lane, Whaplode, Spalding, Lincs. PE12 6RU Tel: 01406 370546	
Drawing: STRUCTURE DETAILS	
Dwg No. 8	*Scale:* 1:20
Revision:	*Date:* Jan. 1998

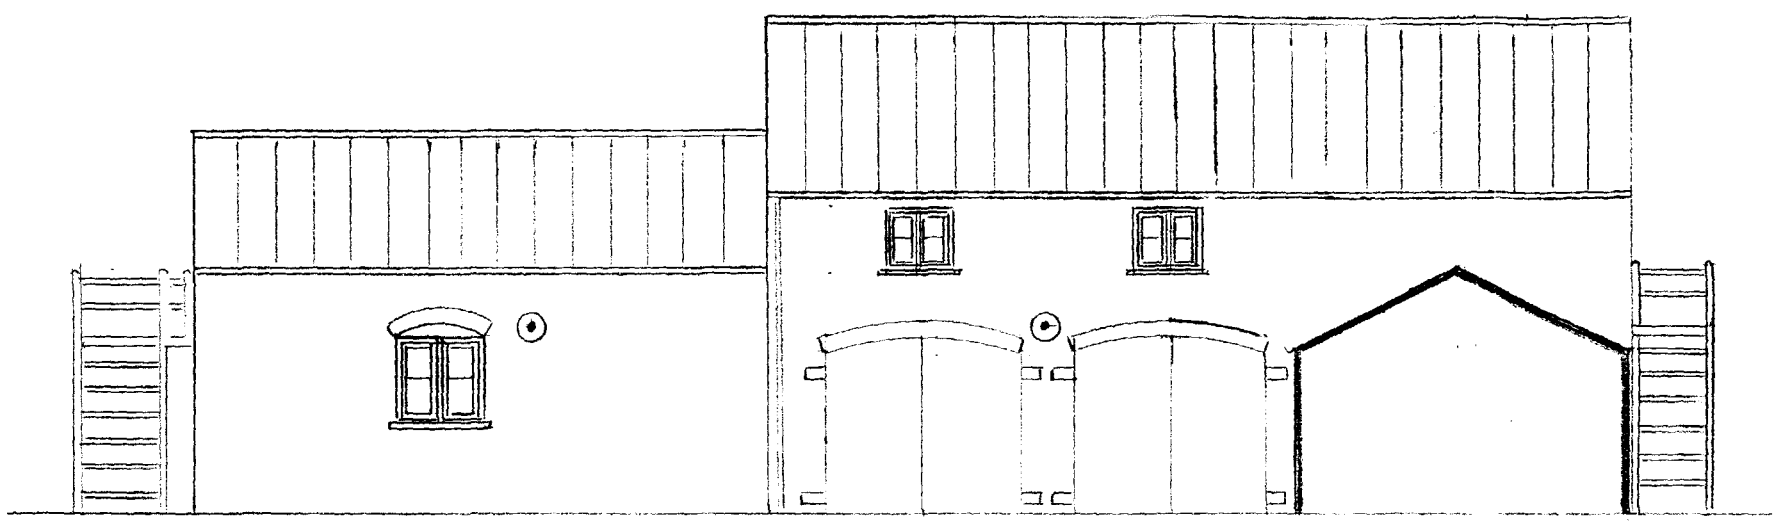

EAST

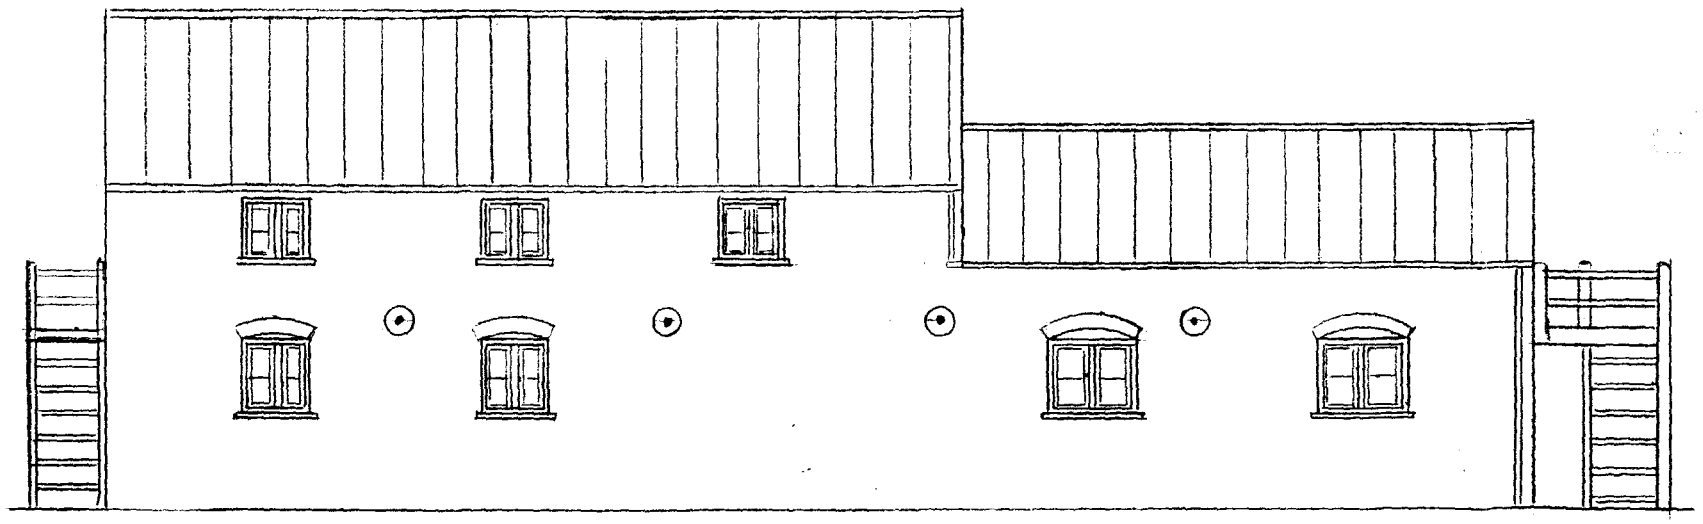

WEST

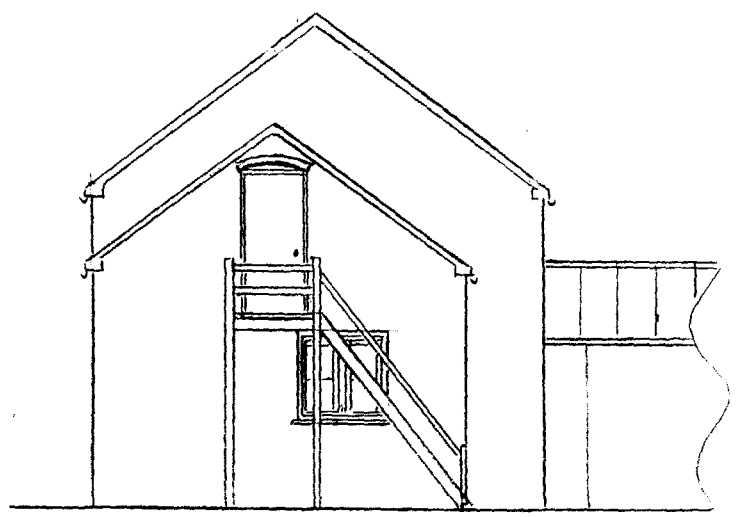

SOUTH

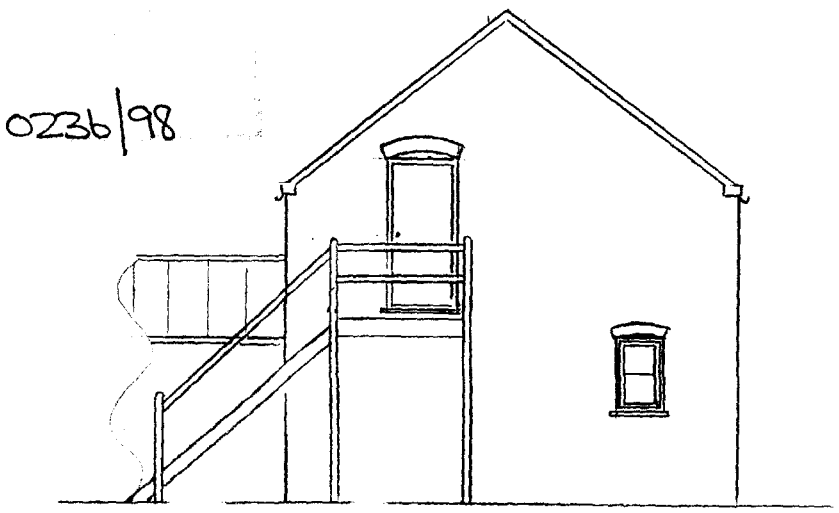

0236/98

NORTH

Drawn by: Mike Jakeman Westgate House, Little Lane, Whaplode, Spalding, Lincs. PE12 6RU Tel: 01406 370546	
Drawing: PROPOSED ELEVATION	
Dwg No. 5	*Scale:* 1:100
Revision:	*Date:*

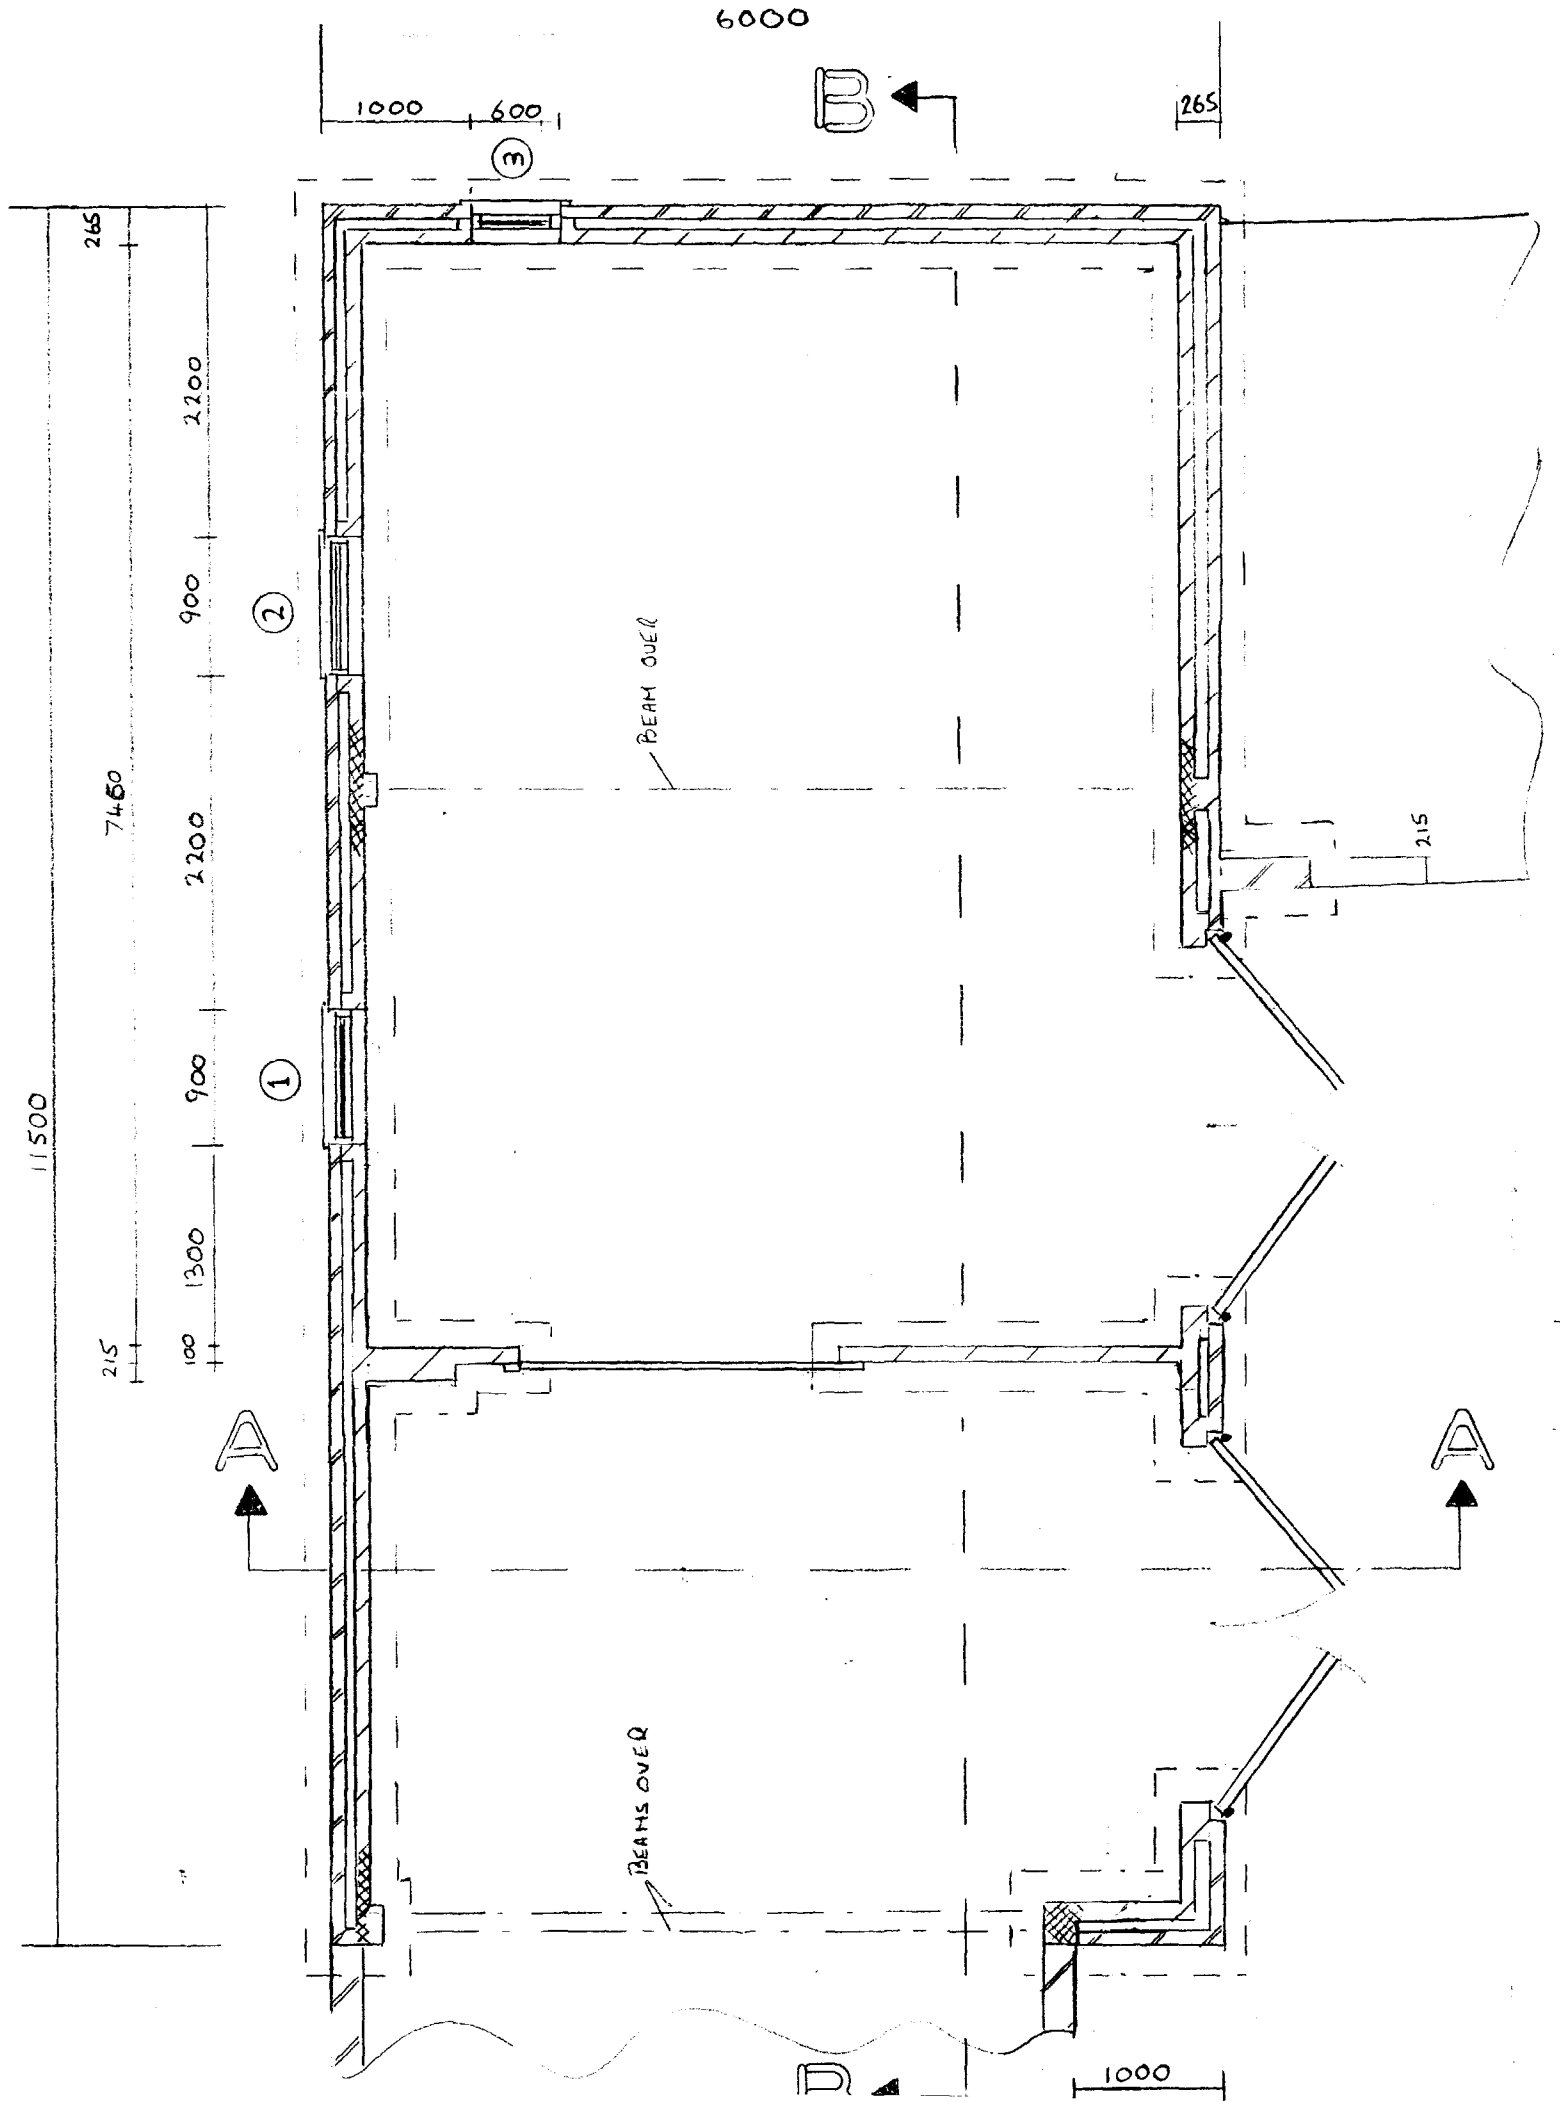

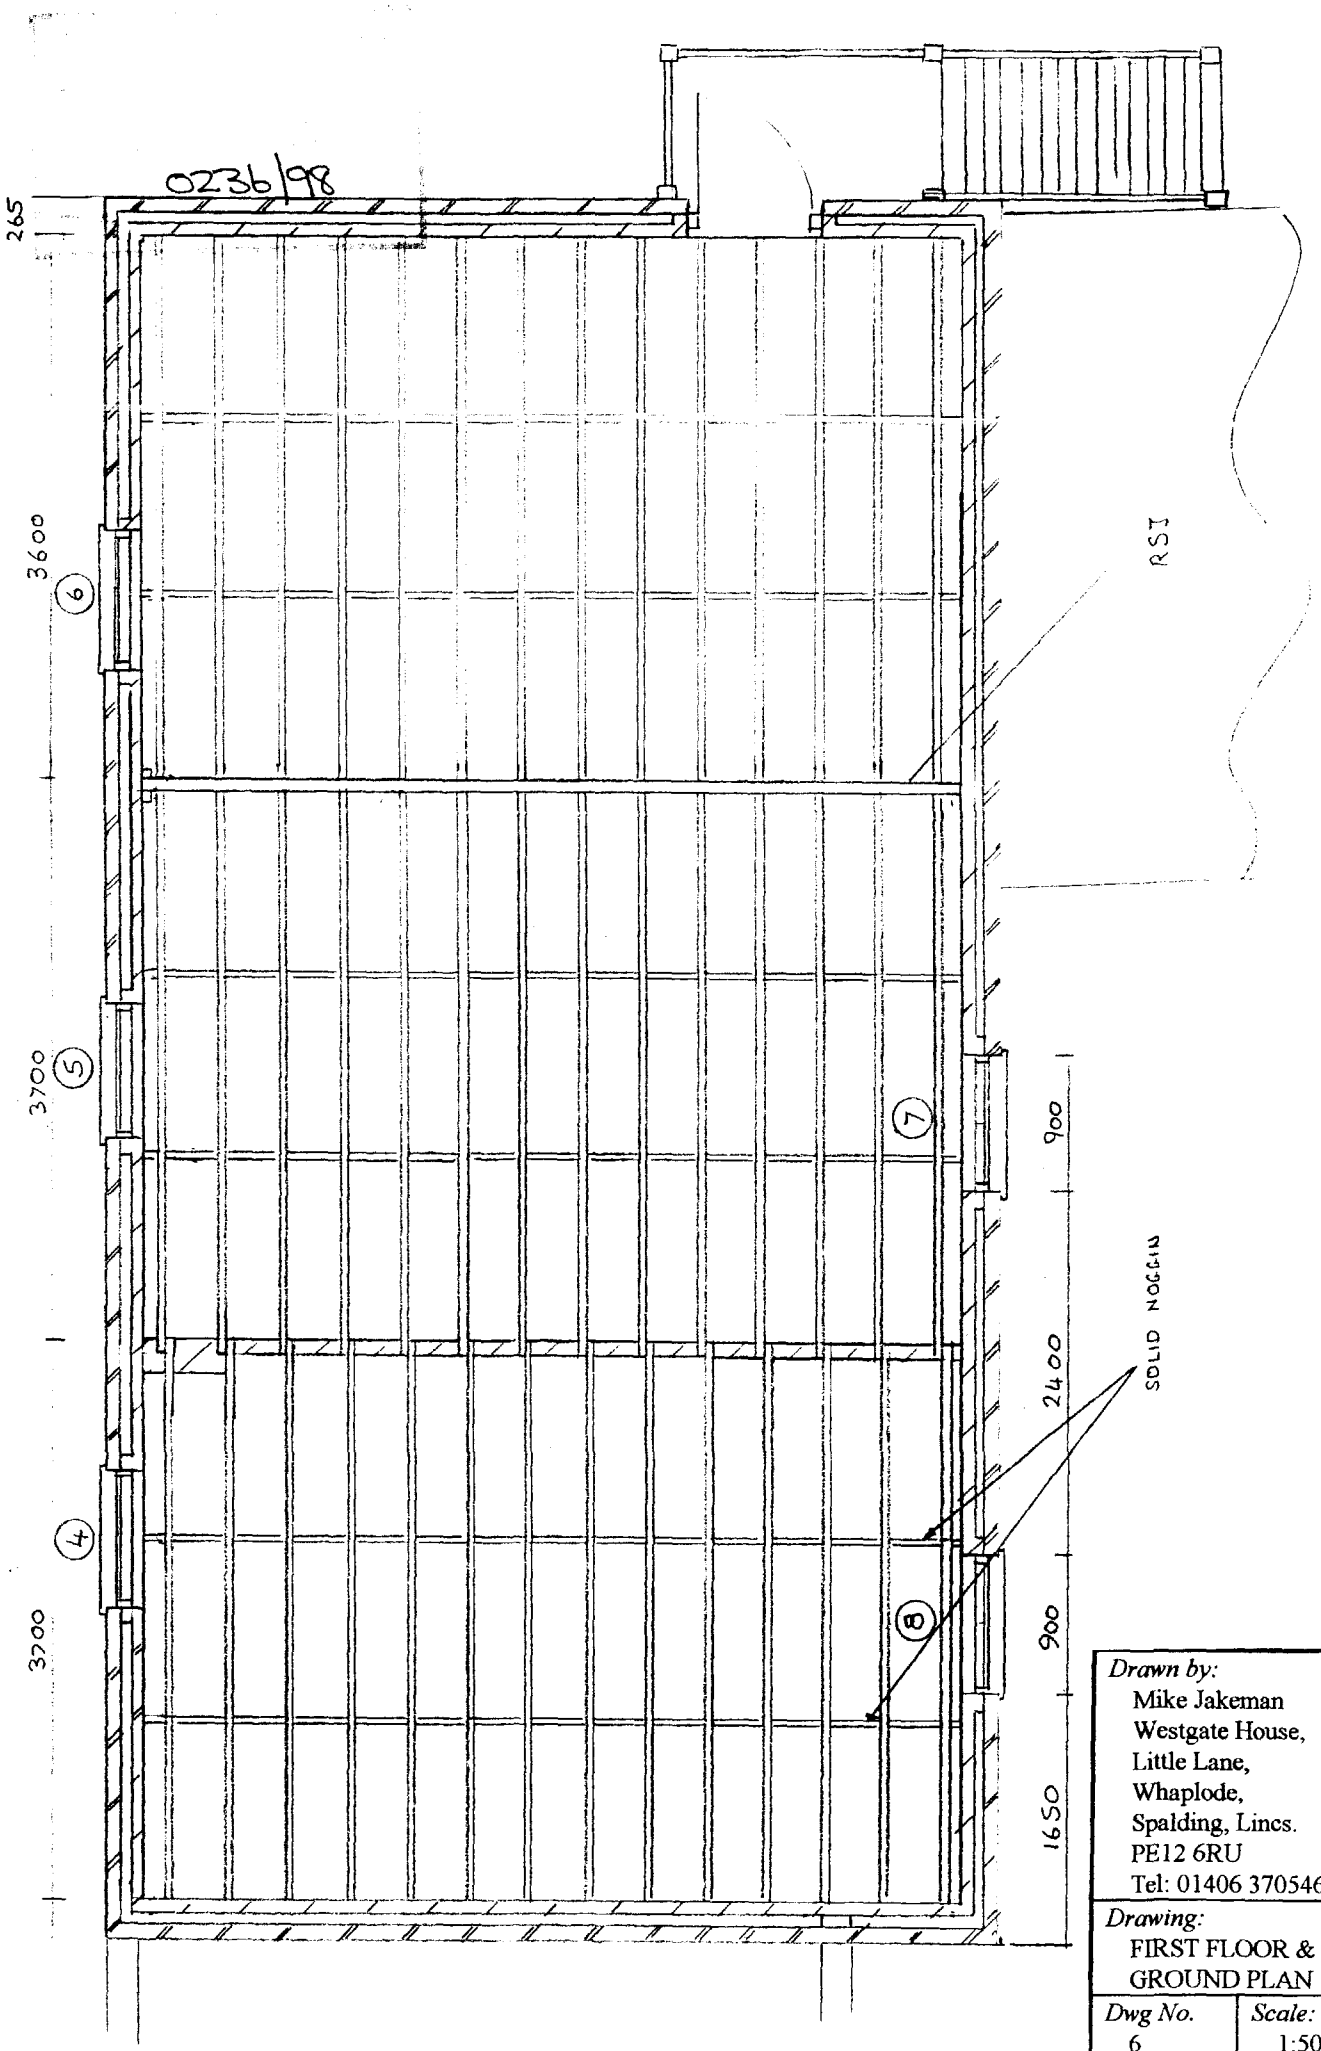

Drawn by: Mike Jakeman Westgate House, Little Lane, Whaplode, Spalding, Lincs. PE12 6RU Tel: 01406 370546	
Drawing: FIRST FLOOR & GROUND PLAN	
Dwg No. 6	*Scale:* 1:50
Revision:	*Date:*

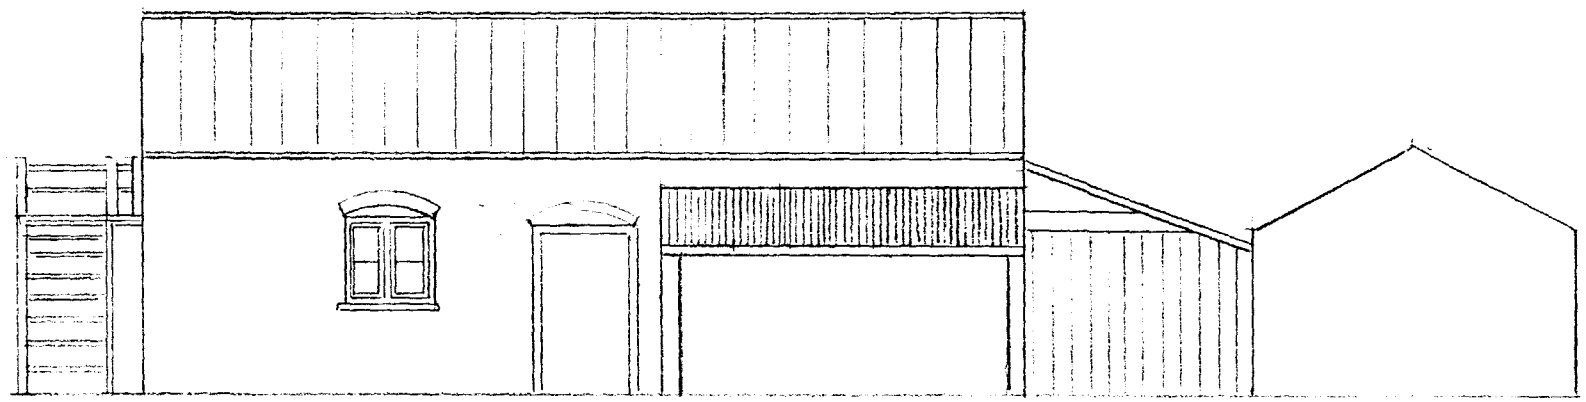

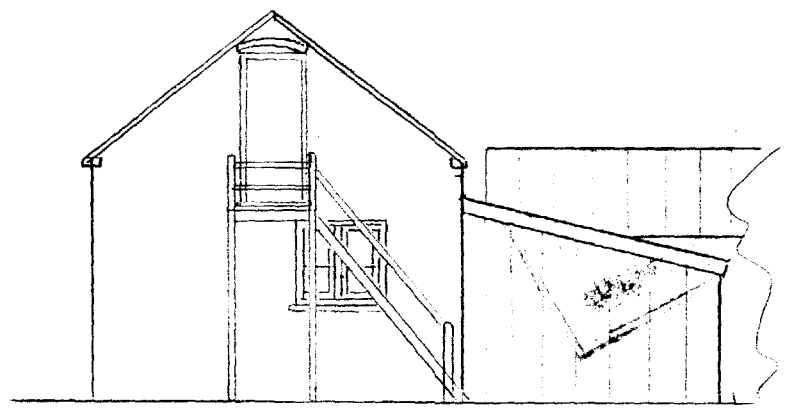

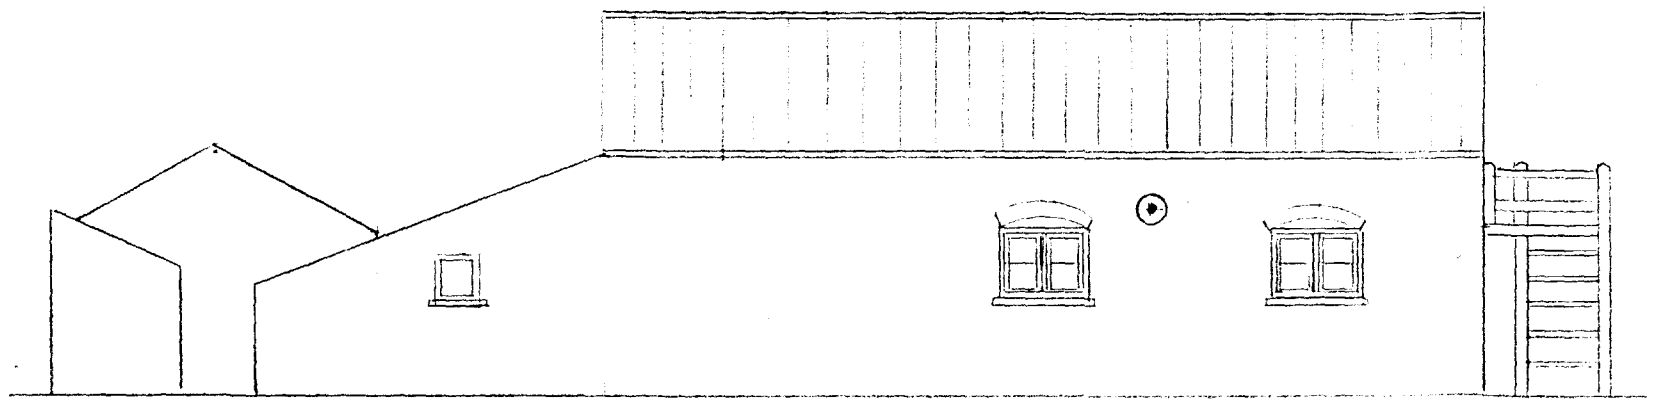

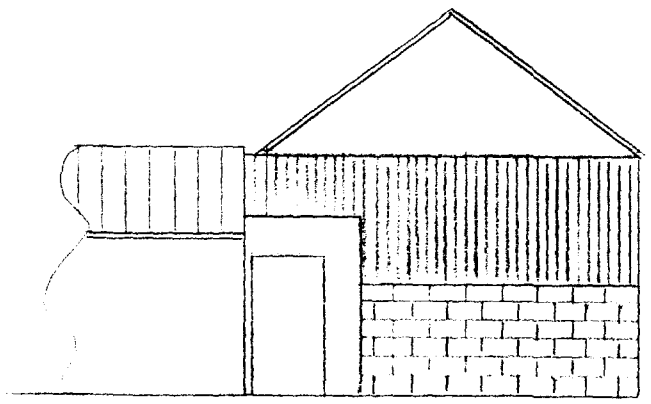

0236/98

Drawn by: Mike Jakeman Westgate House, Little Lane, Whaplode, Spalding, Lincs. PE12 6RU Tel: 01406 370546	
Drawing: EXISTING ELEVATION	
Dwg No. 4	*Scale:* 1:100
Revision:	*Date:* Jan. 1998



SECTION B - B

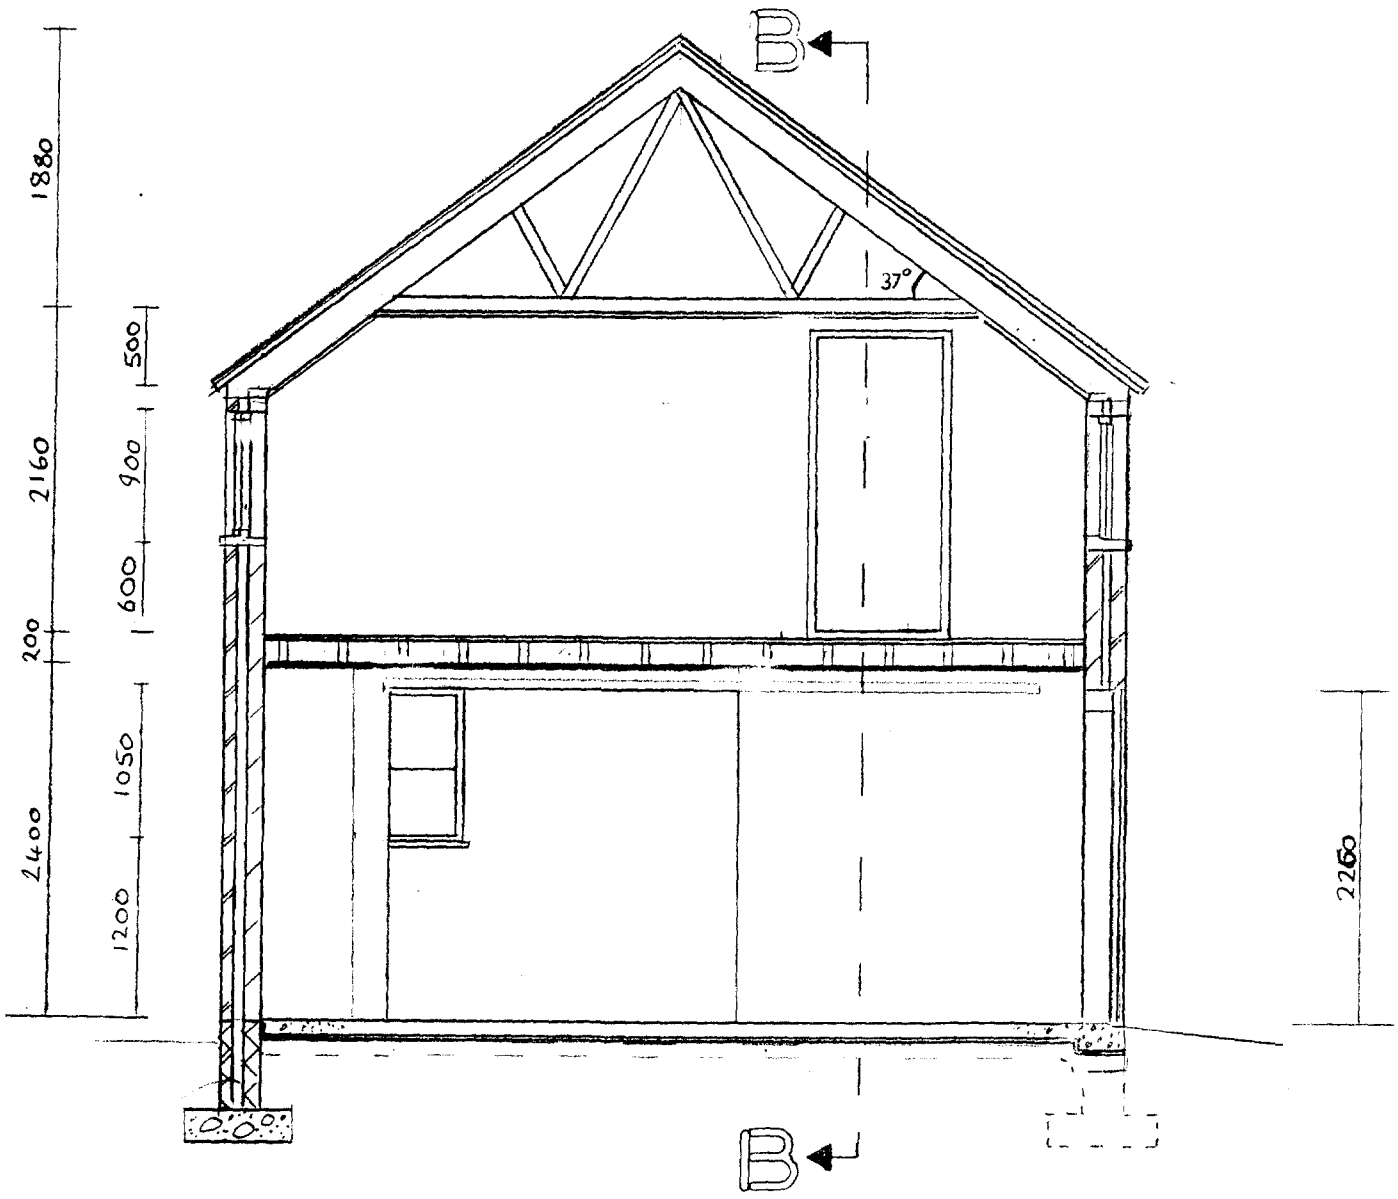

SECTION A - A

0236/98

Drawn by: Mike Jakeman Westgate House, Little Lane, Whaplode, Spalding, Lincs. PE12 6RU Tel: 01406 370546	
Drawing: SECTIONS	
Dwg No. 7	*Scale:* 1:50
Revision:	*Date:* Jan. 1998

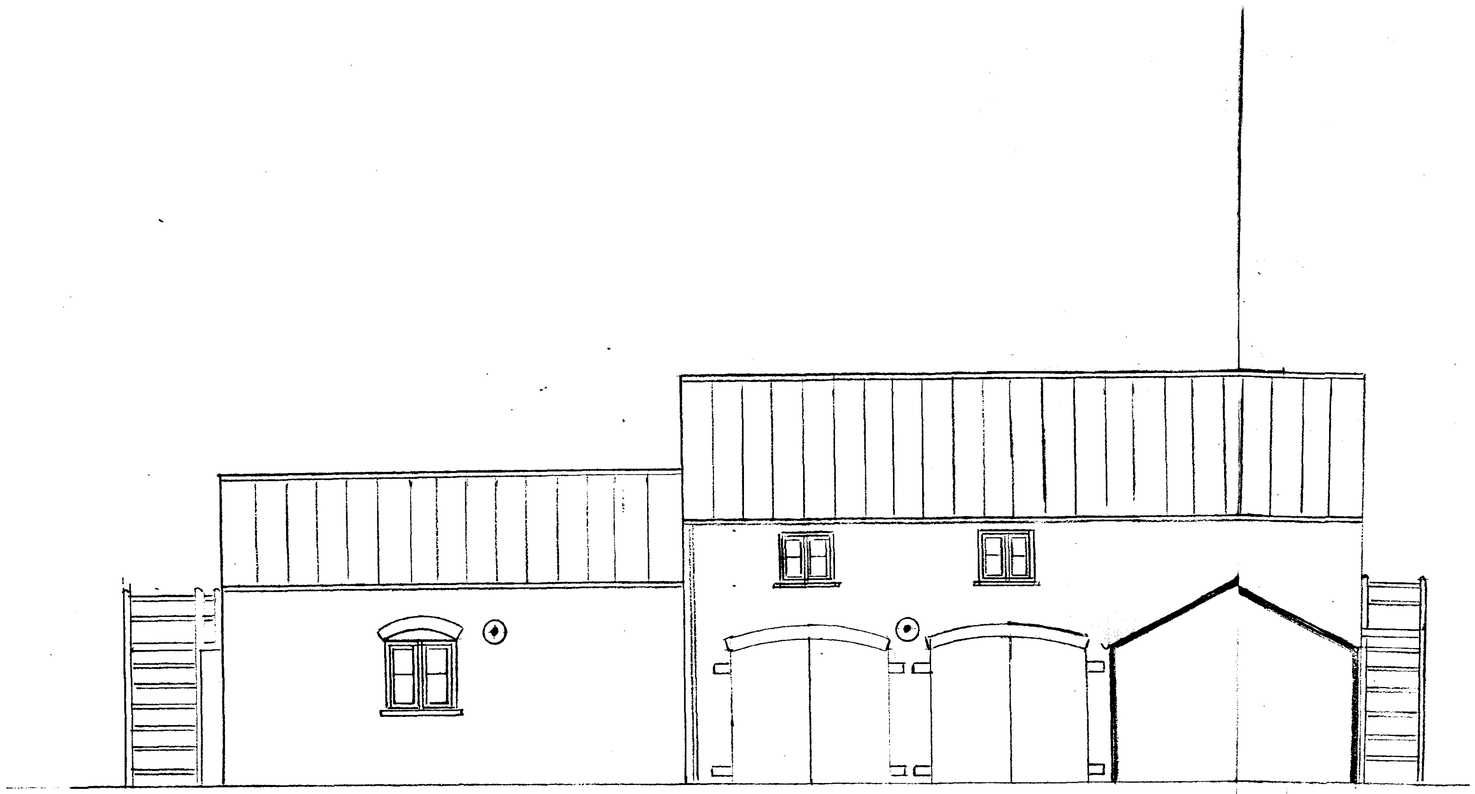

EAST

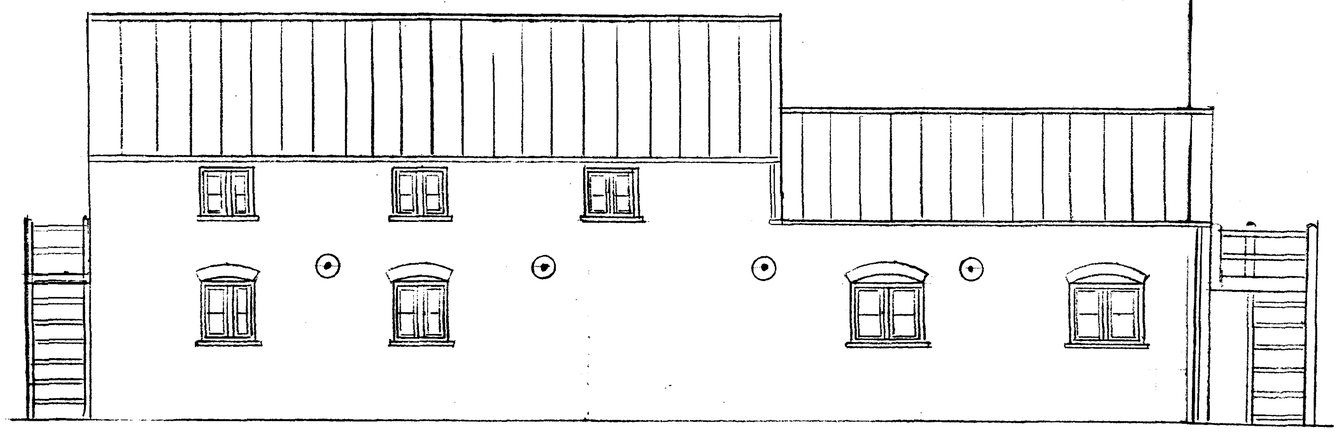

WEST

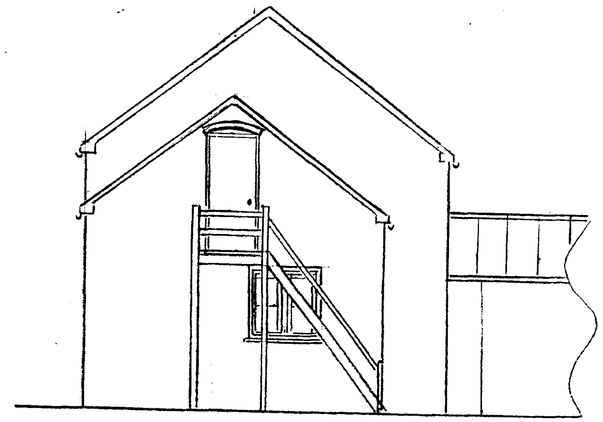

SOUTH

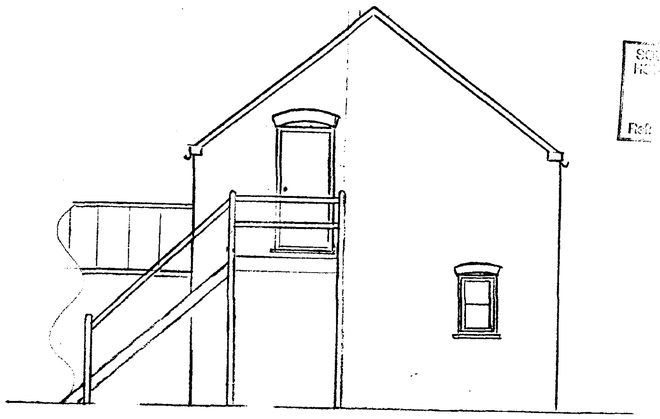

Ref: 0236/98

DEVELOPMENT PLAN

NORTH

Drawn by:
Mike Jakeman
Westgate House,
Little Lane,
Whaplode,
Spalding, Lincs.
PE12 6RU
Tel: 01406 370546

Drawing:
PROPOSED
ELEVATION

Dwg No.	Scale:
5	1:50
Revision:	Date:
	Jan. 1998