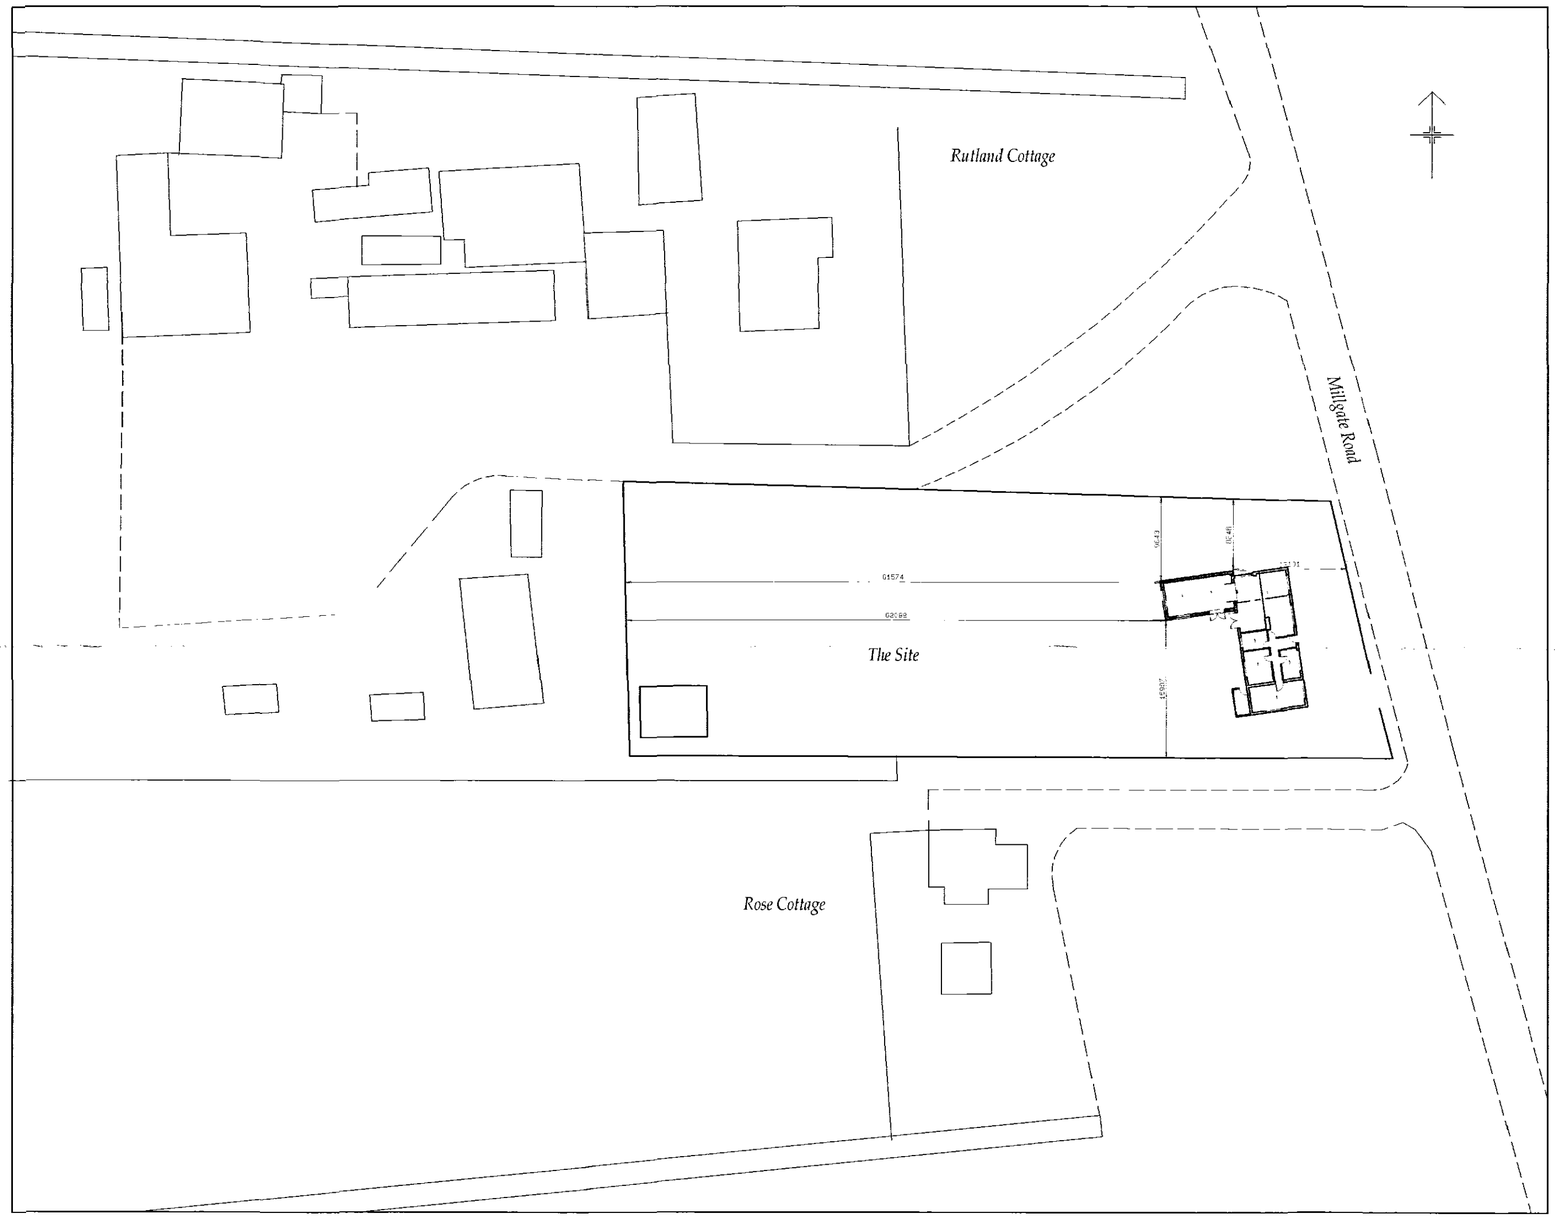


DETERMINED PLAN

Proposed Single Storey
Rear Extension For Mr Russon at:
Liondale
Millgate Road
Whaplode St Catherines
Spalding PE12 6SF

Date: 15/02/2006	*Scale:* 1:500
Drawing No: 0606/02	*Drawn By:* Thomas Reeve Architectural Technician

24/06