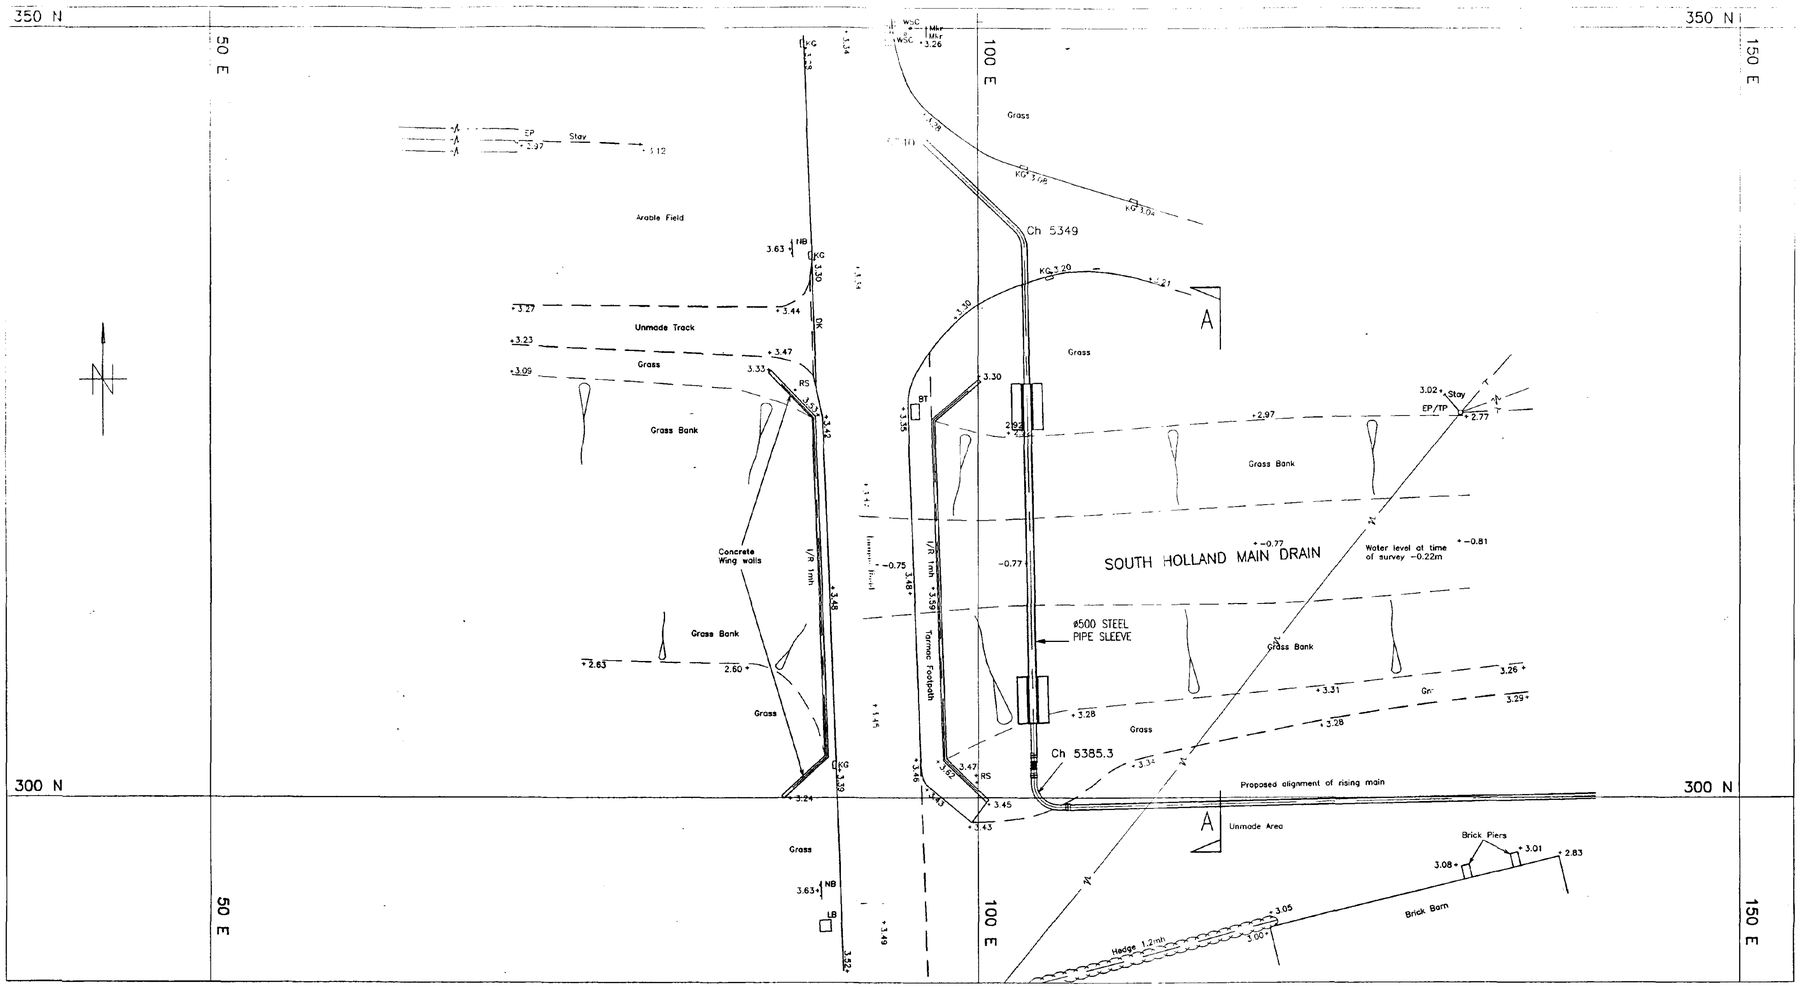

NOTE:
FOR CONSTRUCTION DETAILS SEE DRG 9W33932/16

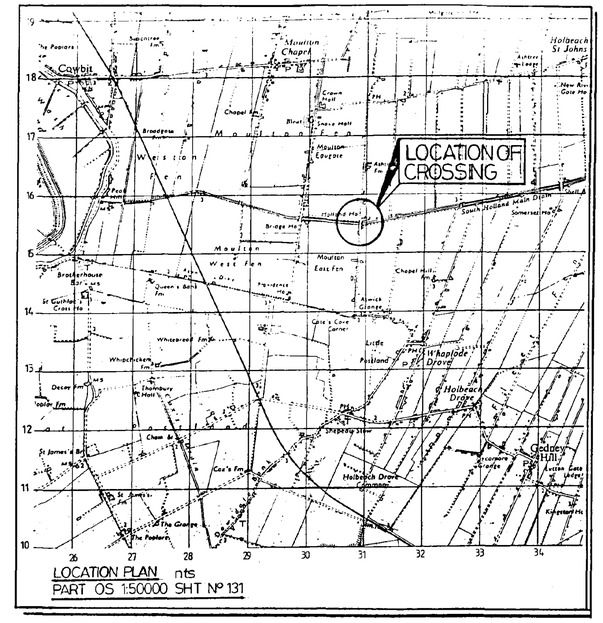

LOCATION PLAN nts
PART OS 1:50000 SHT Nº 131

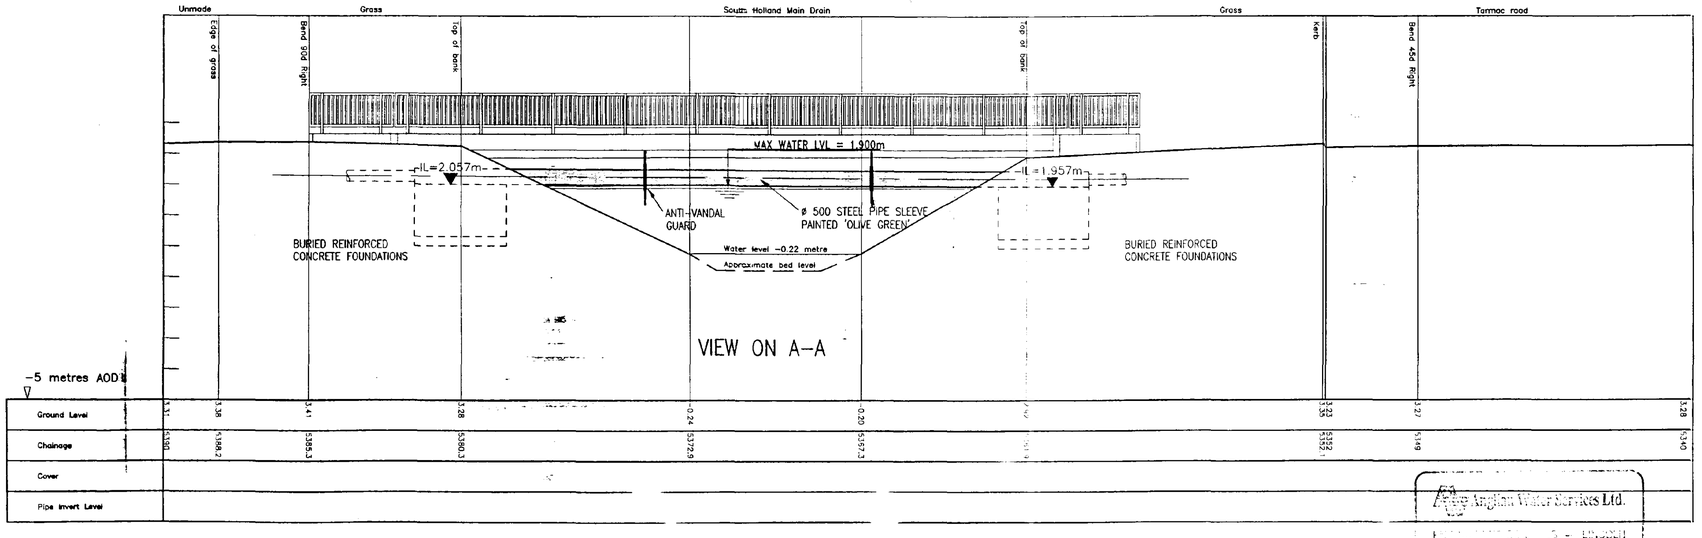

Anglian Water Services Ltd.
INFORMATION
COMMENT
TENDER
CONSTRUCTION
RECORD
OTHER
DATE 18/3/96

19 MAR 1996
Ref: 02481/96

Client:

REV	DETAILS	CHKD	APP'D	BY	DATE
	SITE REFERENCE CODE : –				
D					
C					
B					
A	–			—	—

THIS DRAWING IS COPYRIGHT AND THE INFORMATION CONTAINED WITHIN IT IS CONFIDENTIAL AND MAY NOT BE DISCLOSED TO THIRD PARTIES WITHOUT THE WRITTEN PERMISSION OF ANGLIAN WATER SERVICES LTD

SYMONDS TRAVERS MORGAN
St. Nicholas House, 70 Newport, Lincoln LN1 3DP
Tel 01522 525434 Fax 01522 525446

Anglian Water
ANGLIAN WATER SERVICES LTD.
KESTEVEN MAINLAYING TEAM
Enterprise House, Witham Park, Waterside South, Lincoln LN5 7JE
Tel 01522 557700 Fax 01522 557711

ENGINEERING MANAGER
B. KEEGAN BSc., C.Eng., M.I.C.E.
ENGINEER UNDER THE CONTRACT
P. FLOOD BSc., C.Eng., M.I.C.E.

PROJECT TITLE
WESTON TO WHAPLODE TOWER
MAINS REINFORCEMENT – STAGE 2

DRAWING TITLE
SOUTH HOLLAND MAIN DRAIN
CROSSING
PLAN & ELEVATIONS

SURVEYED –	DRAWN PMW	DESIGNED –
CHECKED – GS/W	APPROVED	DATE FEB 96

SCALES:– 1/200 plan, 1/100 section

DRAWING No. 9W33932/22 REV –

DRAWING PRODUCTION ON SYMONDS TRAVERS MORGAN CAD SYSTEM

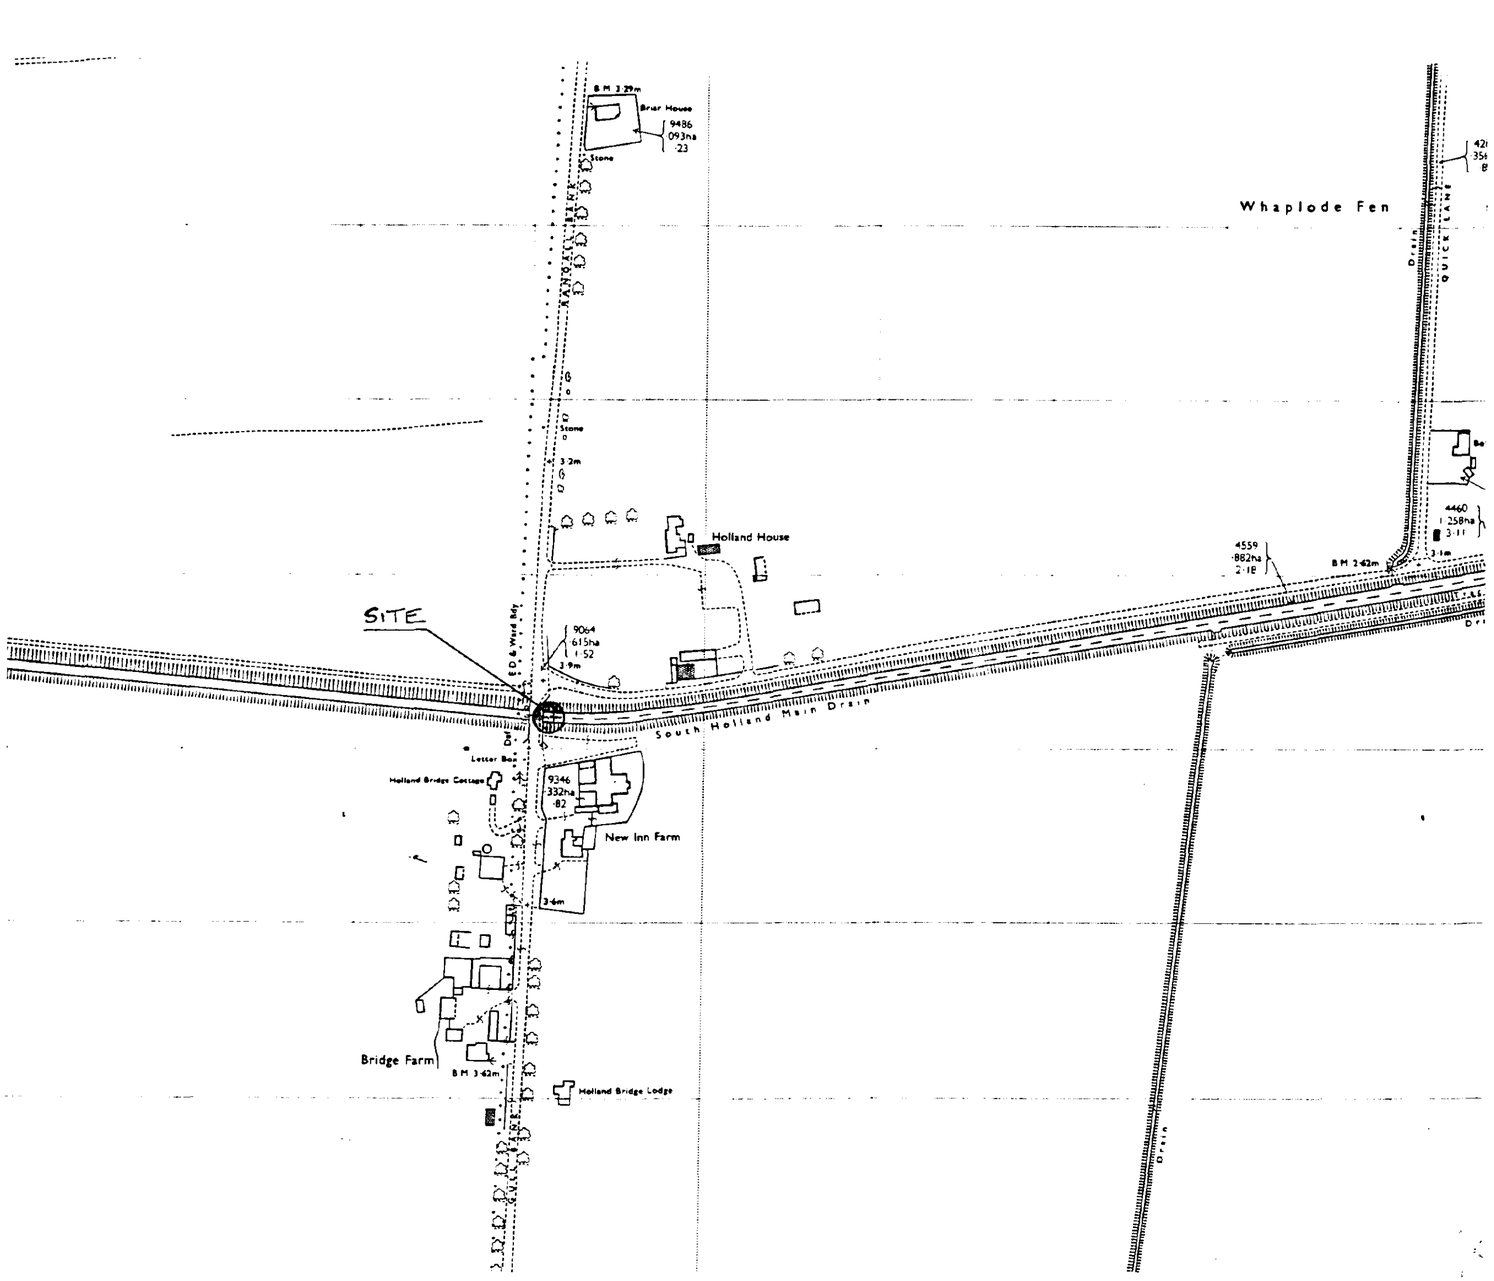

EXTRACT FROM O.S. SHEET T.F. 3015-3115

CLIENT:					
SITE REFERENCE CODE:					
D					
C					
B					
A					
REV	DETAILS	BY	DATE	CHK	APP

THIS DRAWING IS COPYRIGHT AND THE INFORMATION CONTAINED WITHIN IT IS CONFIDENTIAL AND MAY NOT BE DISCLOSED TO THIRD PARTIES WITHOUT THE WRITTEN PERMISSION OF ANGLIAN WATER SERVICES LTD.

Anglian Water
ANGLIAN WATER SERVICES LTD.
KESTEVEN MAINLAYING TEAM
WATERSIDE HOUSE, WATERSIDE NORTH, LINCOLN LN2 5HA
Tel 01522 557000 Fax 01522 557992

ENGINEERING MANAGER
B. KEEGAN B.Sc. C.Eng. M.I.C.E.

ENGINEER UNDER THE CONTRACT
P FLOOD B.Sc. C.Eng. M.I.C.E.

PROJECT TITLE
WESTON TO WHAPLODE TOWER
MAINS REINFORCEMENT PHASE 2

DRAWING TITLE
SOUTH HOLLAND MAIN DRAIN
CROSSING
LOCATION PLAN

SURVEYED		DRAWN	MEL.	DESIGNED	
CHECKED	MEL.	APPROVED	BR	DATE	MAR '96

SCALES:- 1 : 2500

DRAWING No:- 9333932/28 REV

U.D.O. 1073/95