


242

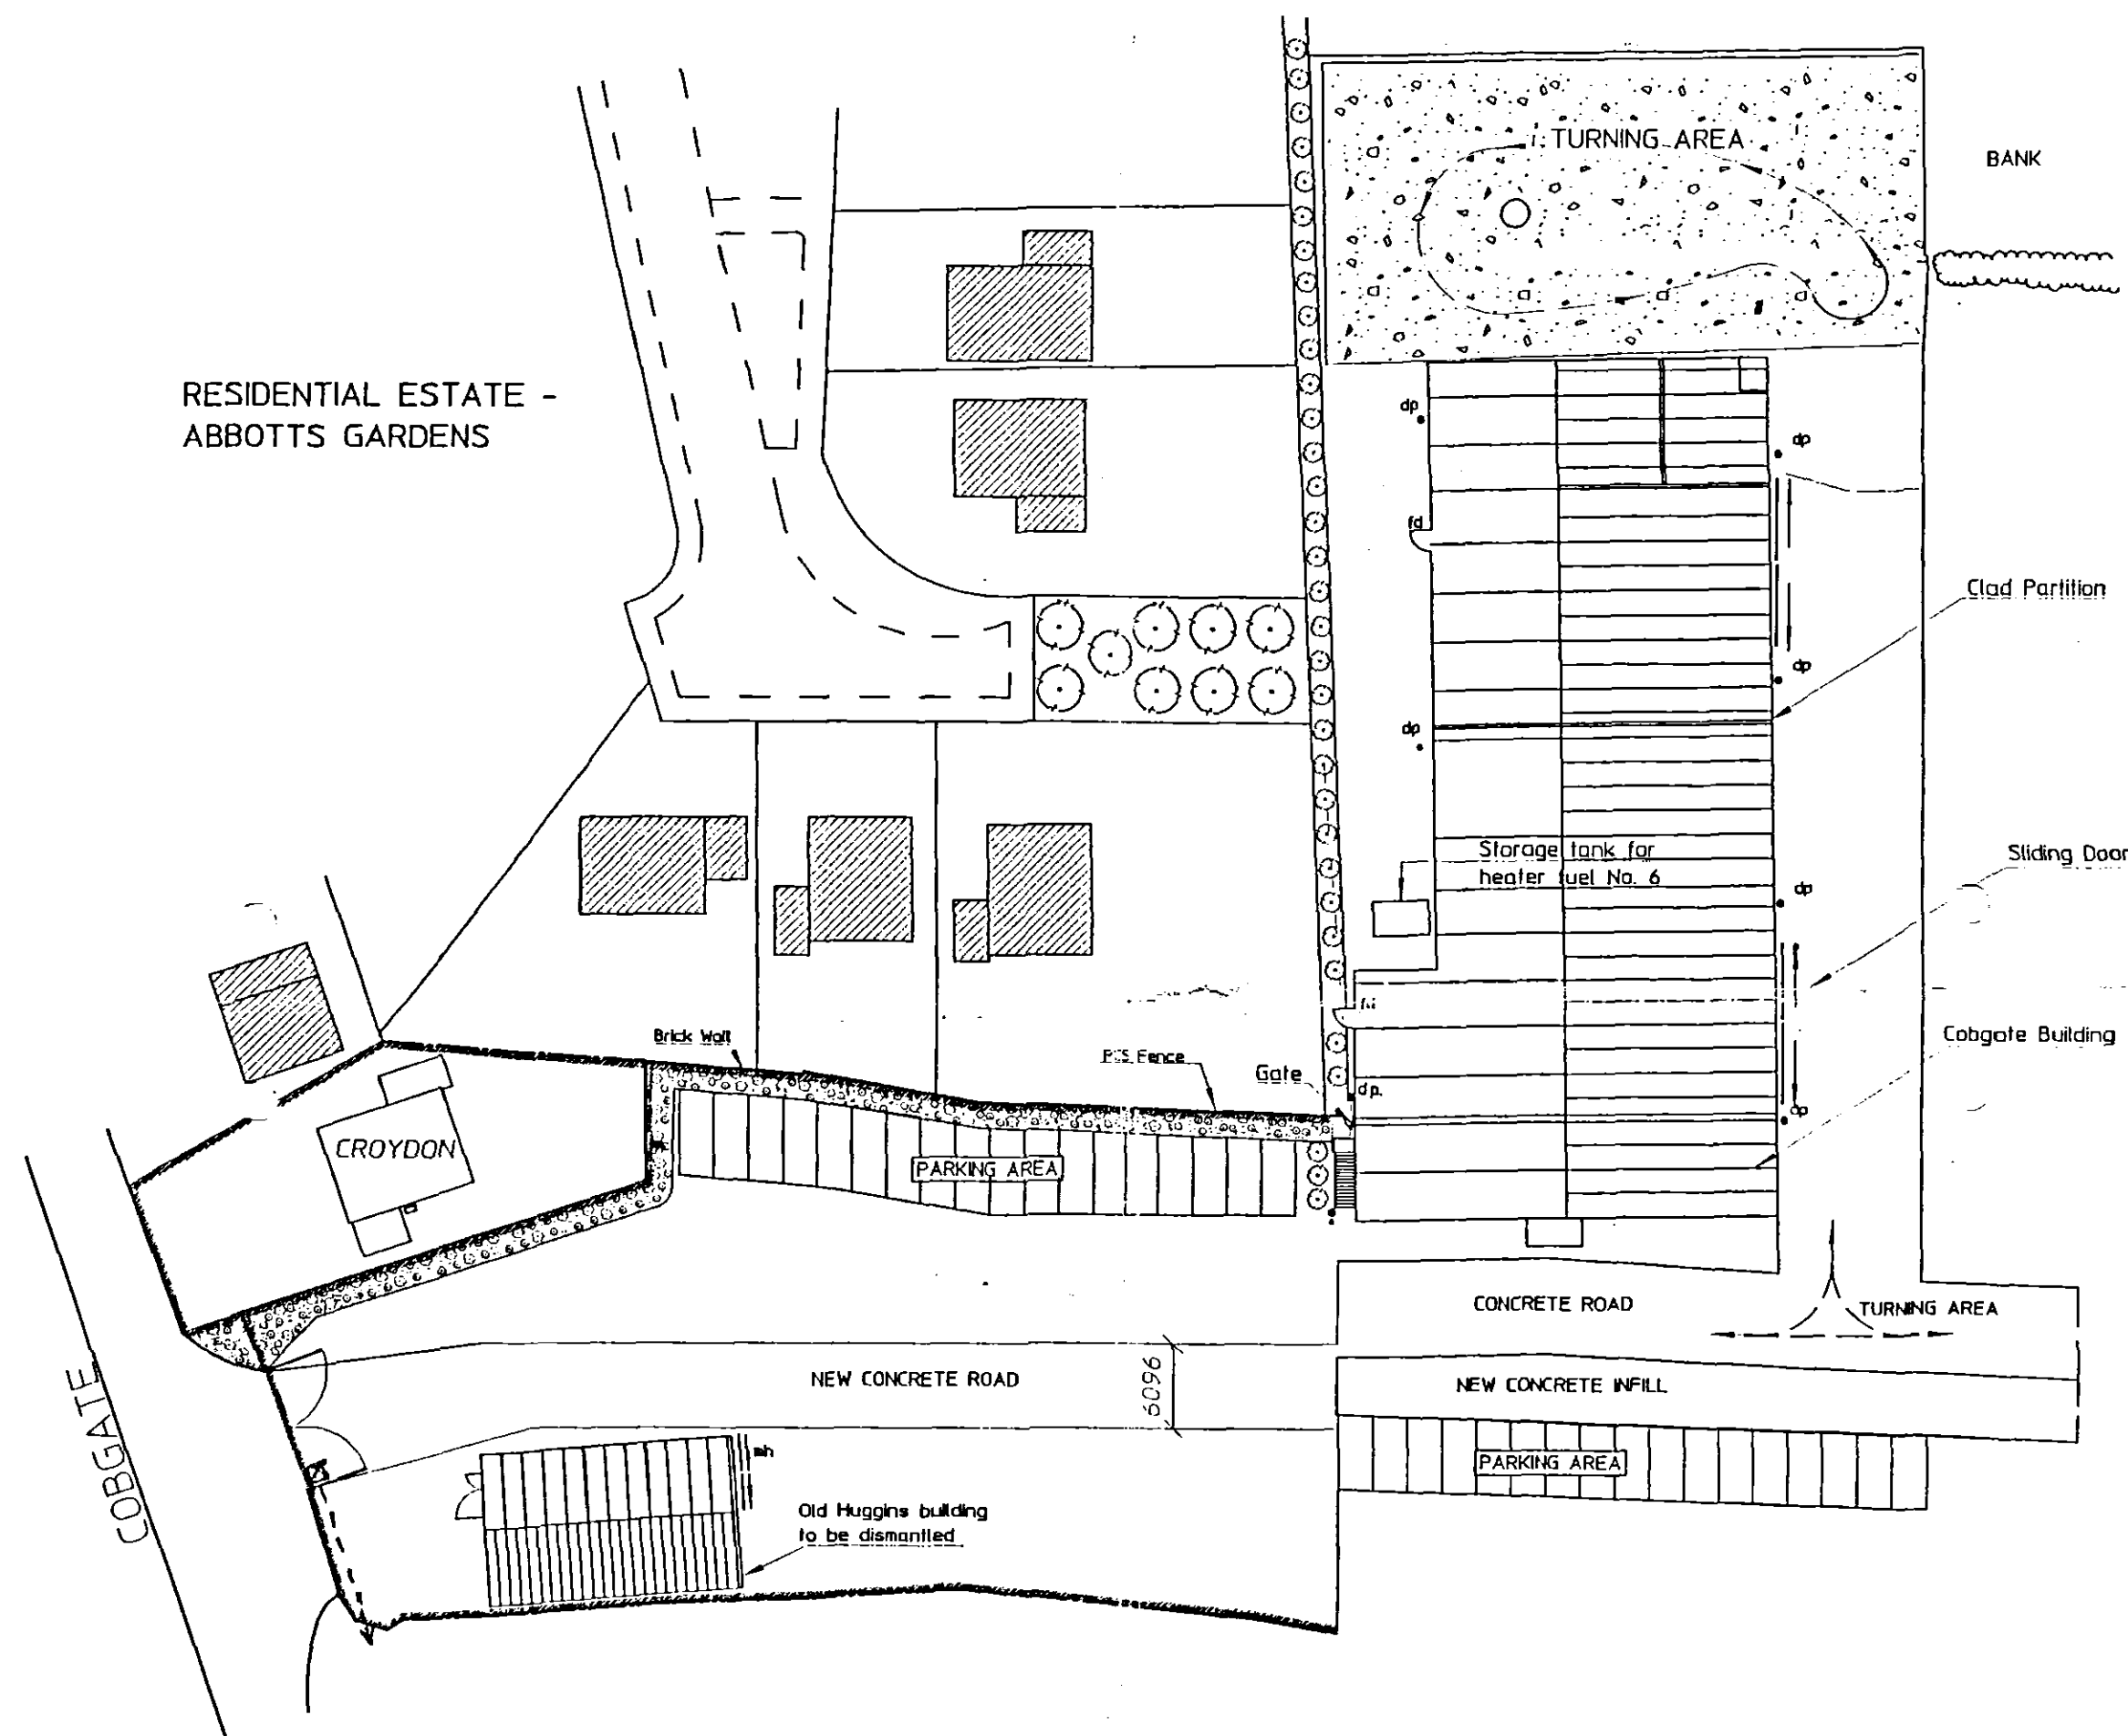

SCALE- 1:500

D A GREEN & SONS LTD.

WHAPLODE, SPALDING, Lincs. PE12 6TL.

TEL. 01406 370585 FAX. 01406 370766

BY C.L.F.

DATE 29/11/05

CHKD

PROJECT: Proposed New Road

SITE: D.A.Greens Whaplode

DRG No. NRd-01

REVISION

BY

DATE

DATE