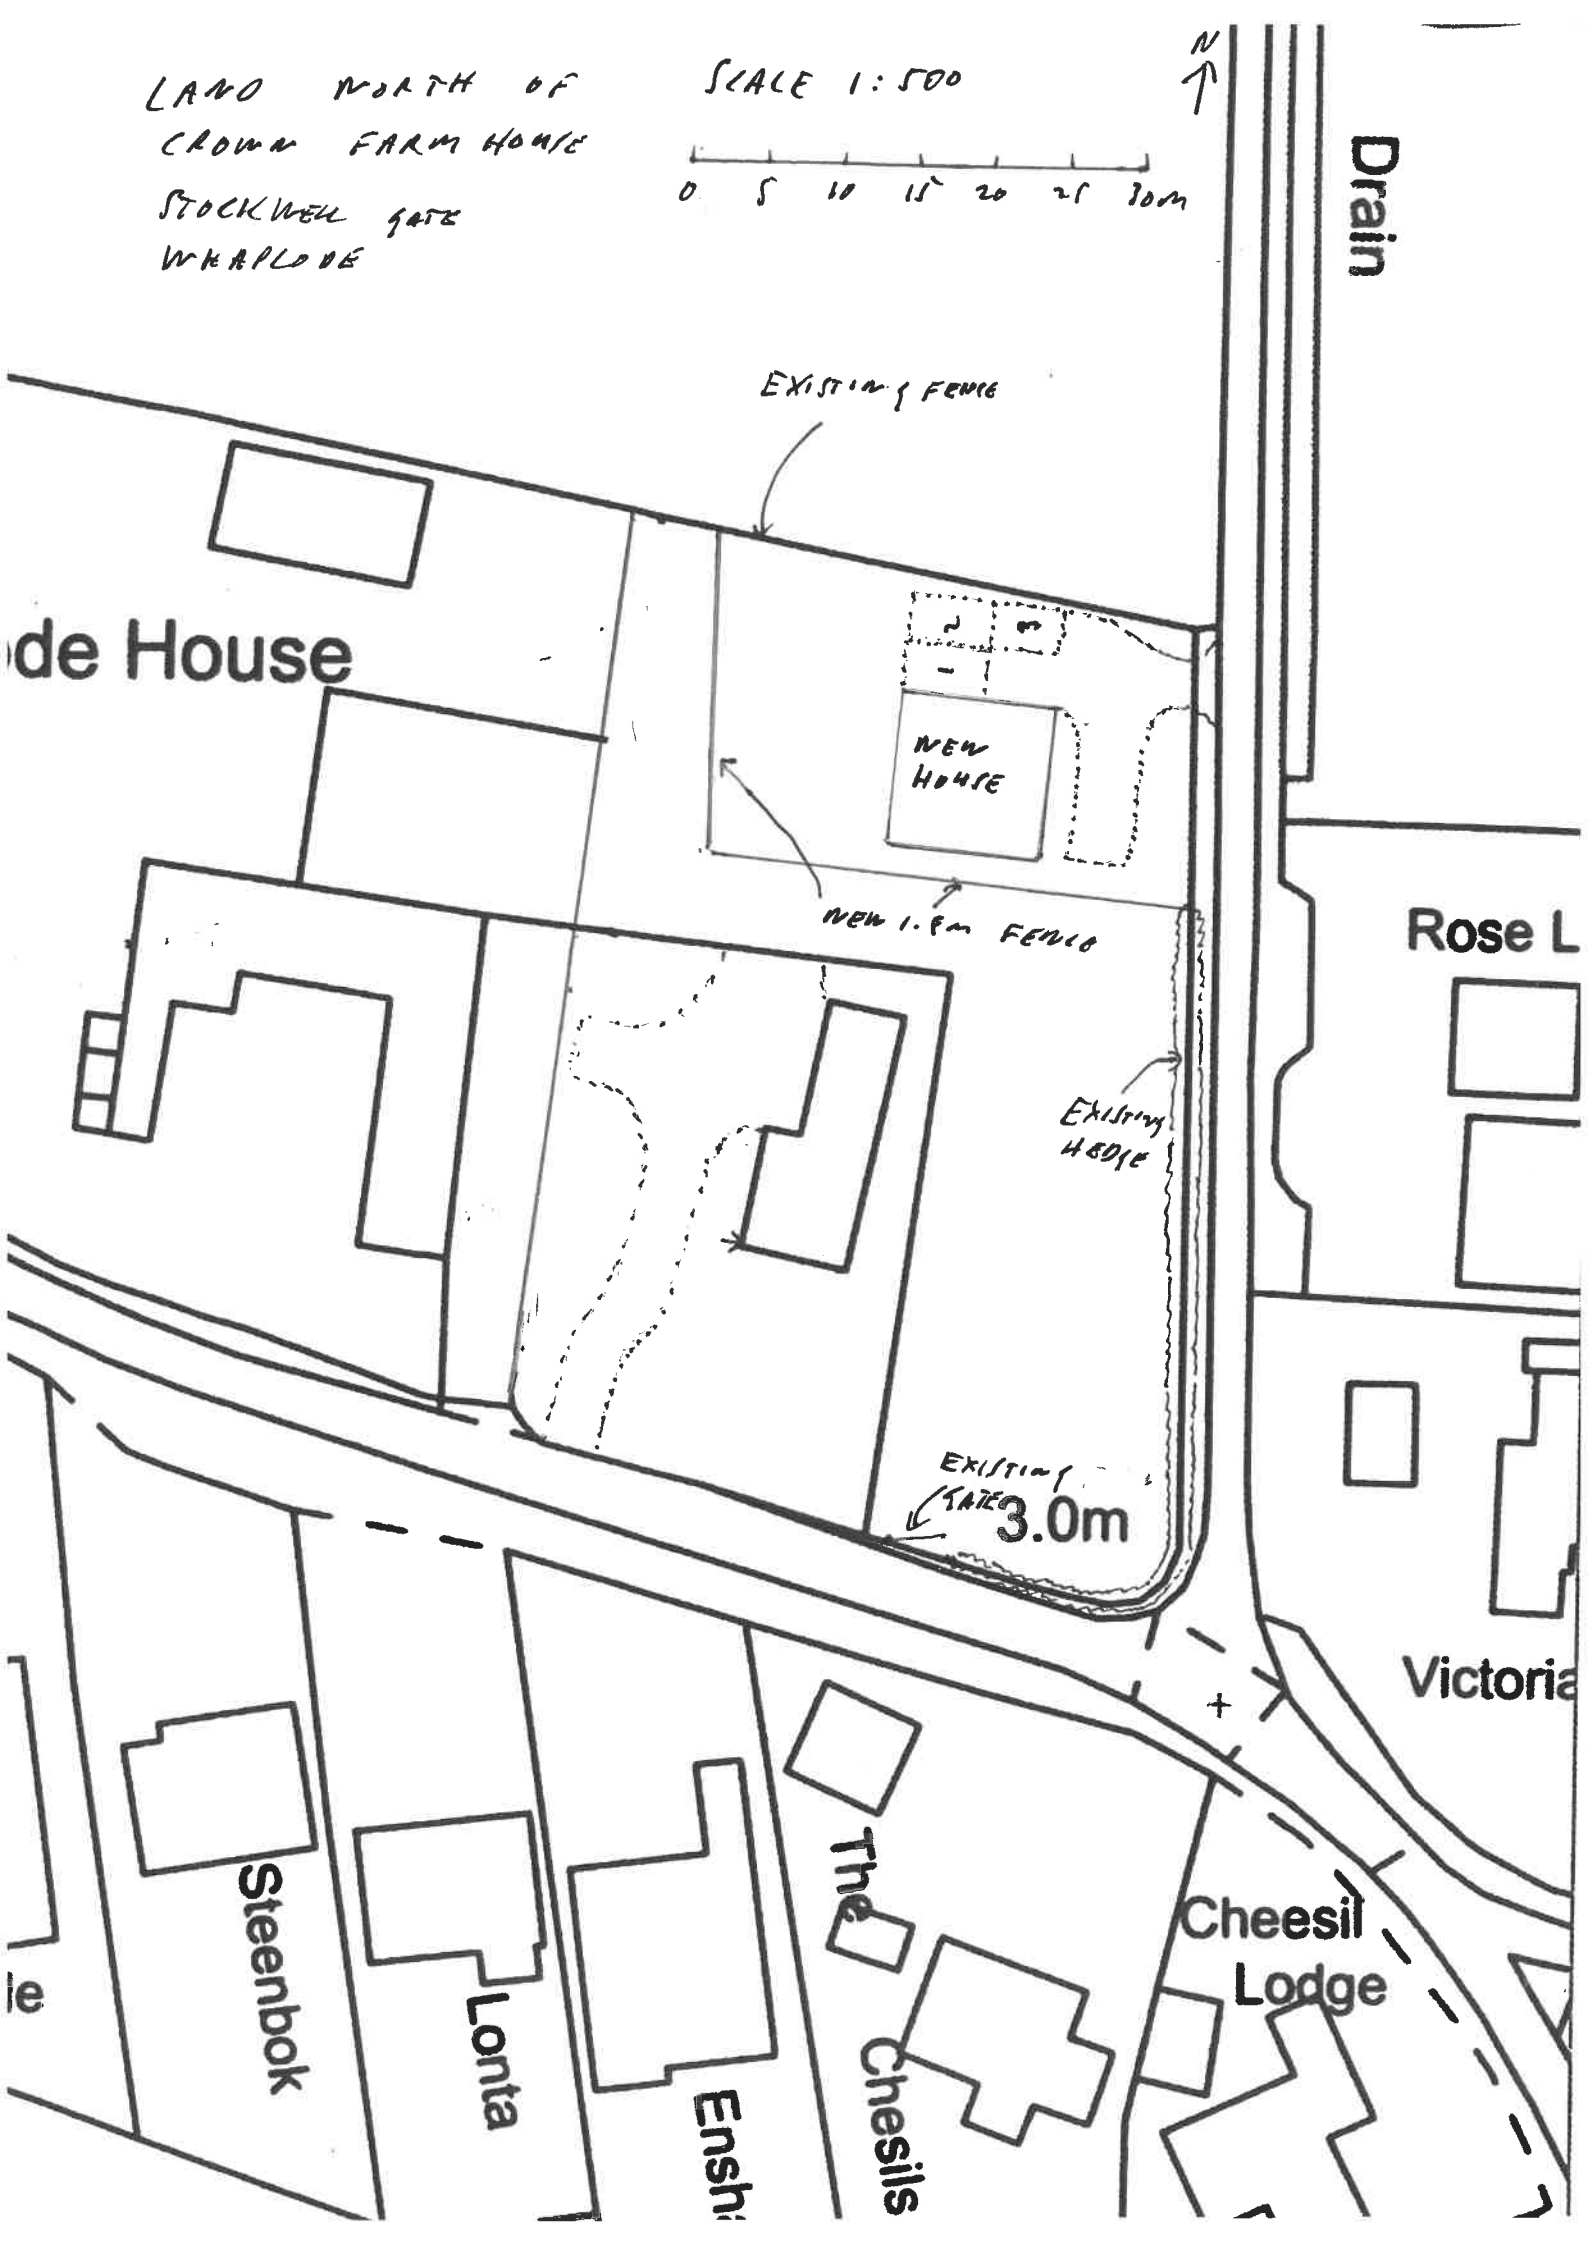

LAND NORTH OF
CROWN FARM HOUSE
STOCKWELL GATE
WHARLOE
SCALE 1:500
N
0 5 10 15 20 25 30m
Drain
EXISTING FENCE
de House
NEW HOUSE
NEW 1.8m FENCE
Rose L
EXISTING HEDGE
EXISTING GATE
3.0m
Victoria
Steenbok
Lonta
Ensh
The
Chesils
Cheesil
Lodge