

FRONT (WEST)



SIDE (SOUTH)




REAR (EAST)




SIDE (NORTH)


ELEVATIONS 1:100

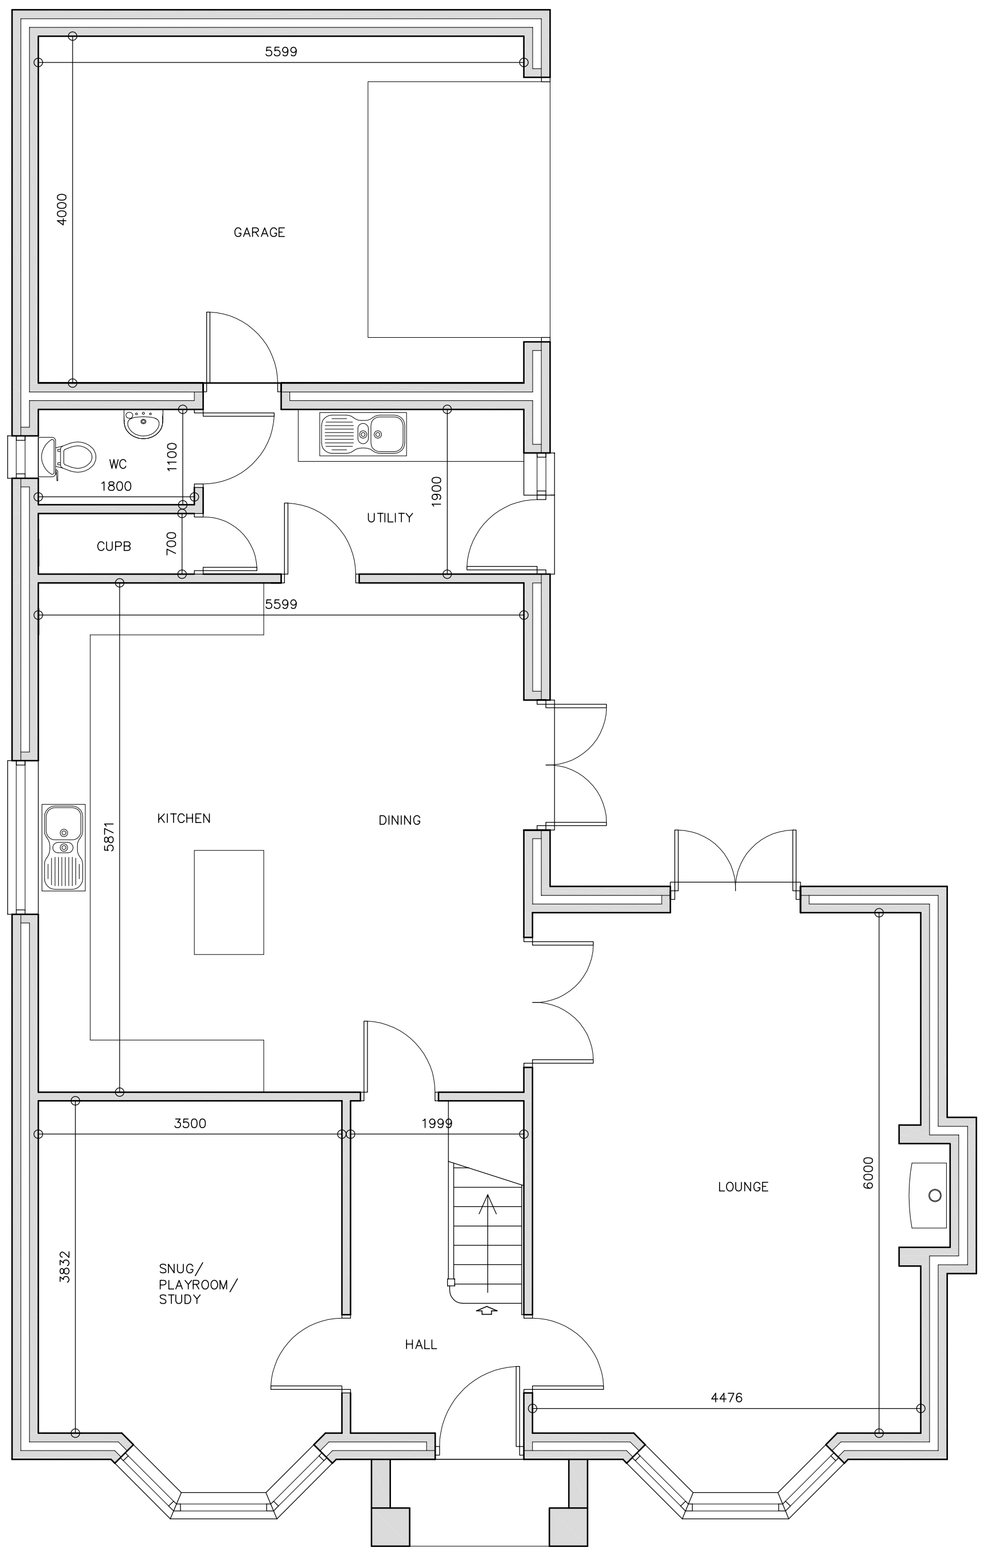


GROUND FLOOR PLAN 1:50

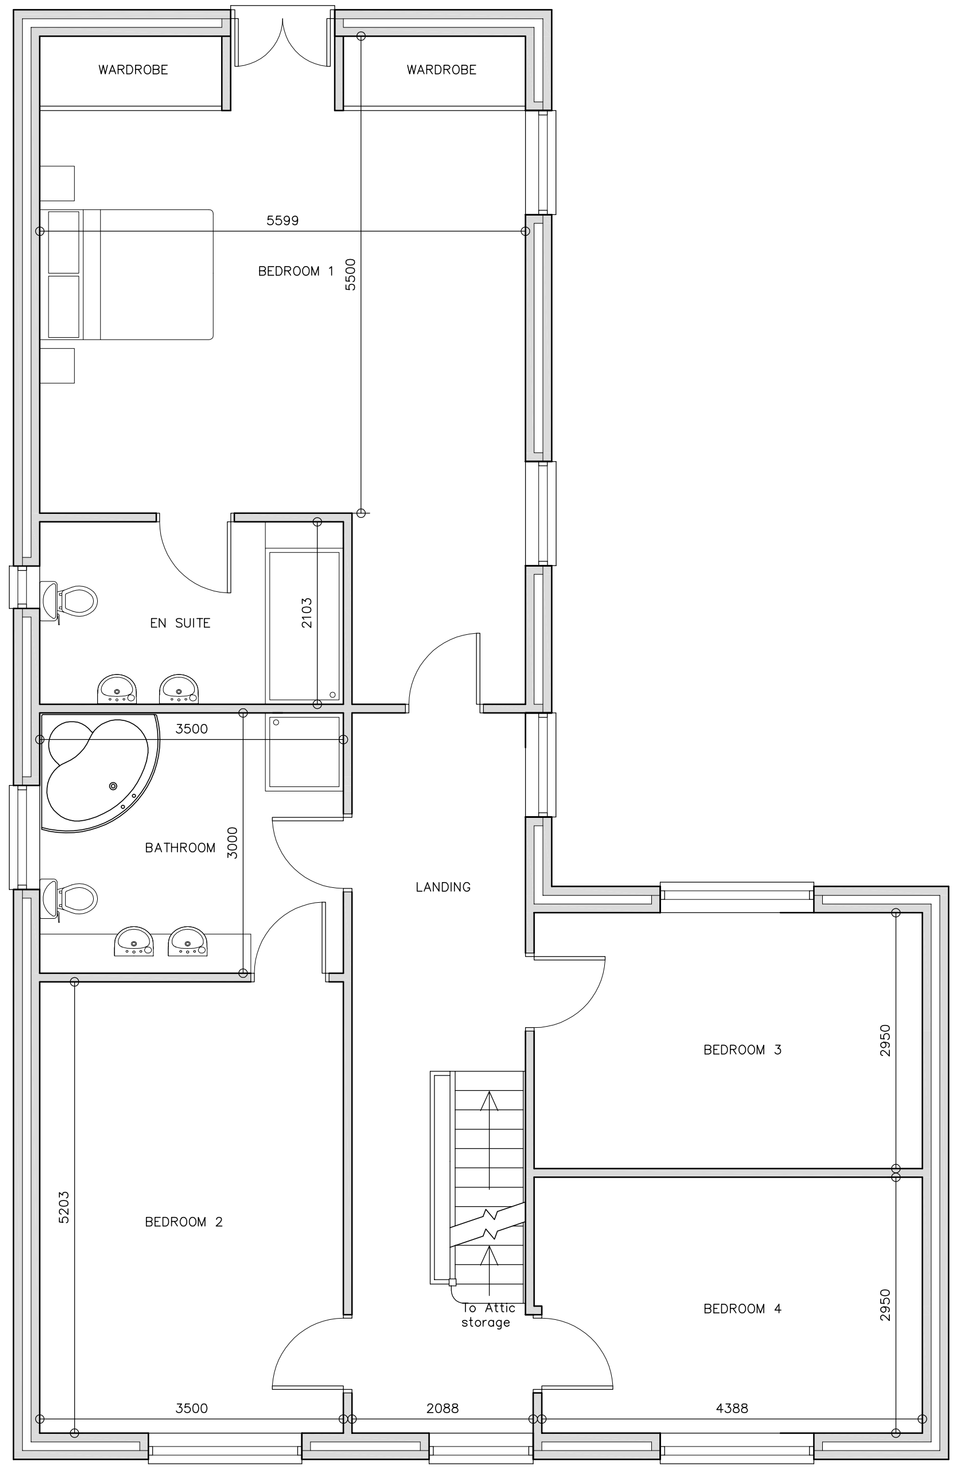

FIRST FLOOR PLAN 1:50

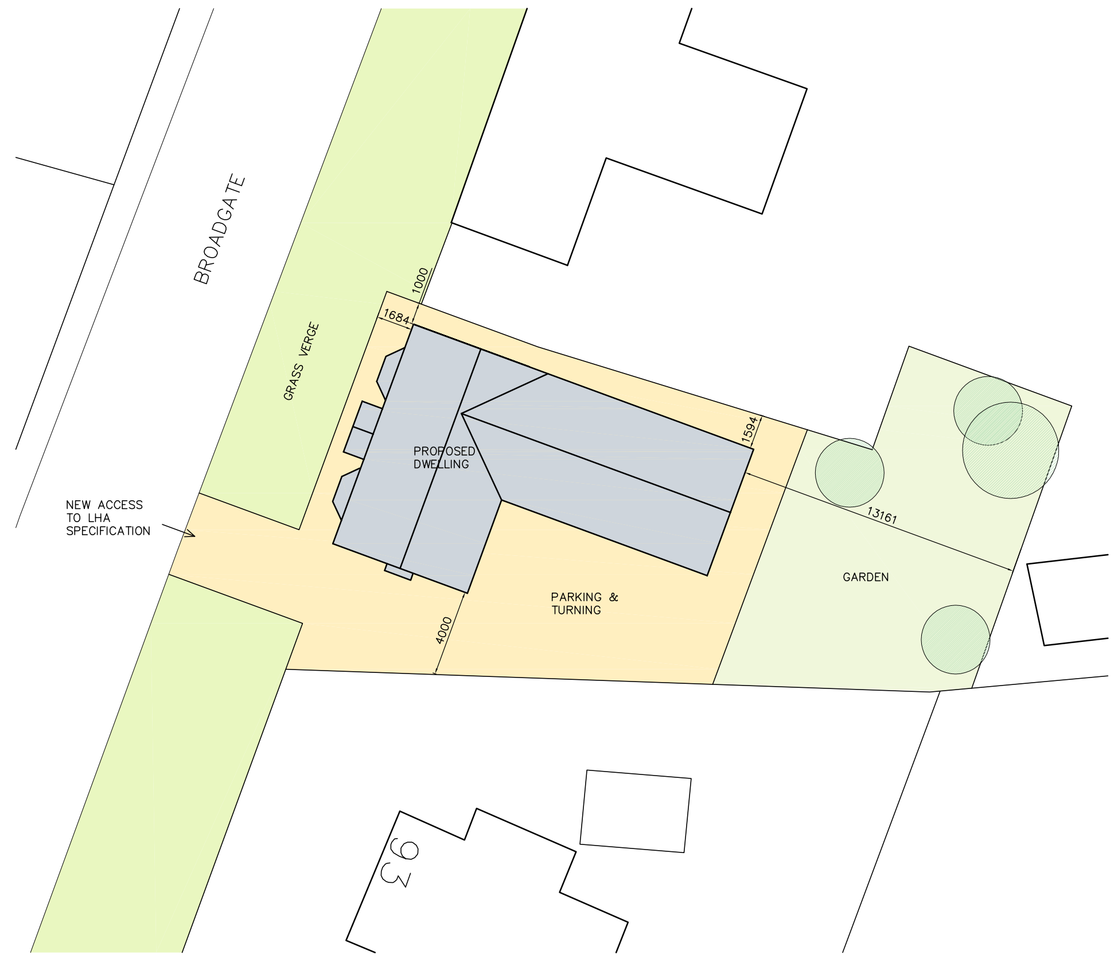

SITE PLAN 1:200

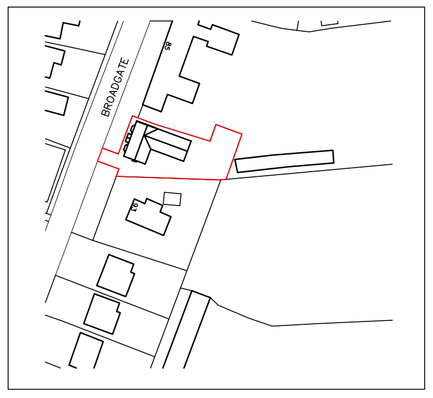

LOCATION PLAN 1:1250

PROPOSED DWELLING 91 BROADGATE WHAPLODE DROVE SPALDING PE12 0TN	A1@SCALE SHOWN DRG: PL01A MR & MRS D LING