




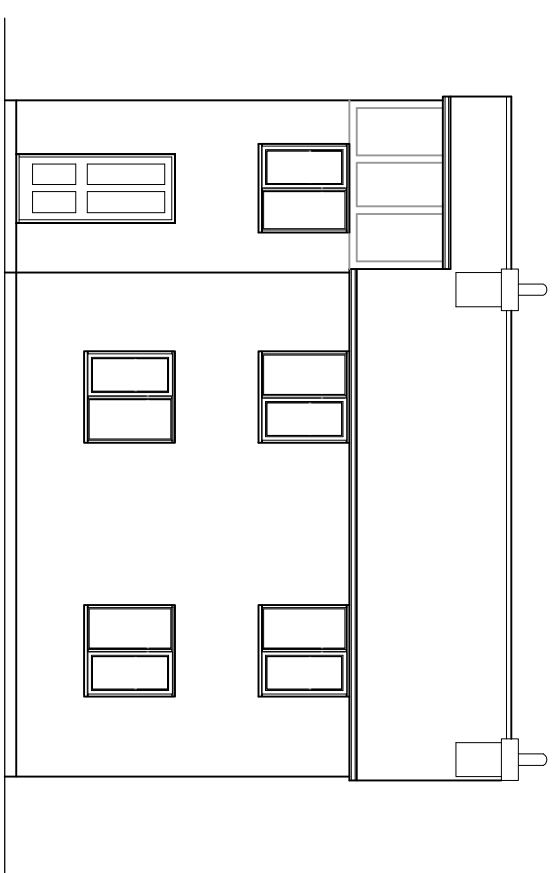


FRONT ELEVATION

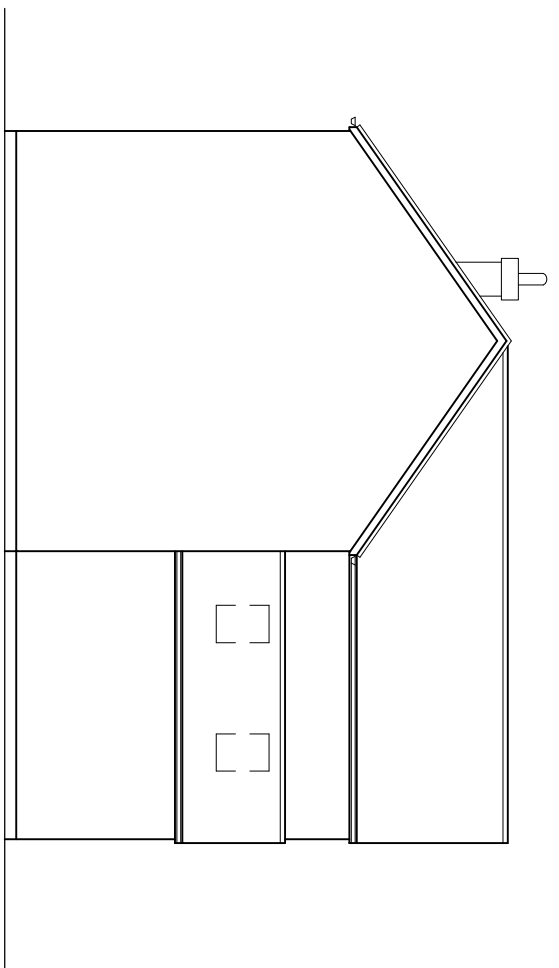


SIDE ELEVATION

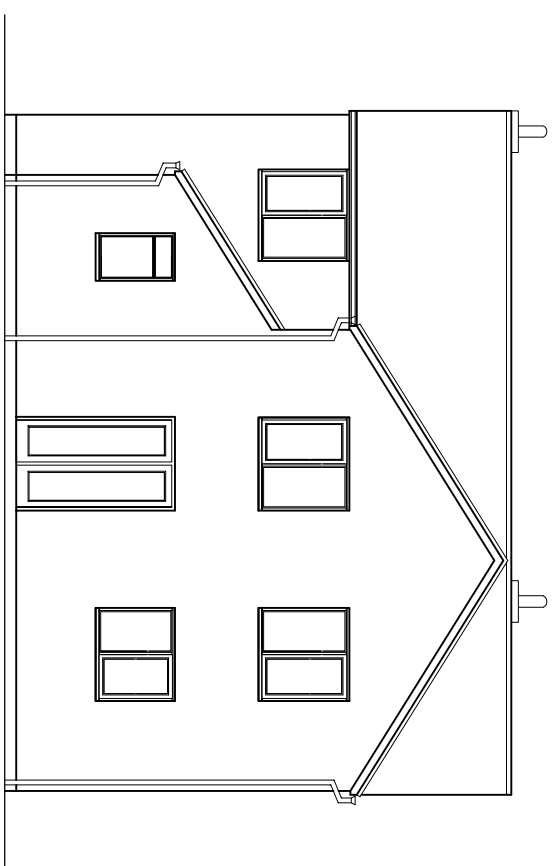


REAR ELEVATION

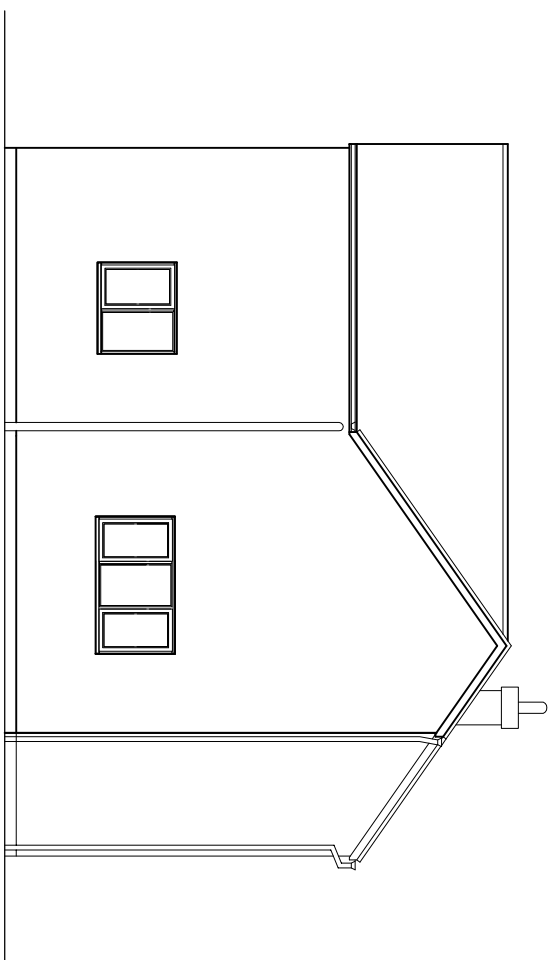


SIDE ELEVATION

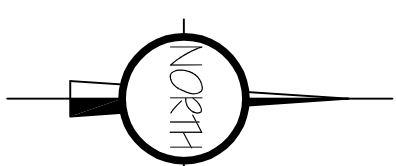LOCATION PLAN
1/1250.


Ordnance Survey [c] Crown Copyright 2020. All rights reserved. Licence number 1000224.

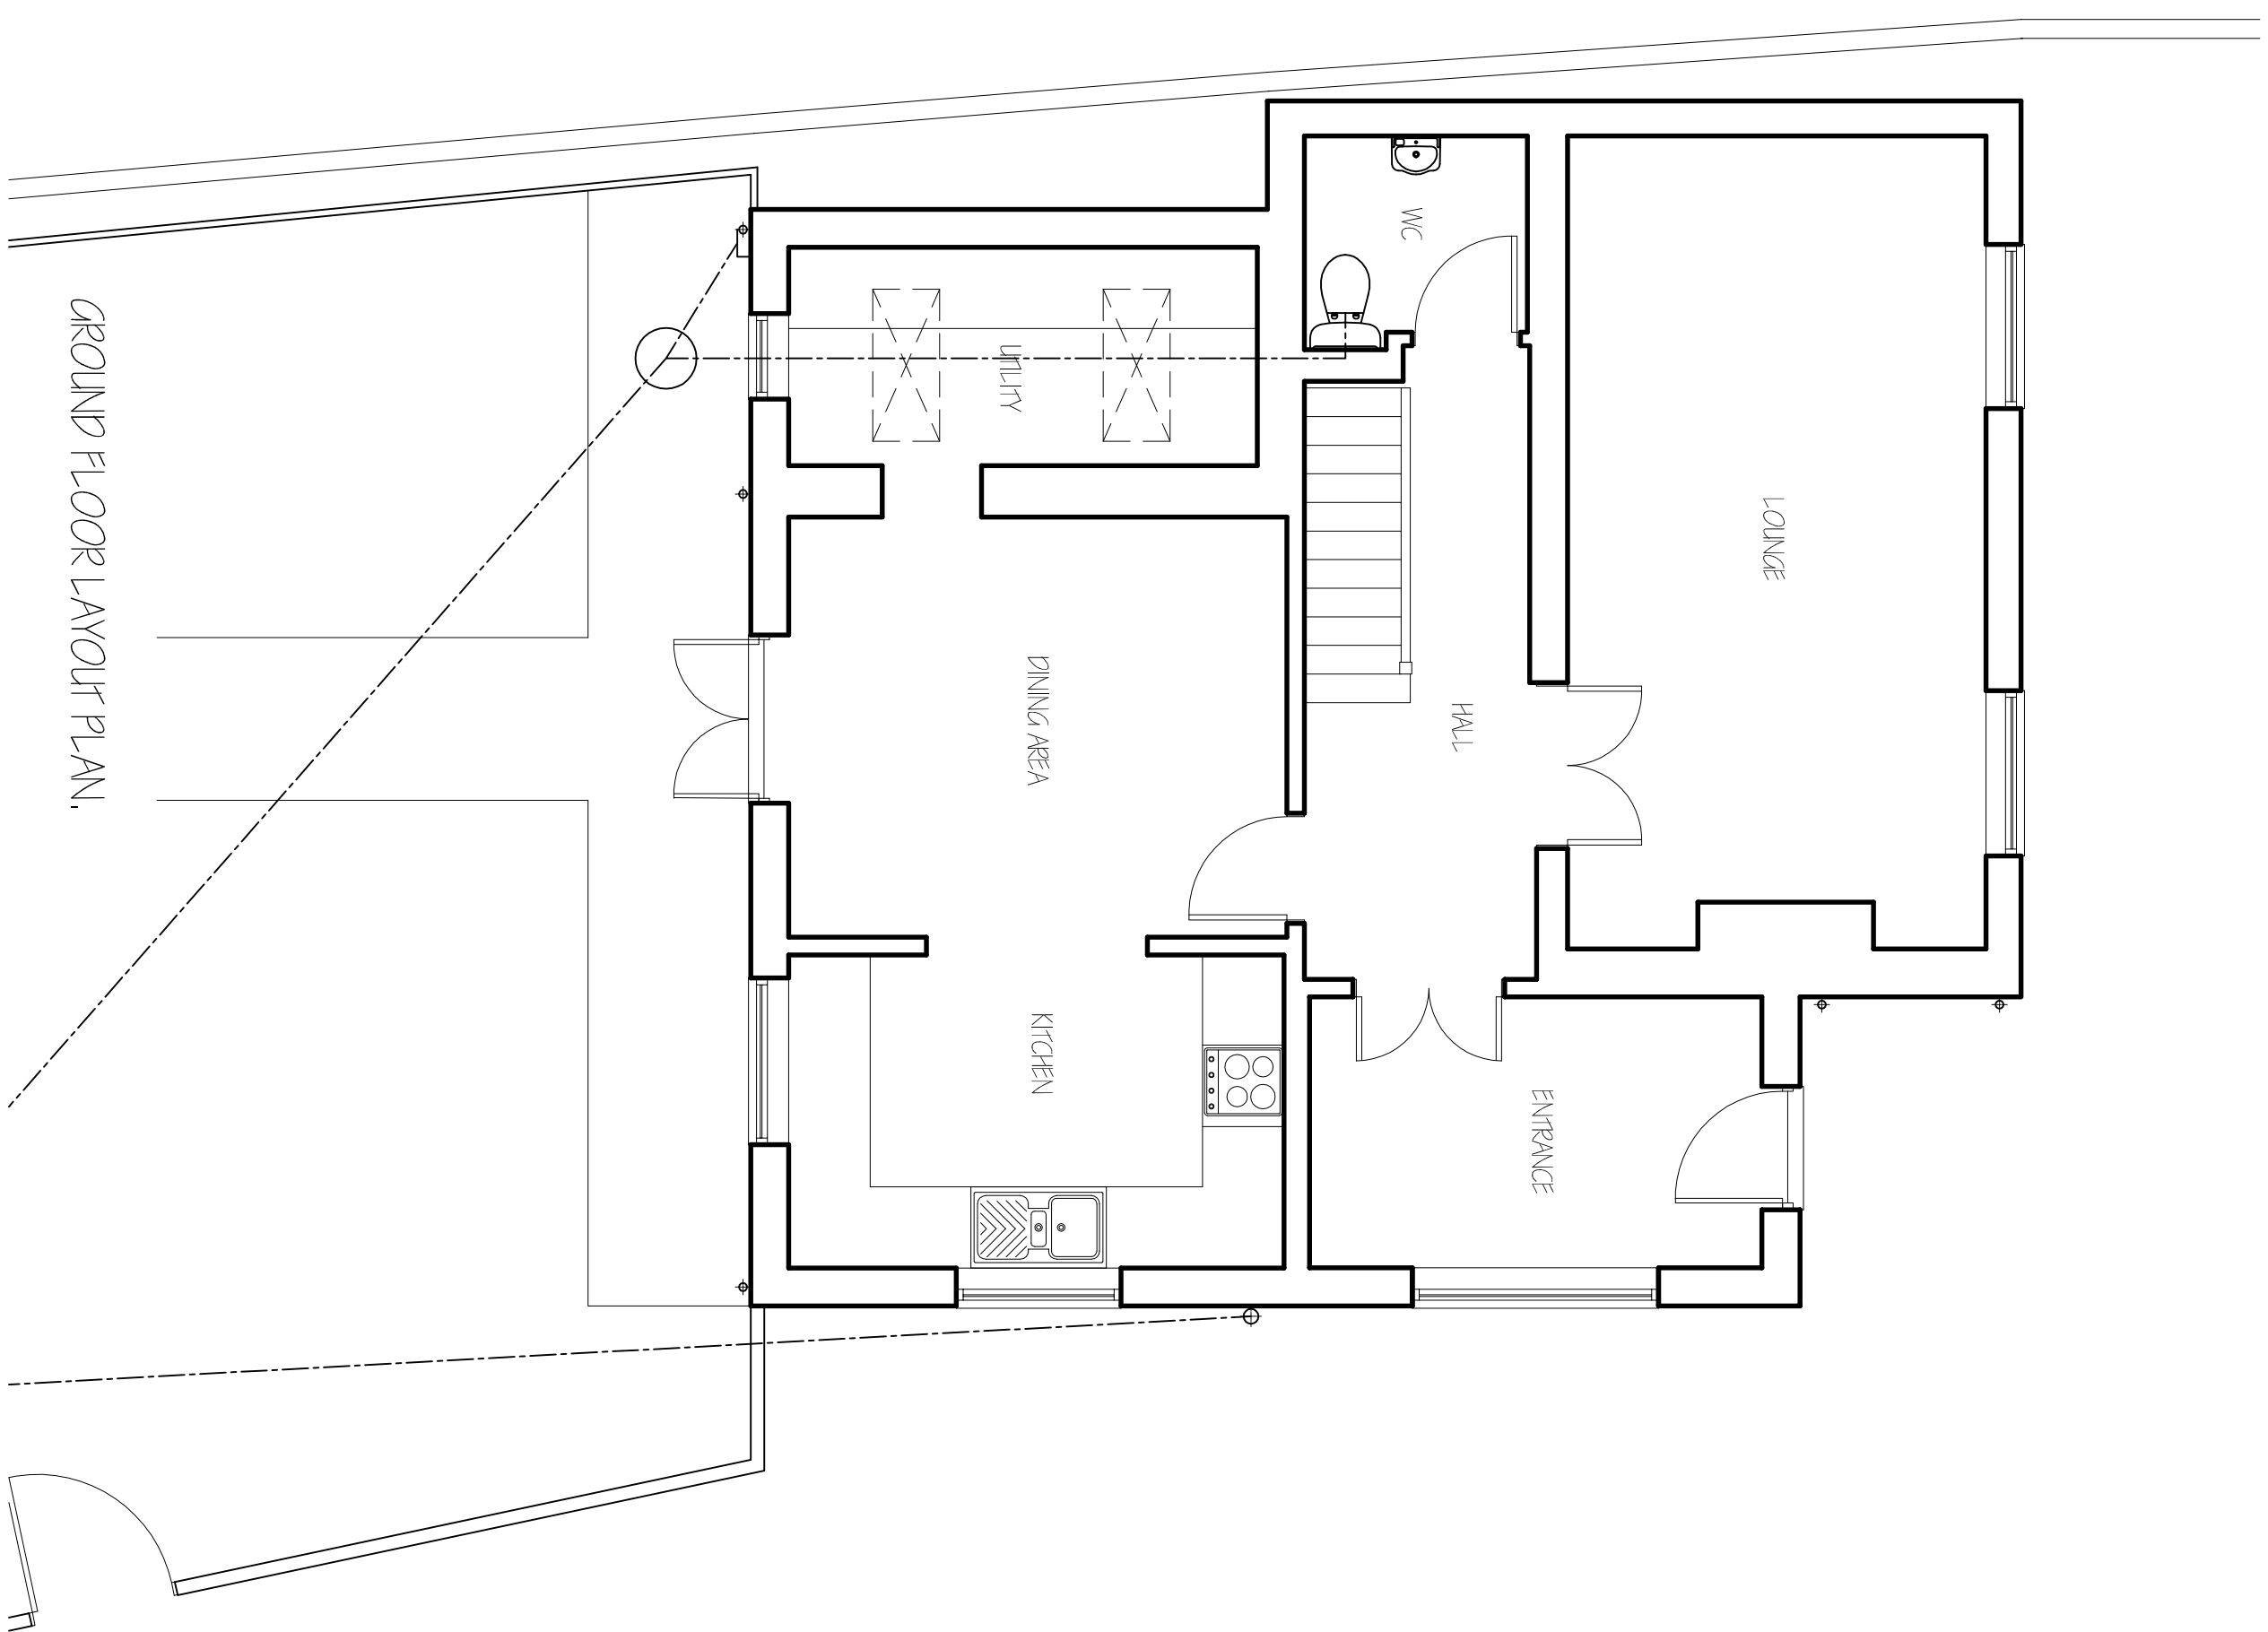

GROUND FLOOR LAYOUT PLAN.

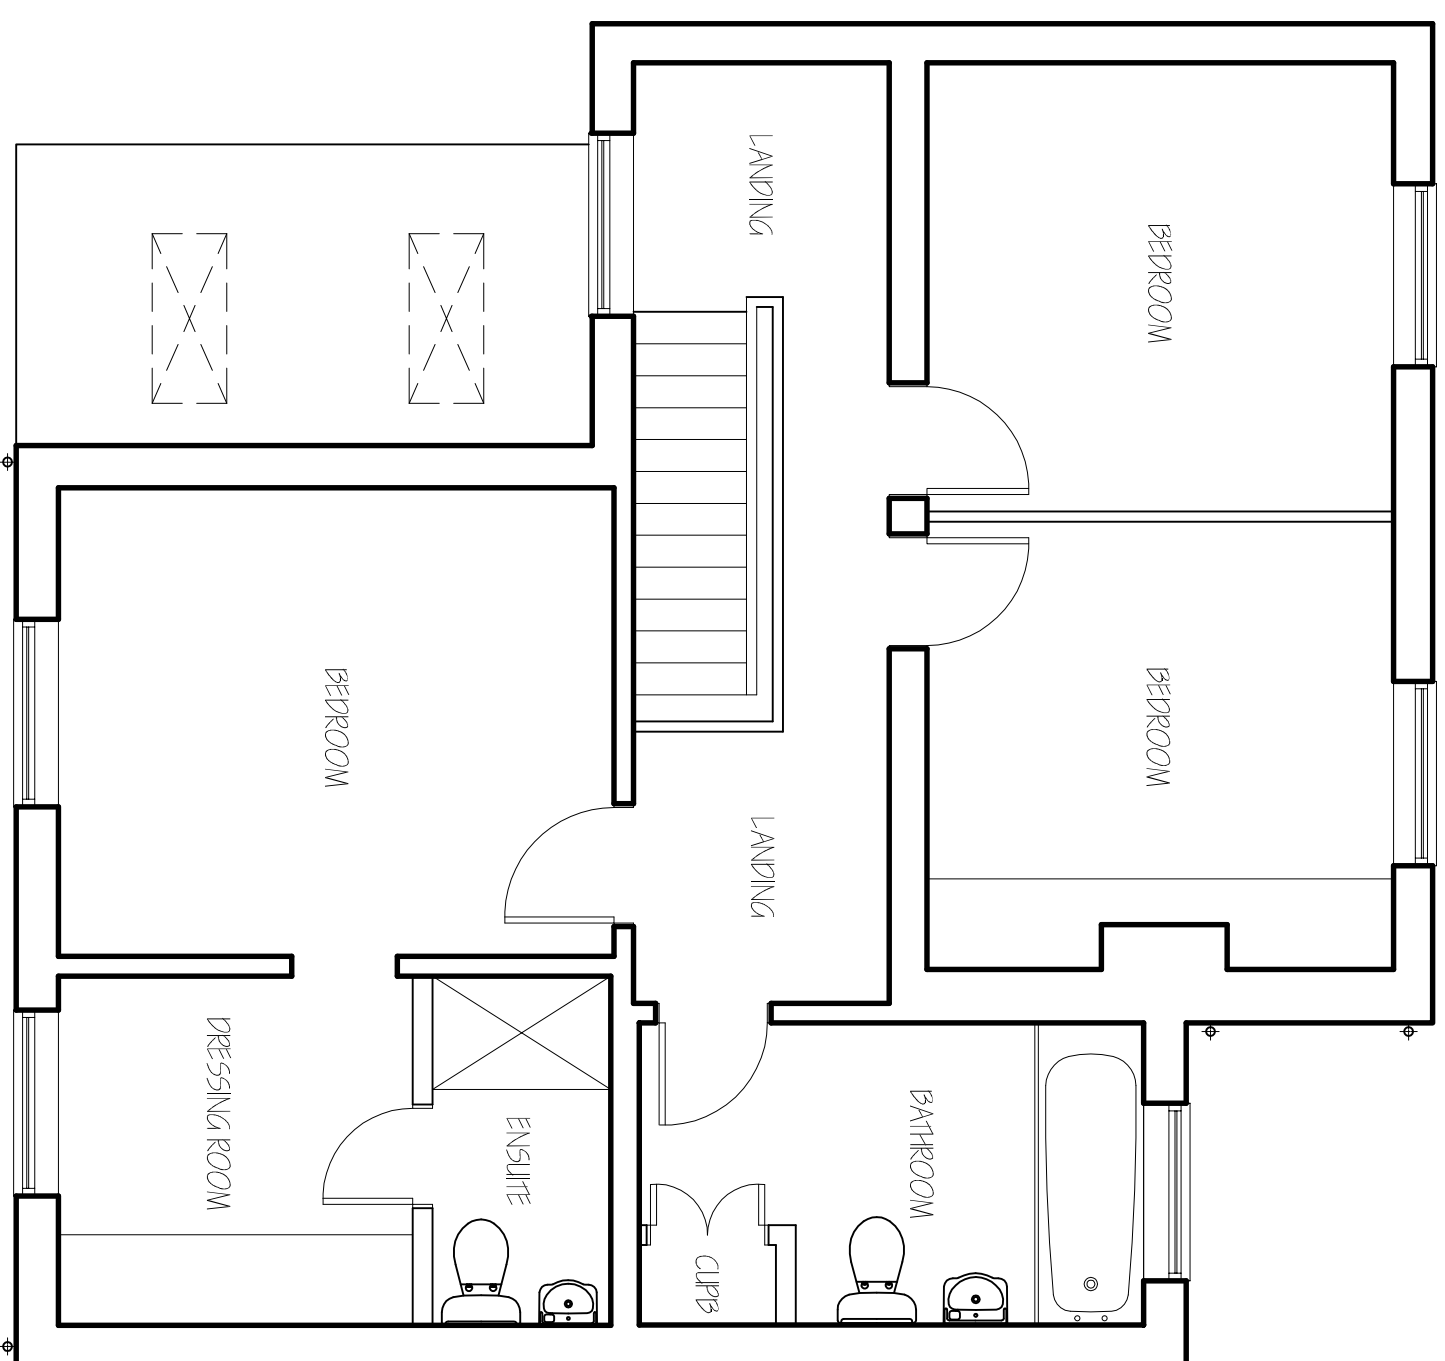

FIRST FLOOR LAYOUT PLAN

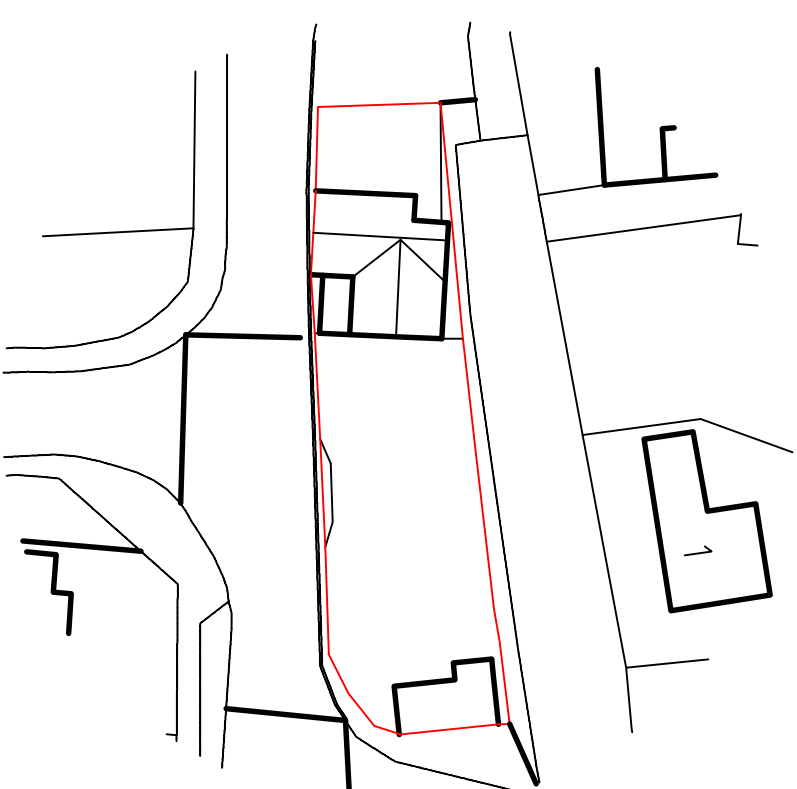SITE LAYOUT PLAN.
1/500.[illegible]