




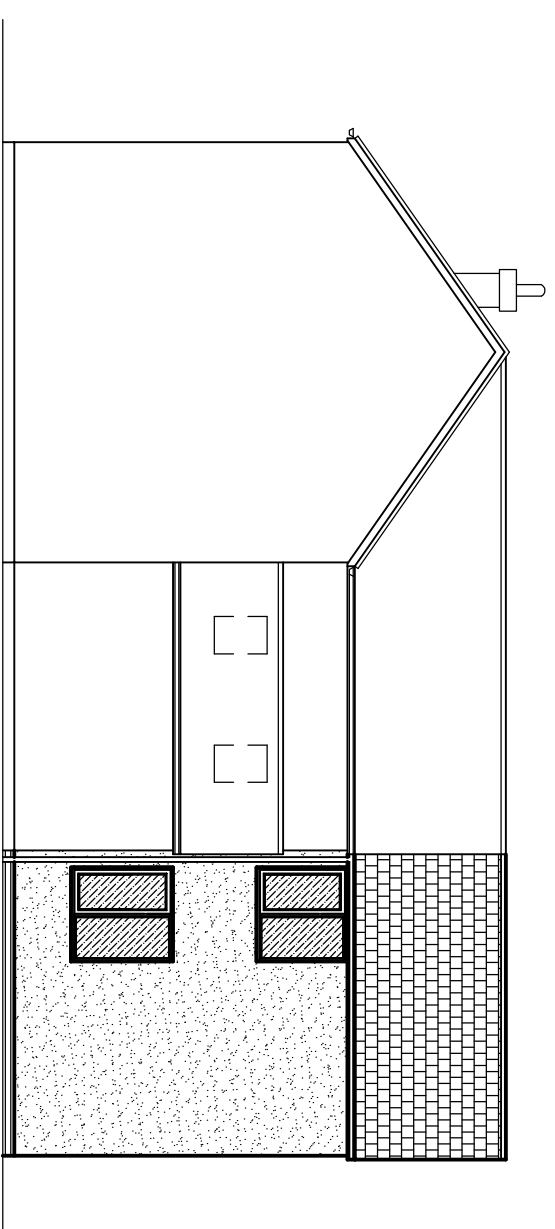


SIDE ELEVATION

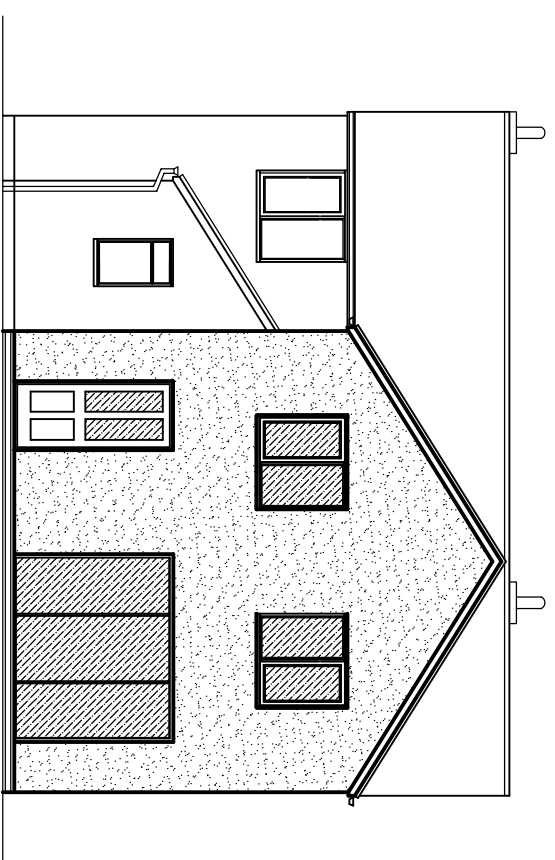


REAR ELEVATION

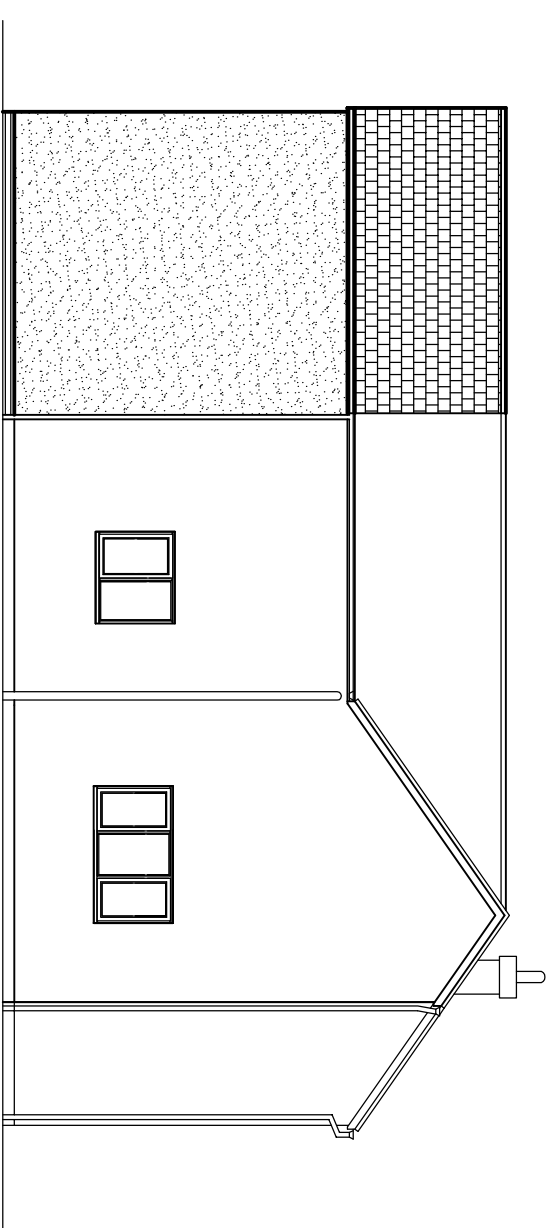


SIDE ELEVATION

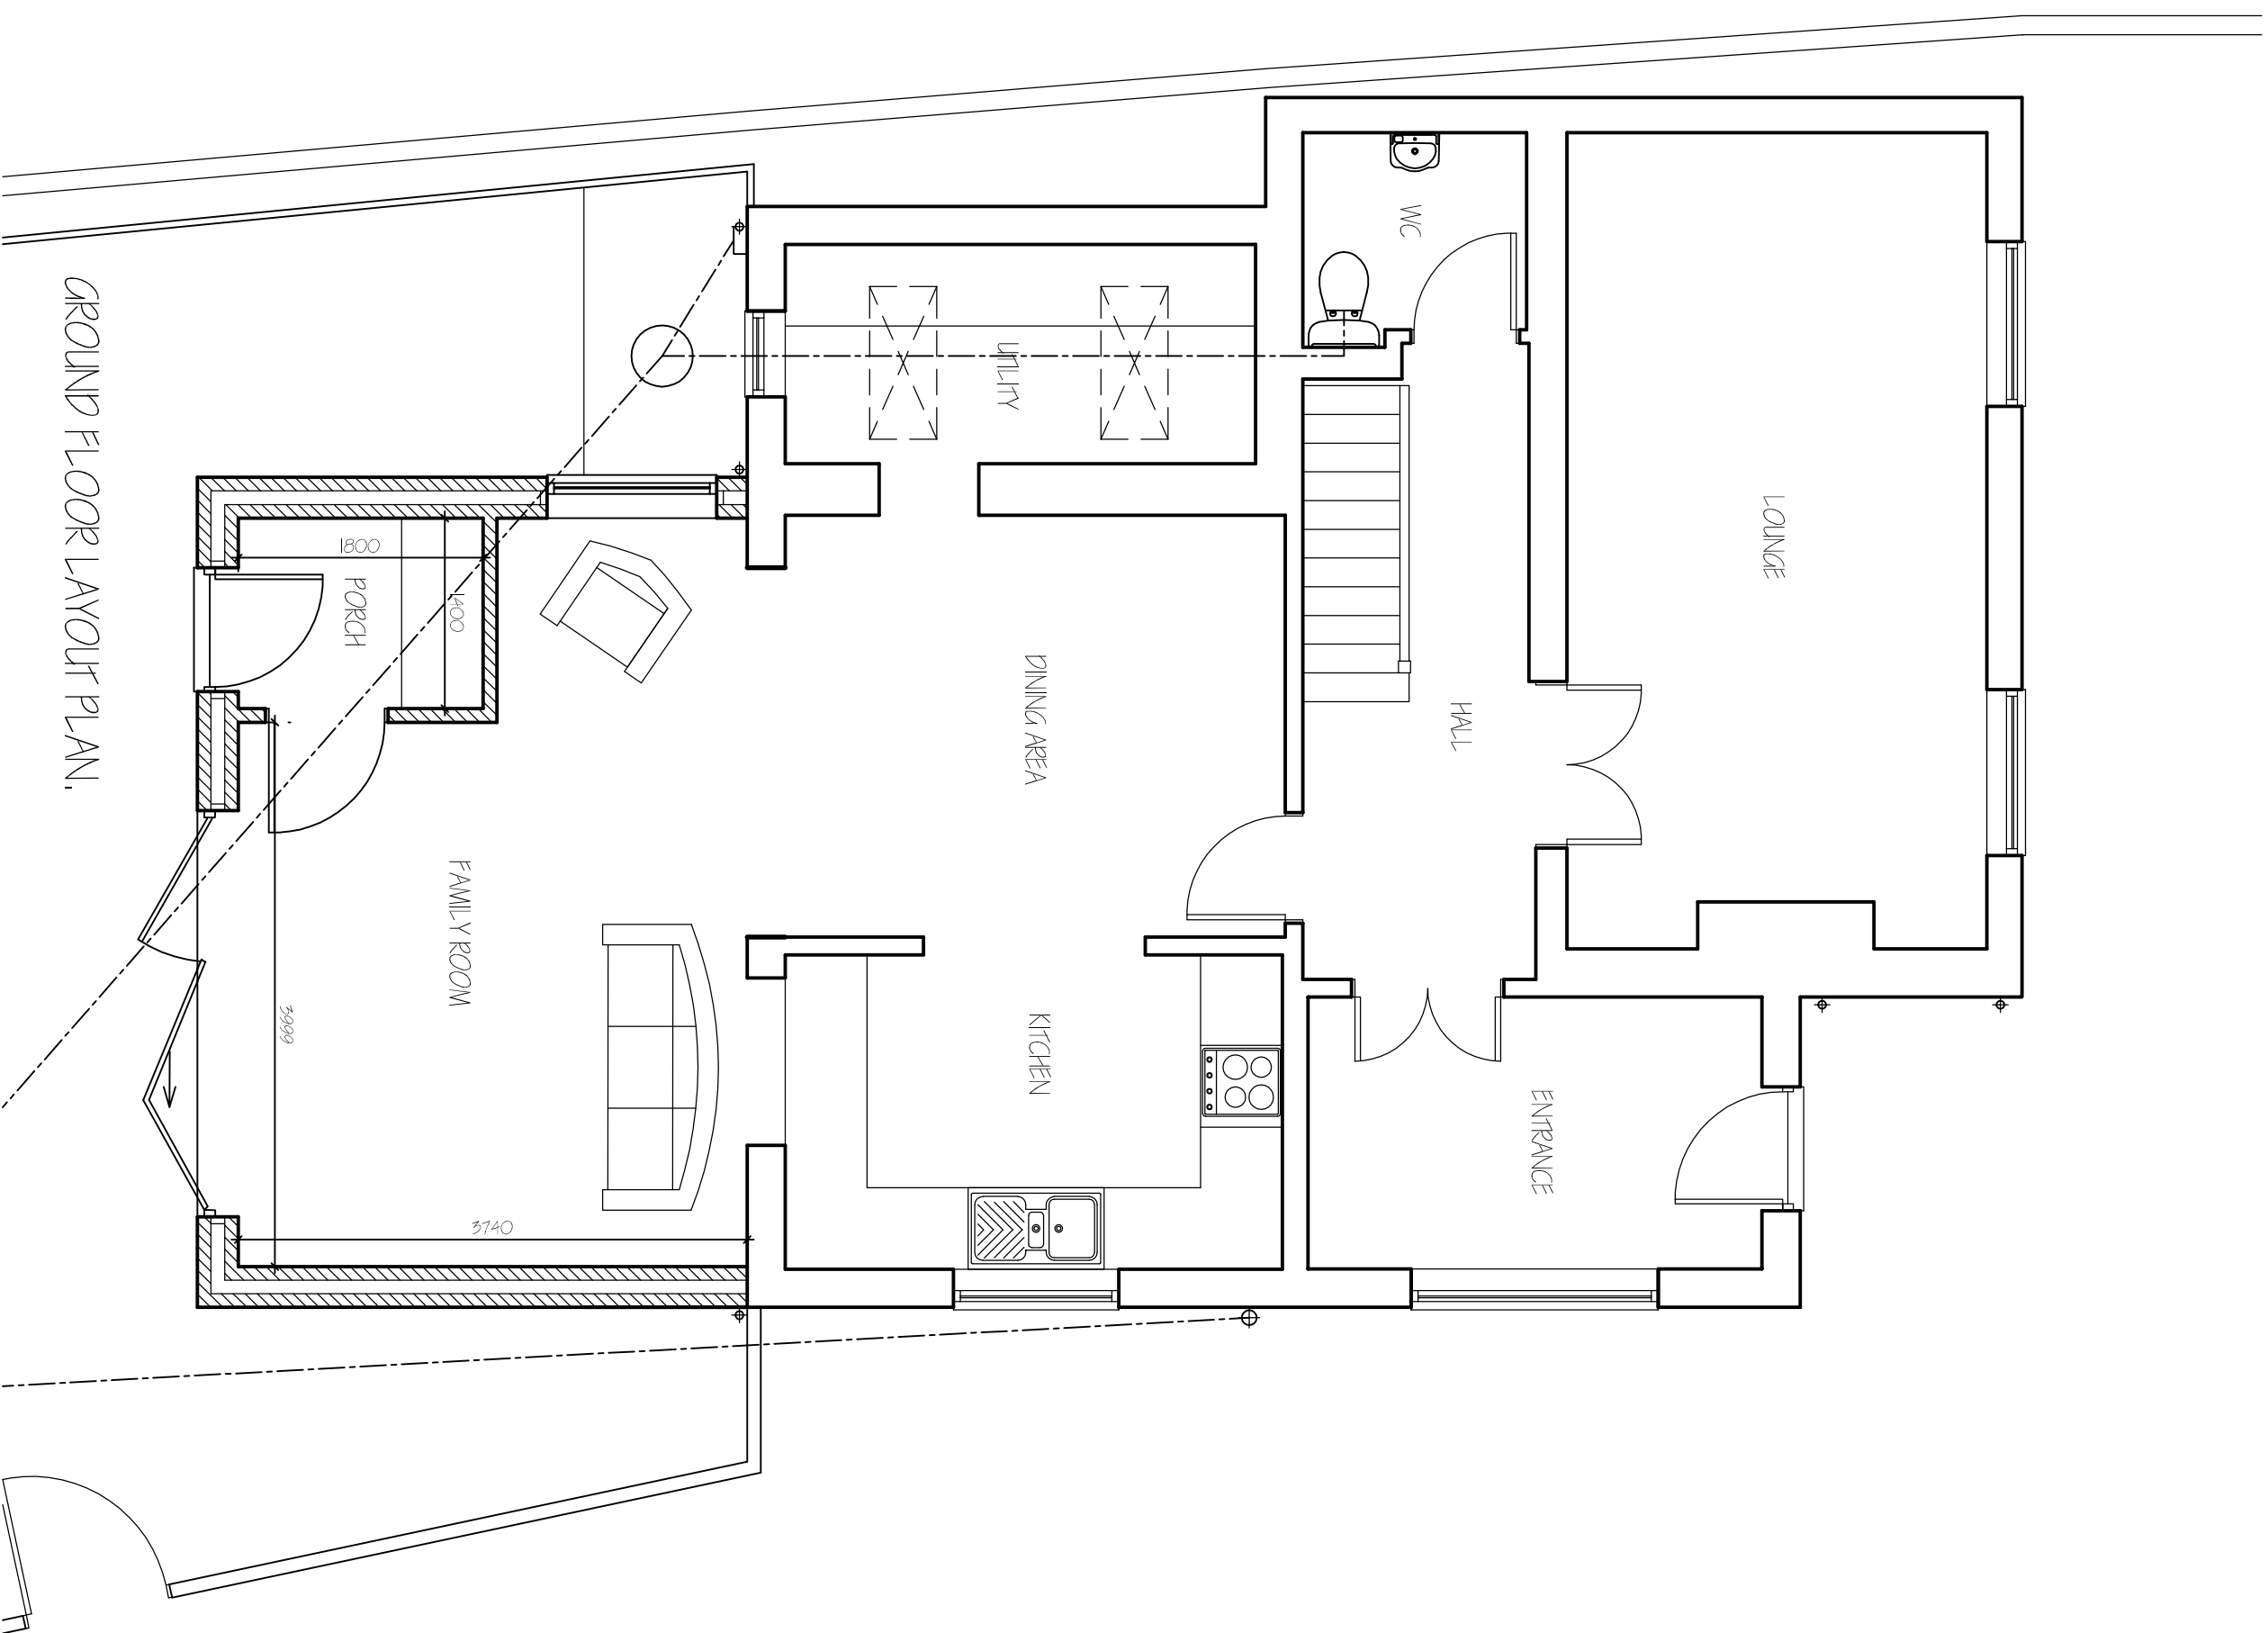

GROUND FLOOR LAYOUT PLAN.

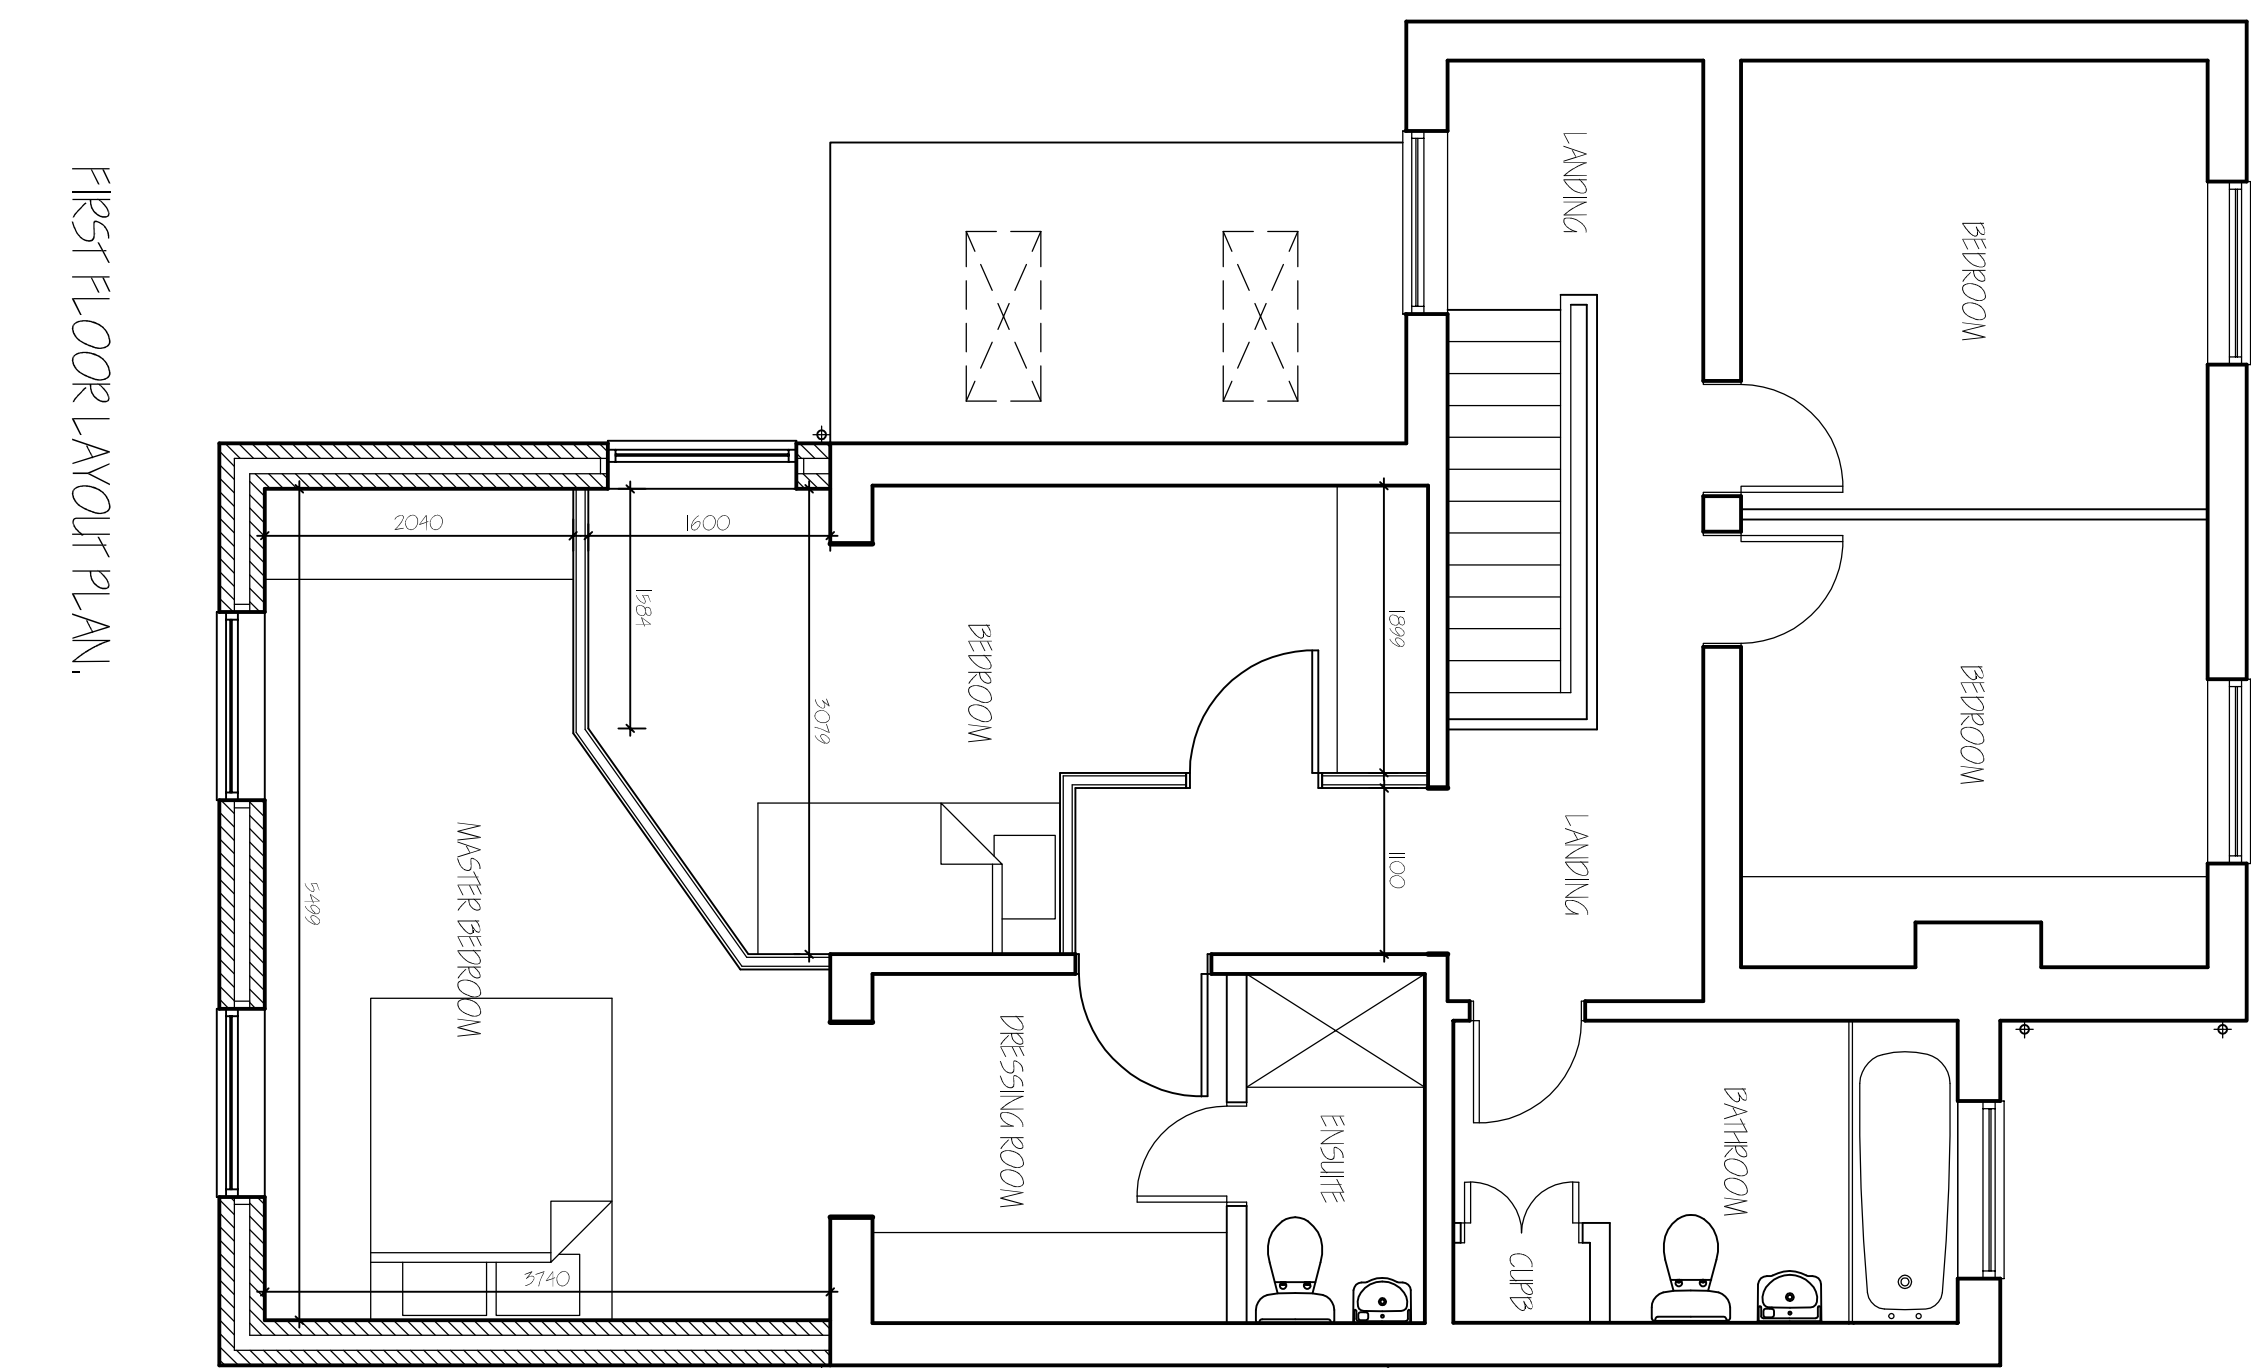

FIRST FLOOR LAYOUT PLAN.

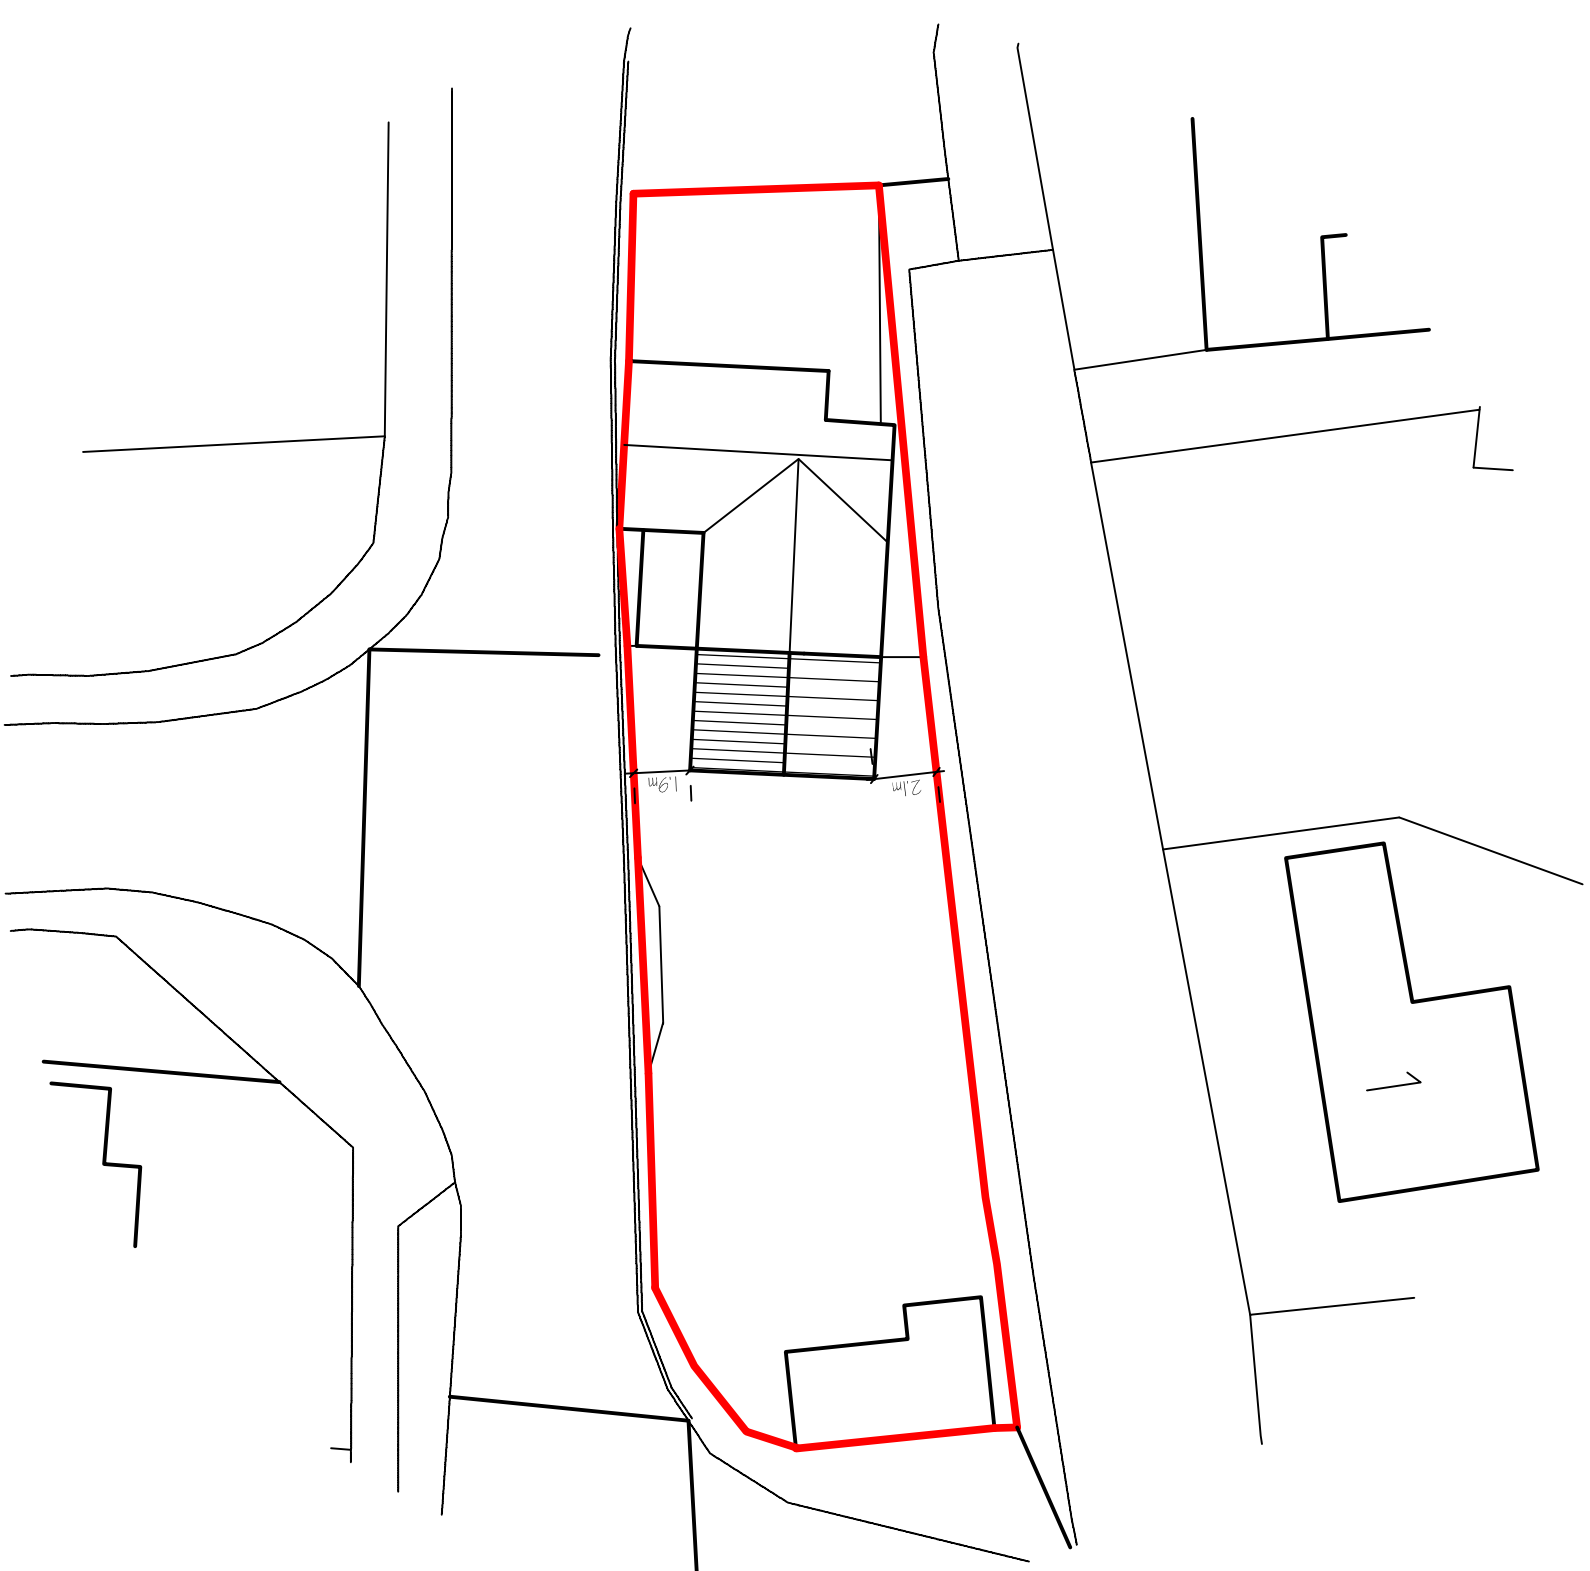SITE LAYOUT PLAN
1/250.

ref:	revision	date
A	01EN17MEDEVUS	14/11/2021

G. R. MERCHANT LTD.
LENG AMICE FWO
ARCHITECTURAL, STRUCTURAL
AND LAND DRAINAGE
CONSULTANTS
4 Wrights Mews
12A Park Road, Holbeach,
Spalding, Lincs. PE12 7EE
Tel: 01406 490800
Fax: 01406 425744
E-Mail: gr.merchant@btconnect.com

EXTENSIONS & ALTERATIONS
2 MIDDLE ROAD
WHAPLORE
SPALDING, LINC'S. PE12 6TW

MR & MRS A. WHITE

Drawing
PROPOSED
FLOOR LAYOUT PLANS & ELEVATIONS
SITE PLAN.

Date	Drawn
MARCH 2021.	SLT

1/50, 1/100, (Unless otherwise stated)

[illegible]