

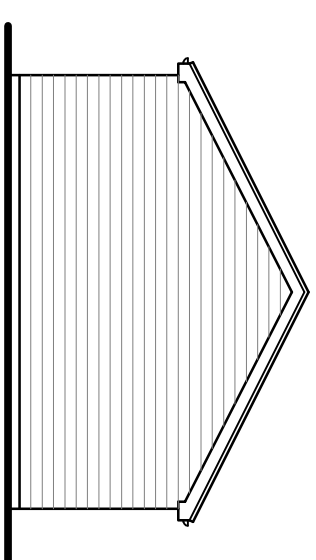
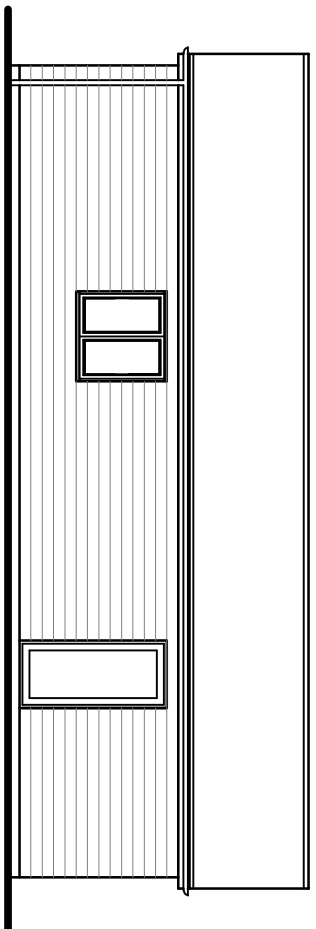
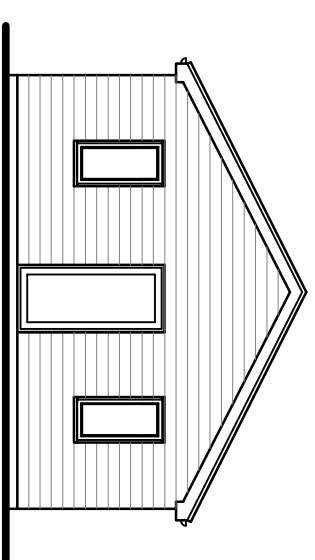


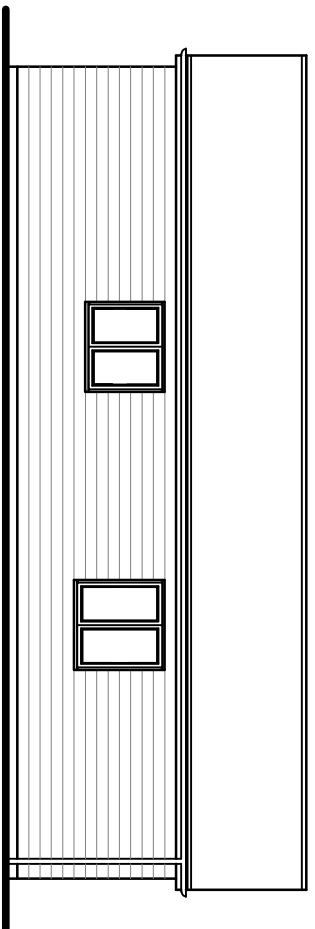


EXTERNAL MATERIAL SCHEDULE:-

- Walls - Timber Clad - Painted White
- Roof - Cedar Riverdale Slates - Graphite
- Windows & Doors - UPVC - Dark Grey
- Guttering/ Downpipes - Black - UPVC
- Fascia & Bargeboard - Dark Grey - UPVC

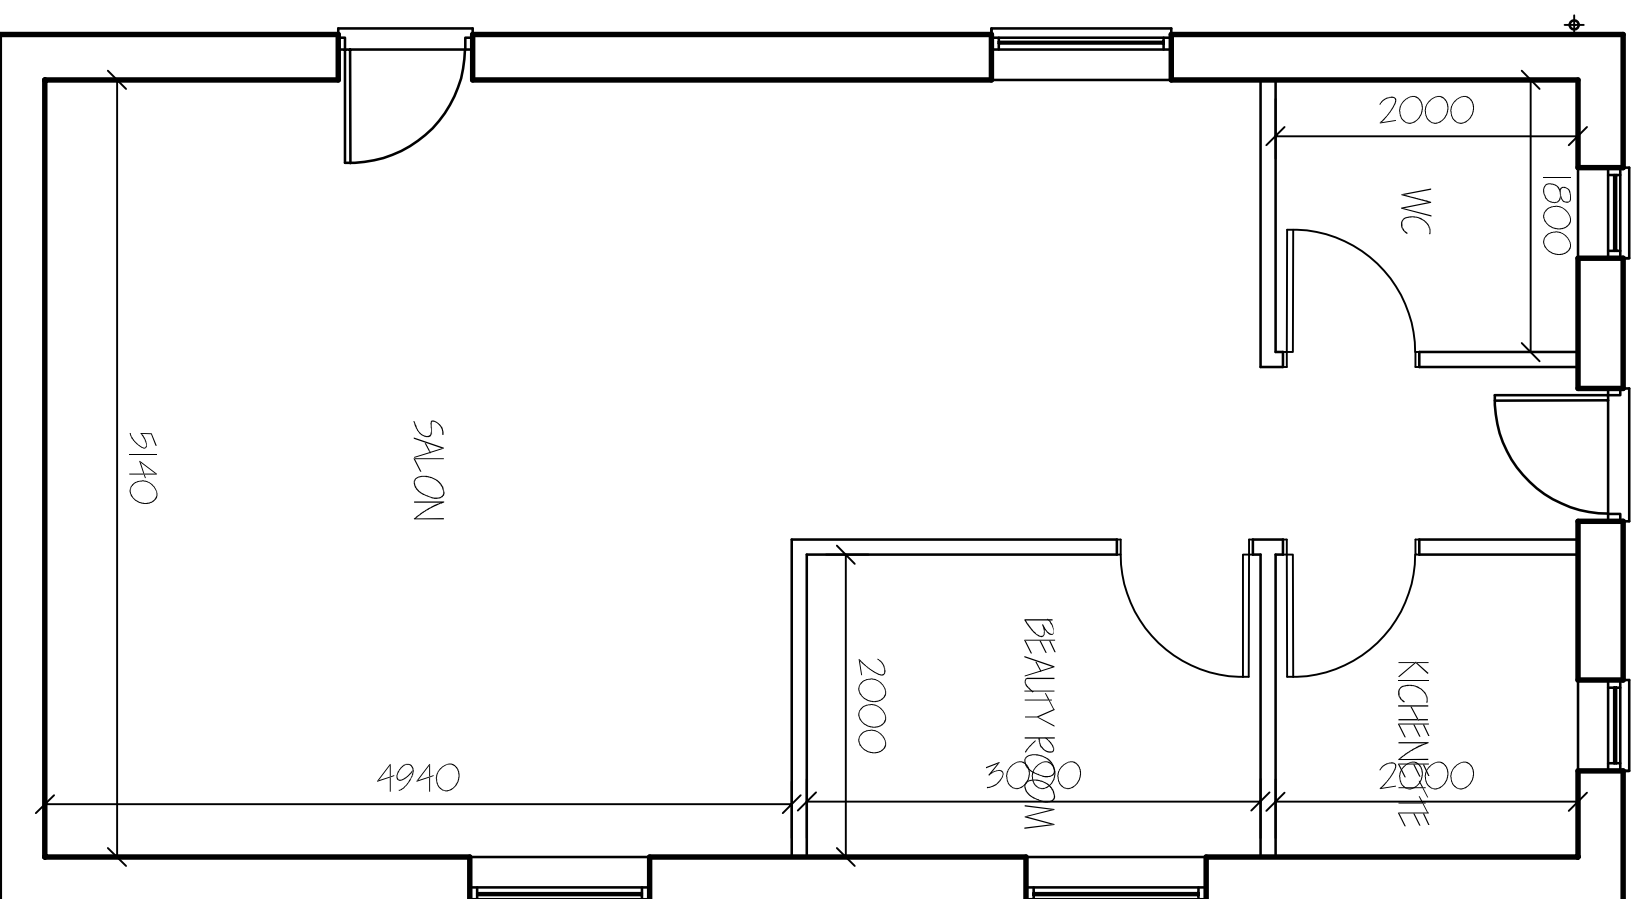

Ordnance Survey (c) Crown Copyright 2023. All rights reserved. Licence number 100022432

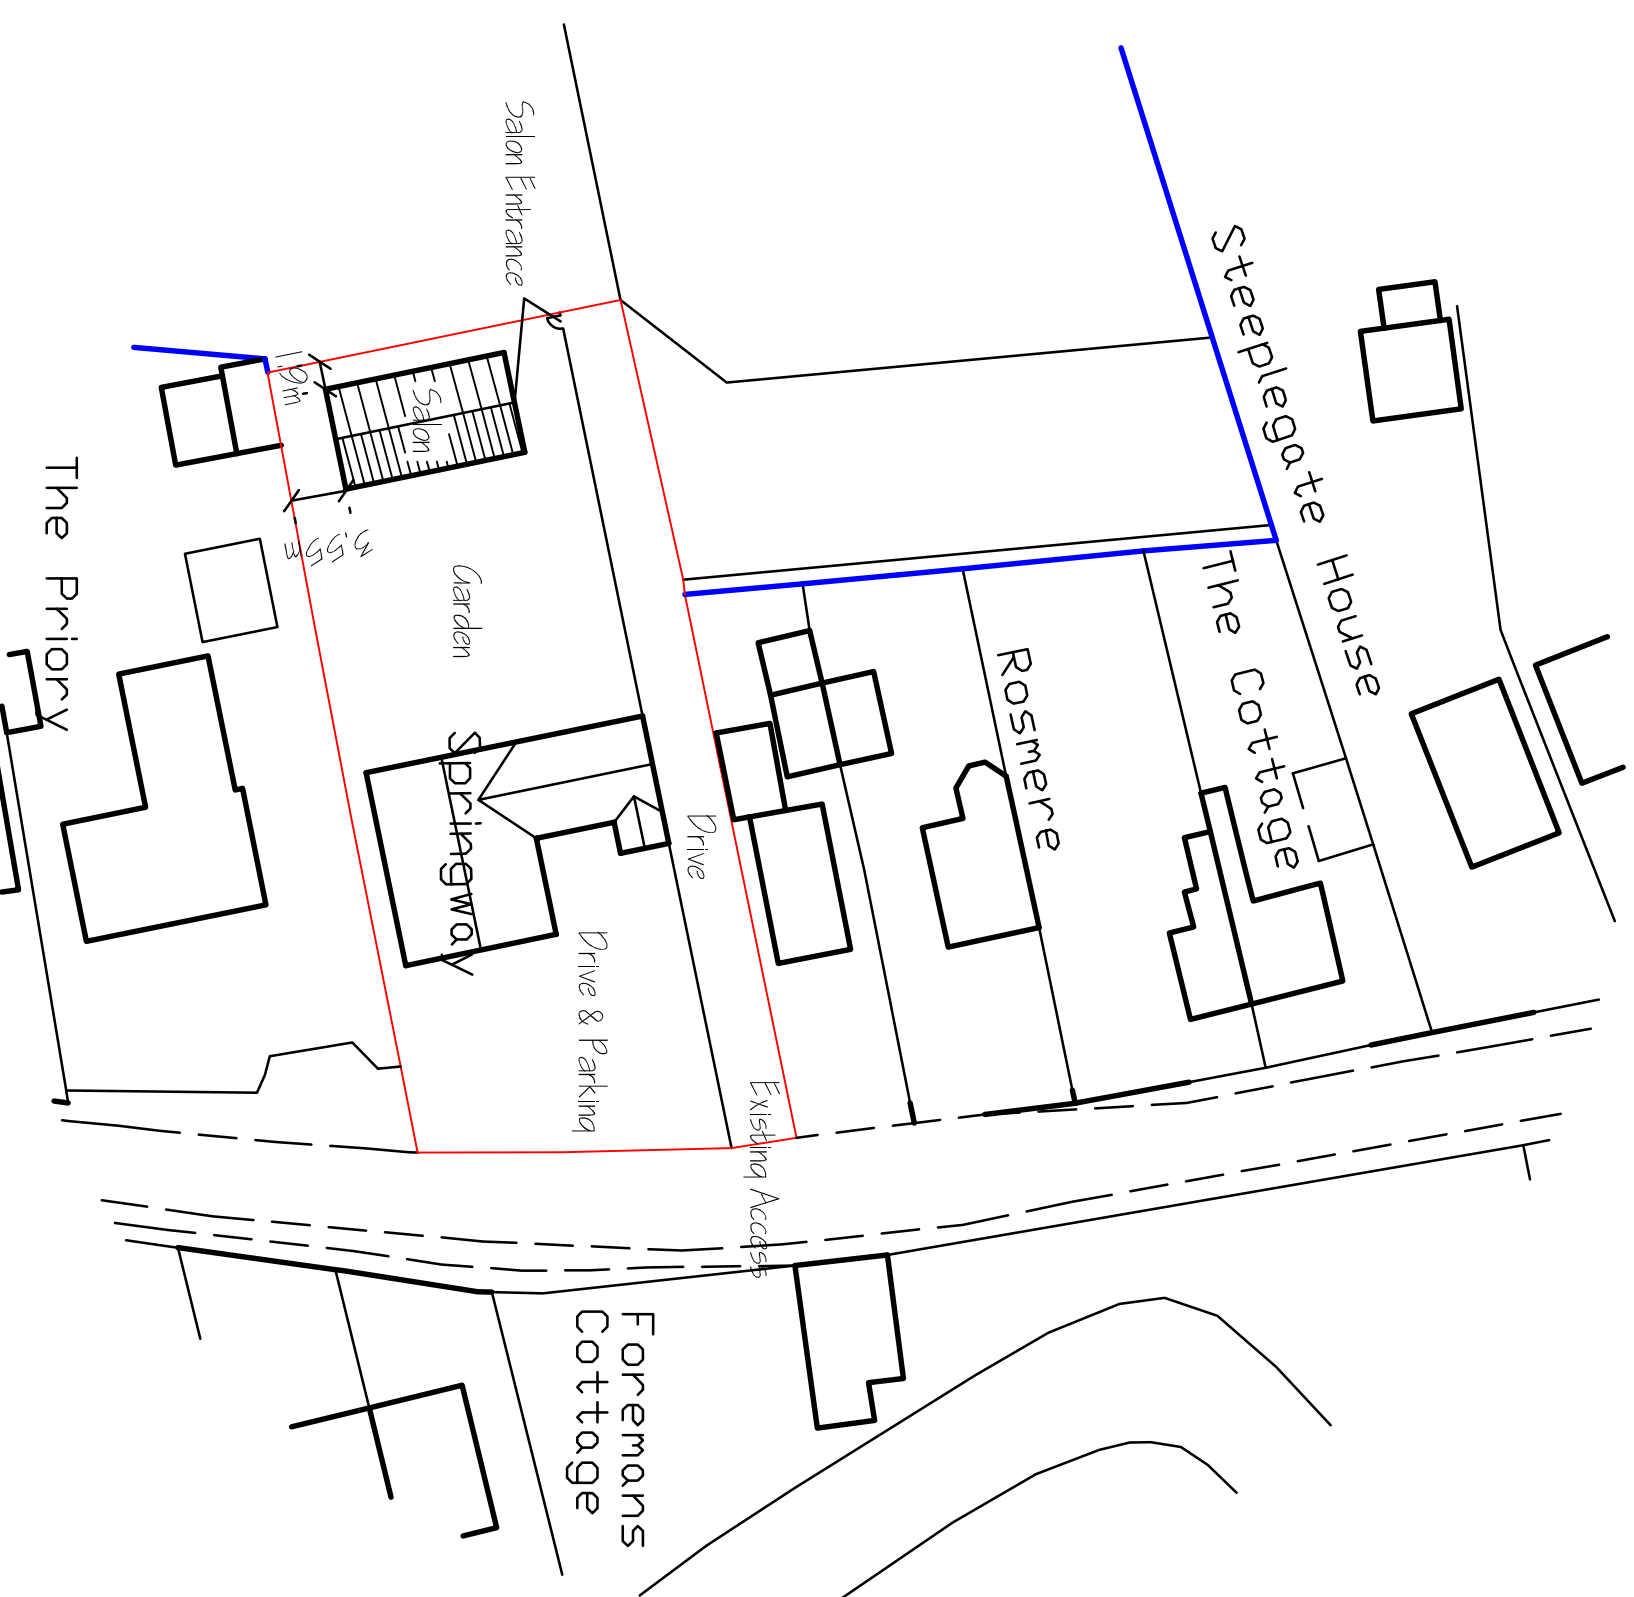[illegible]