
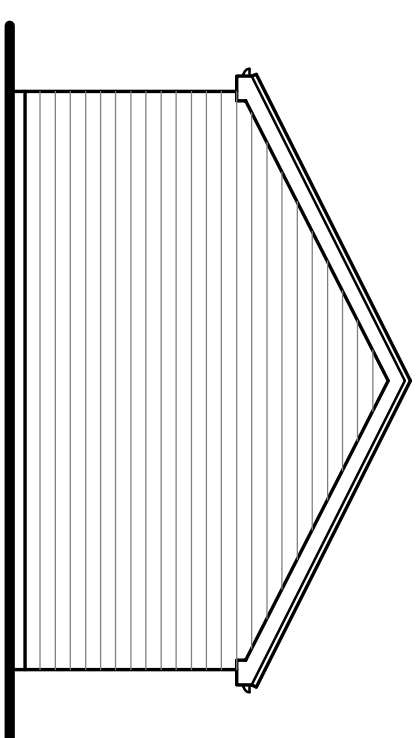
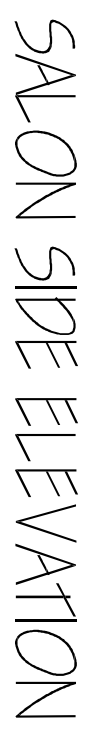
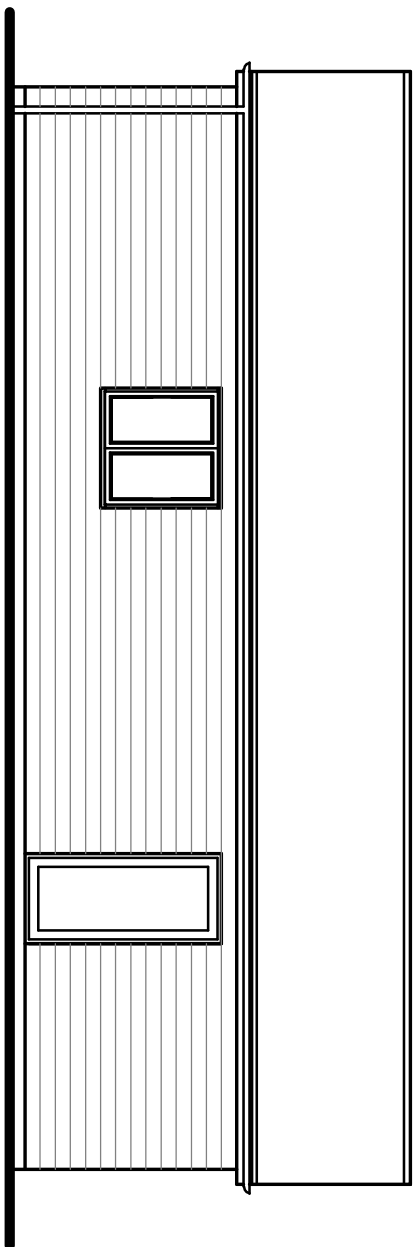
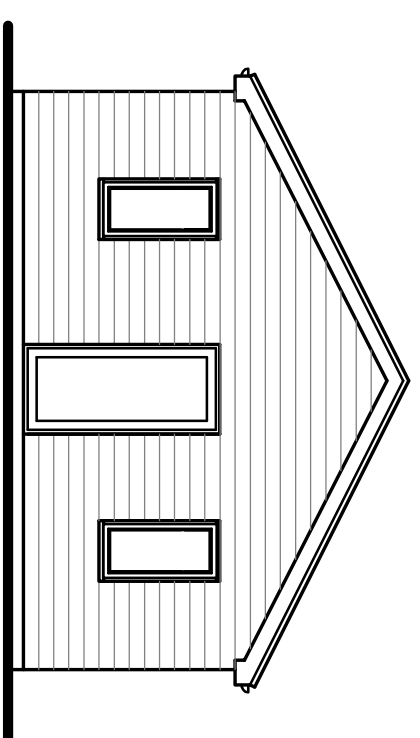
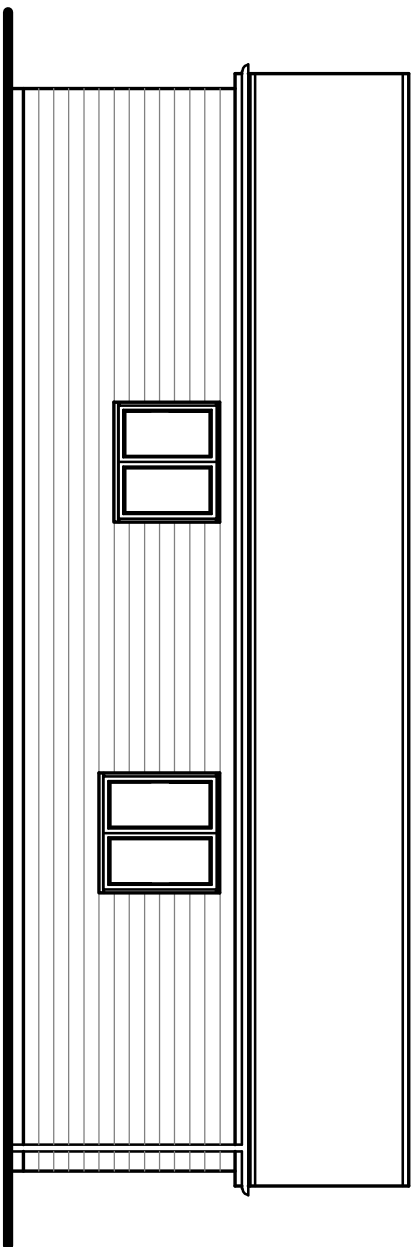
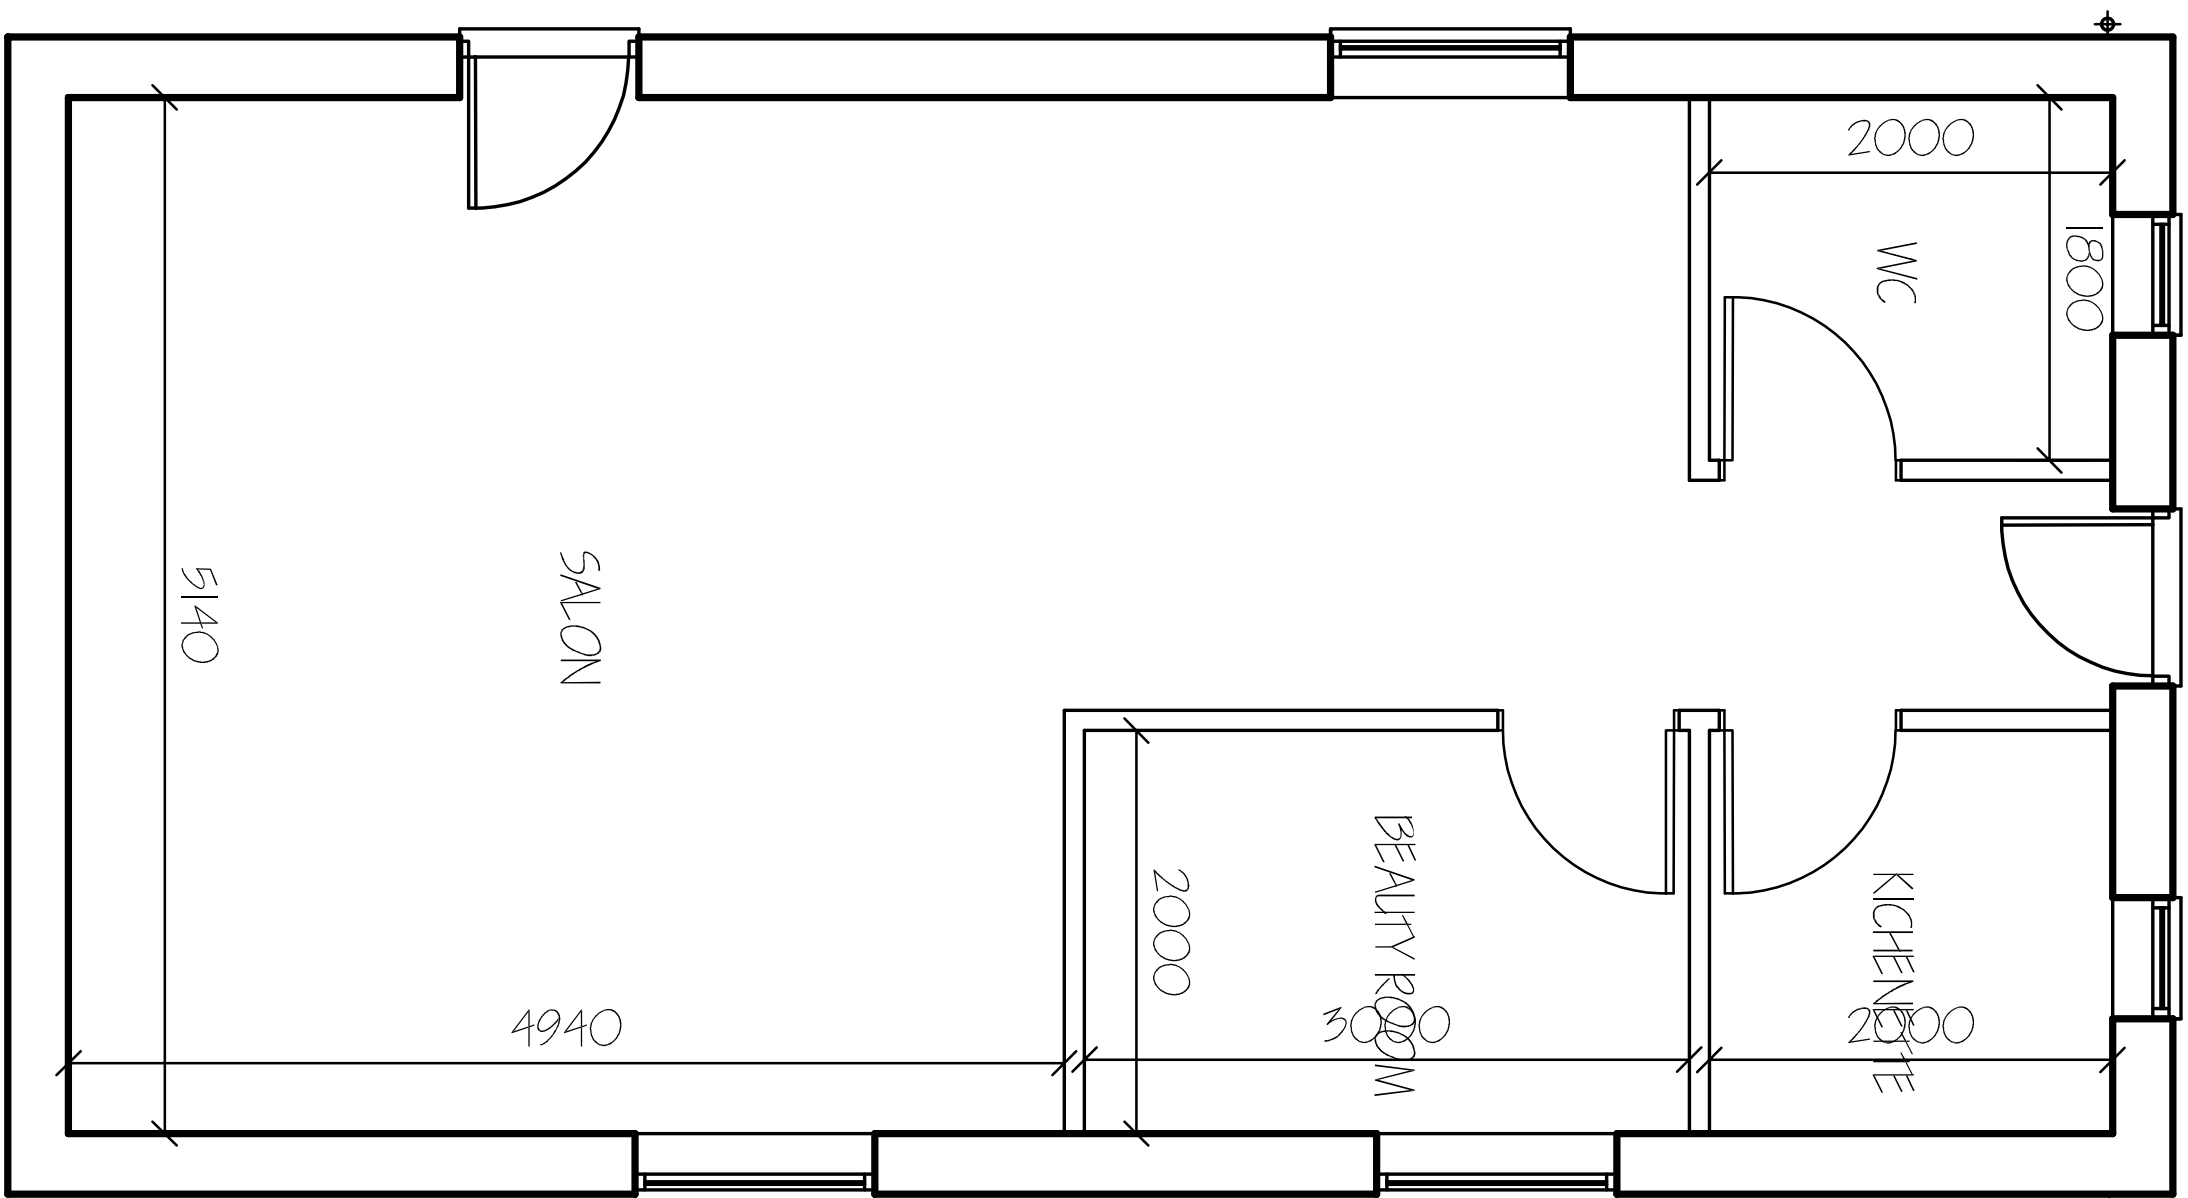


EXTERNAL MATERIAL SCHEDULE:-

- Walls - Timber Clad - Painted White
- Roof - Cedar Rendale Slates - Graphite
- Windows & Doors - UPVC - Park Grey
- Guttering/ Downpipes - Black - UPVC
- Fascia & Bargeboard - Dark Grey - UPVC

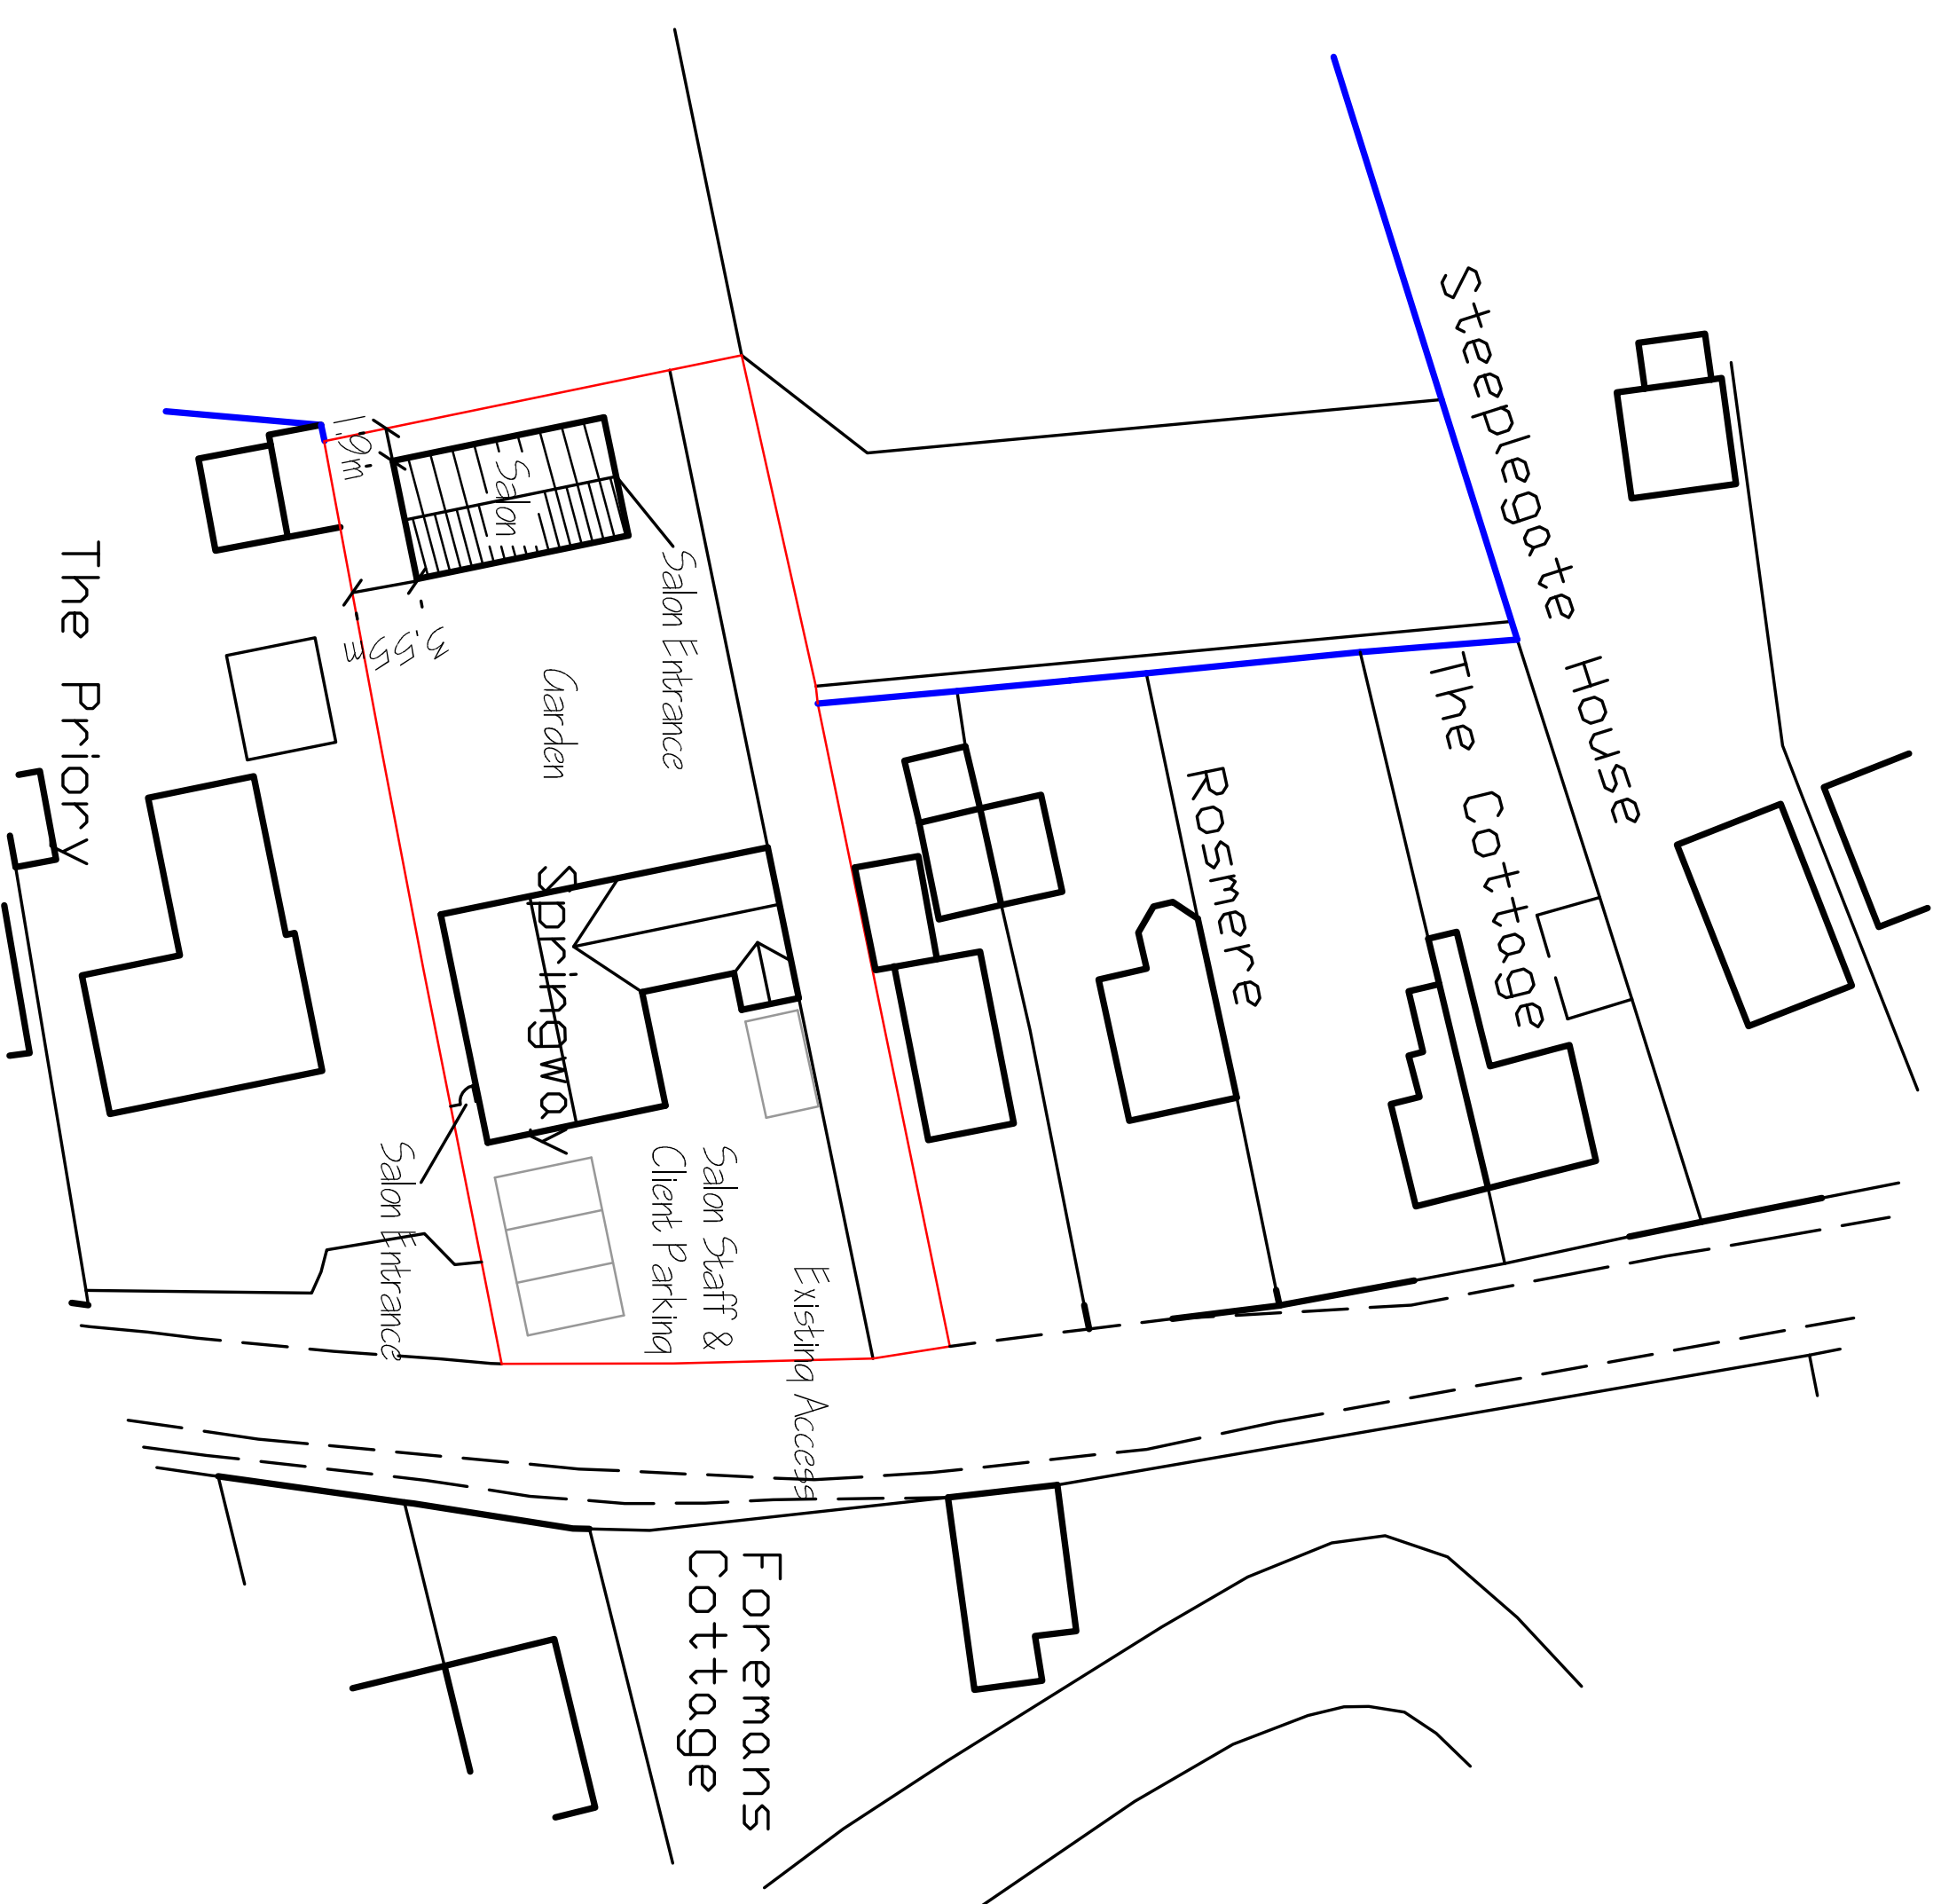

SALON FLOOR PLAN

LOCATION PLAN
1/1250

SITE PLAN
1/500

[illegible]