
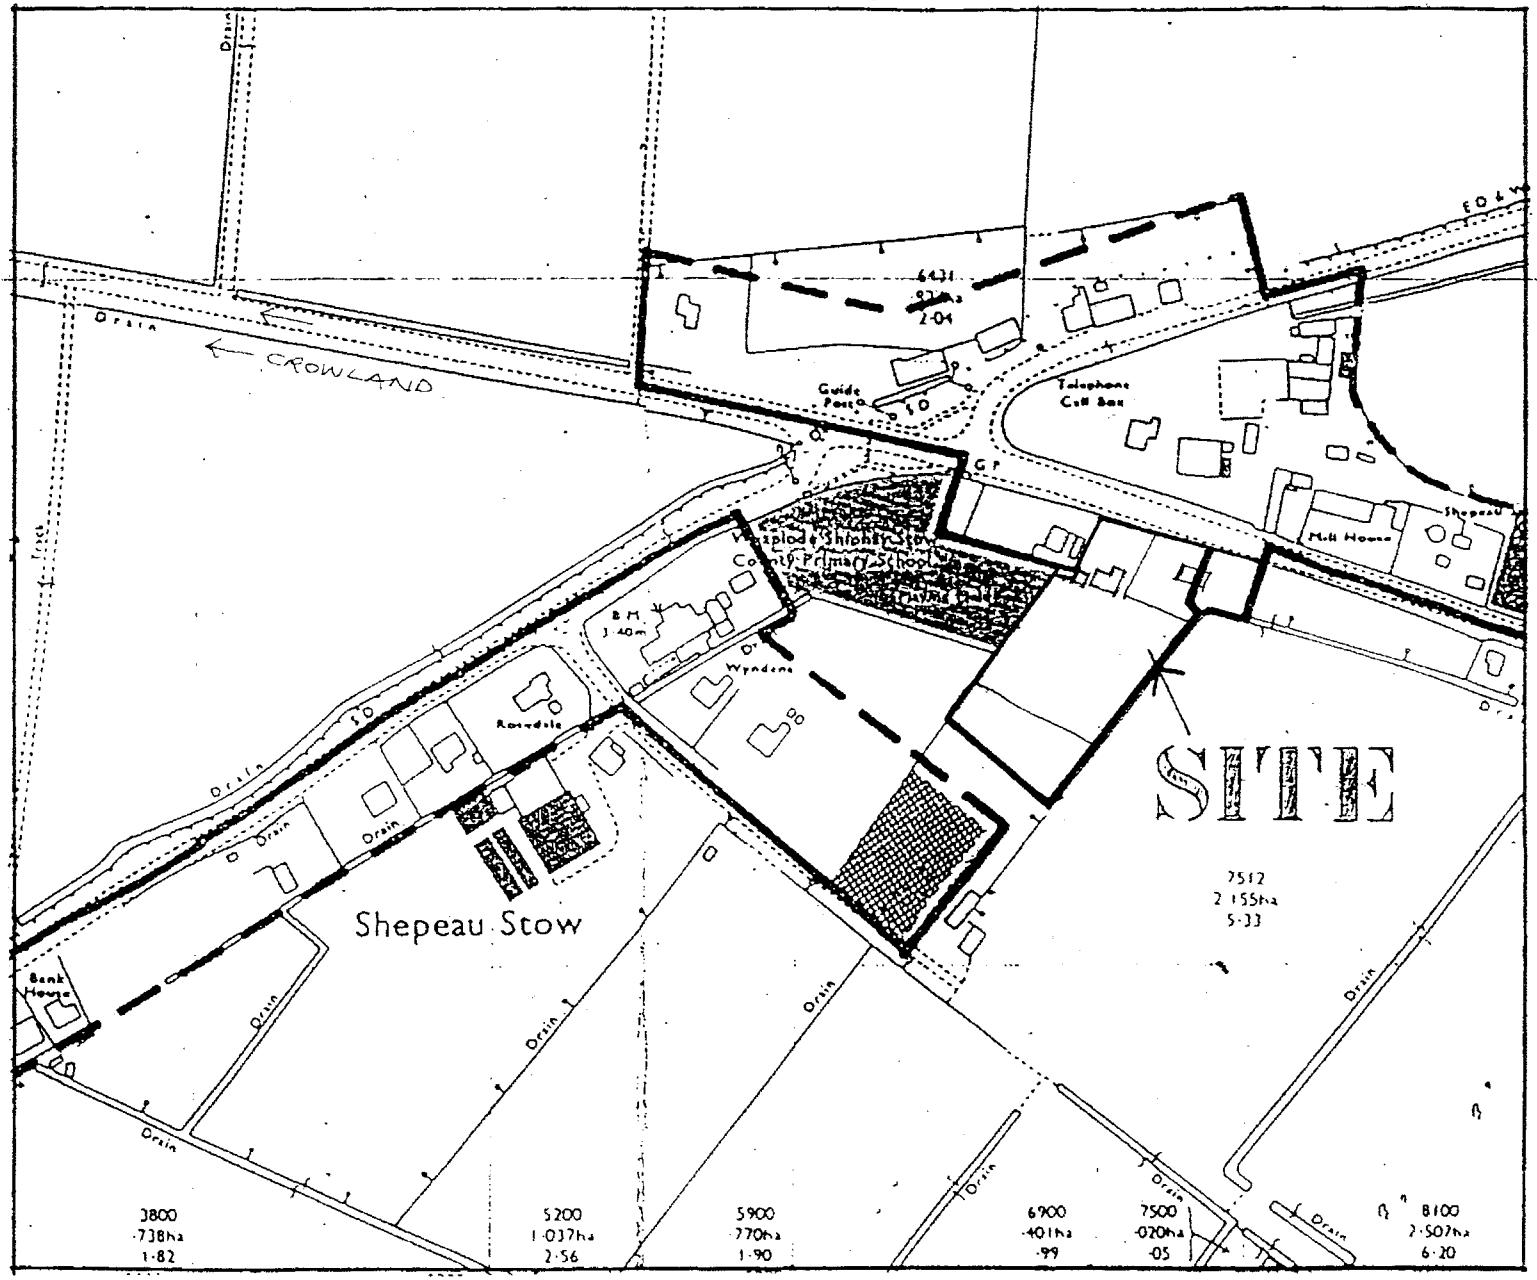


RECEIVED
05 MAR 2001
Ref: H23/0262/01
DETERMINED

LOCATION PLAN 1/2500

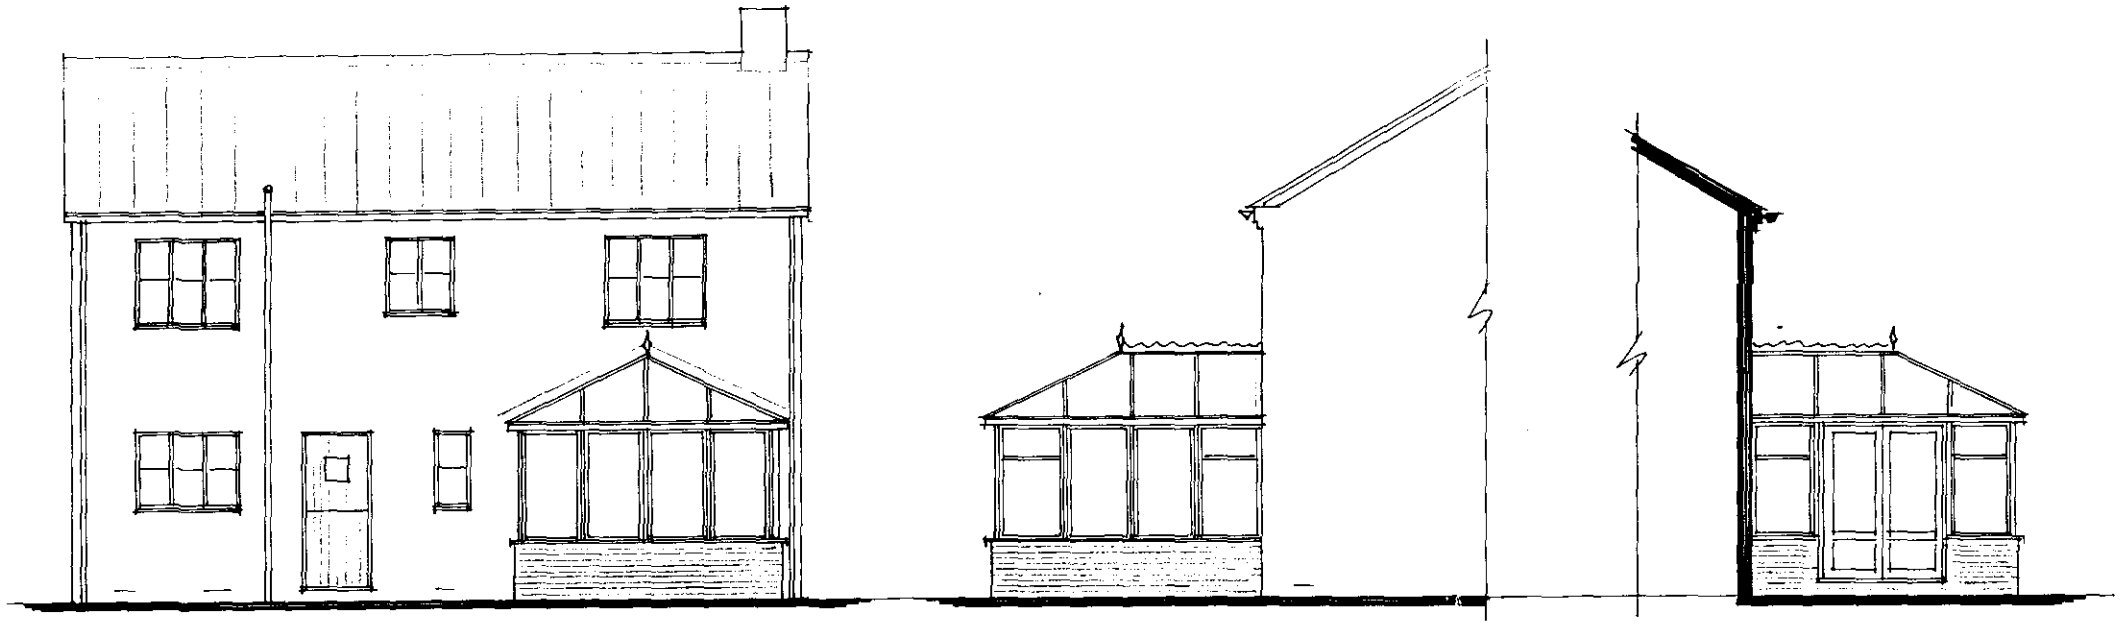


Rear Elevation.


Side Elevations.

0262|01

Grey Anti-sun glass roof.
White PVCu frames.
Brick to match house.

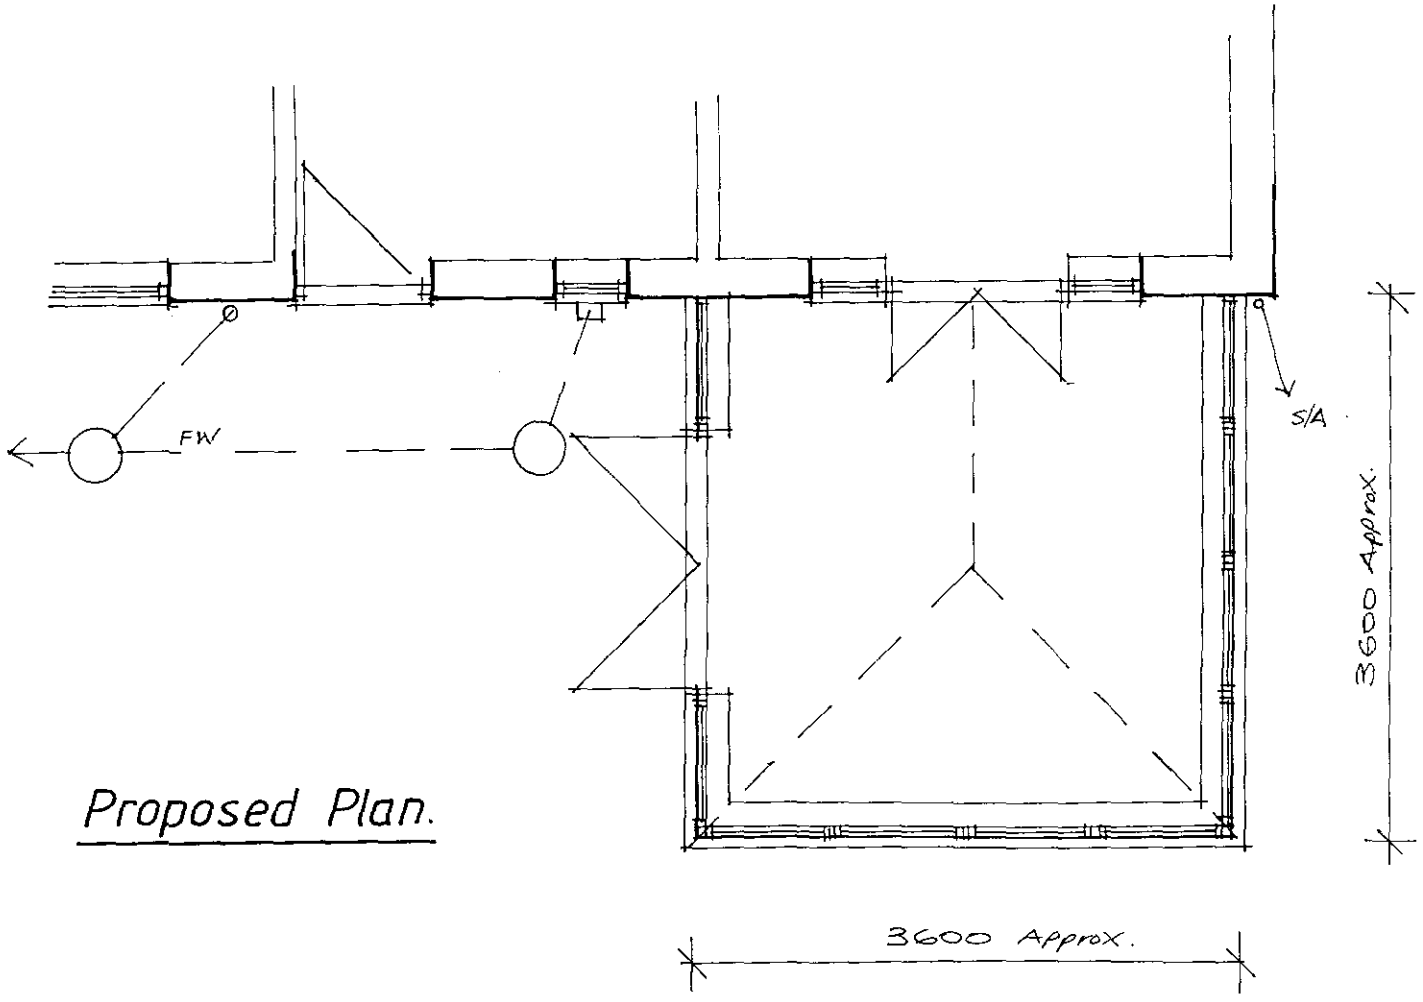

Proposed Plan.

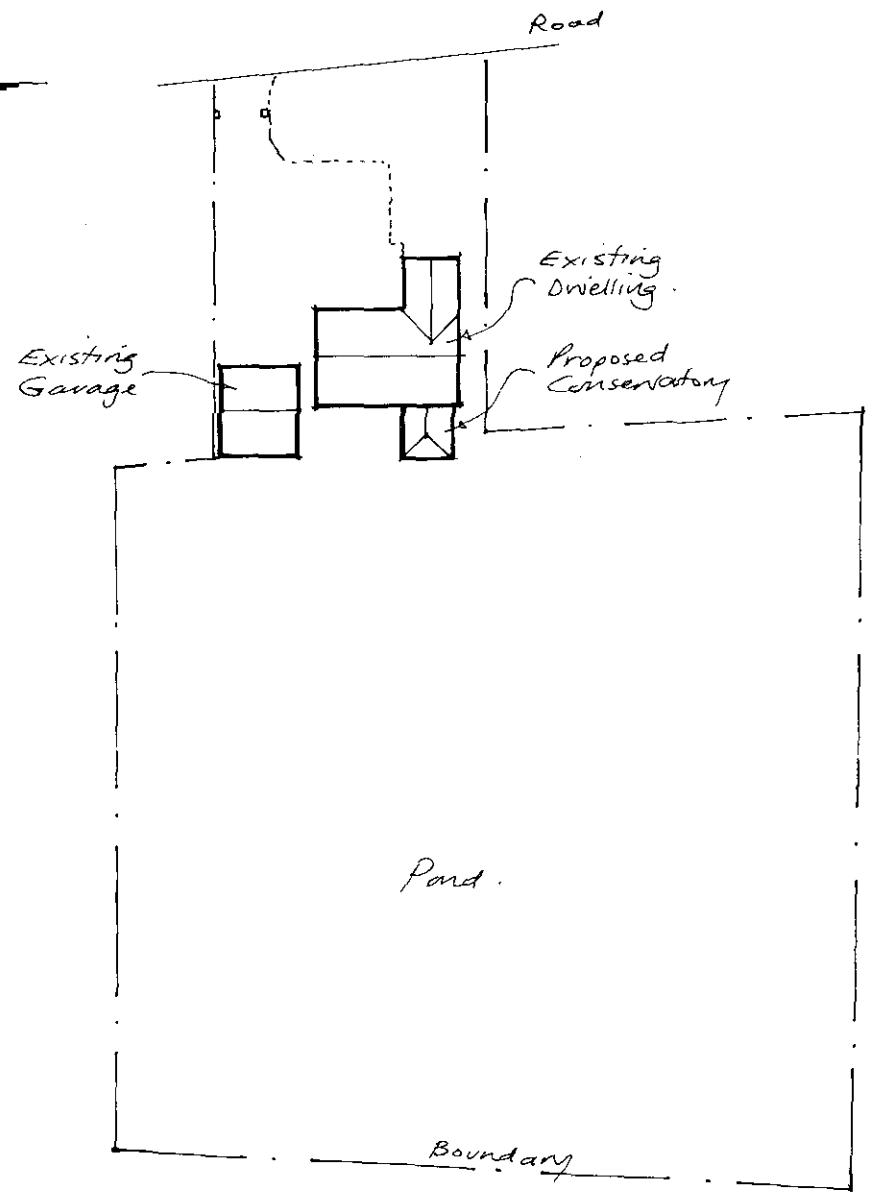

Block Plan.

BRECKENRIDGE
CONSERVATORIES

PROJECT. Proposed Conservatory to rear Stonelake Cottage, Shepeau Stow MR. & MRS. STONE.	REVISIONS.
	SCALE. 1/50 1/100 1/500
	DATE. FEB 01.
	DWG. N° BREC0359/01.

DO NOT SCALE PRINTS.

BREC. COPYRIGHT 2001.