



APPROVED BUND–H23/1247/07.

CROSS SECTION OF SITE. 1:250.

SPECIFICATION

- EARTH BUNDS FORMED FROM IMPORTED NON DELETERIOUS MATERIAL
- BETWEEN BUNDS PROVIDE 300MM LAYER OF IMPORTED CLEAN SUBSOIL AND CAPPING LAYER.
- TRACKS ARE TO BE FORMED OF IMPORTED SUBSOIL MIXED WITH WOOD BARK FOR NATURAL DRAINAGE FORMED TO PROVIDE SHAPED CORNERS AND MOUNDS
- ACCESS PROVIDE LAYER OF GEOTEXTILE ON EXISTING GROUND AND BUILD UP IN LAYER OD ROAD PLANNINGS

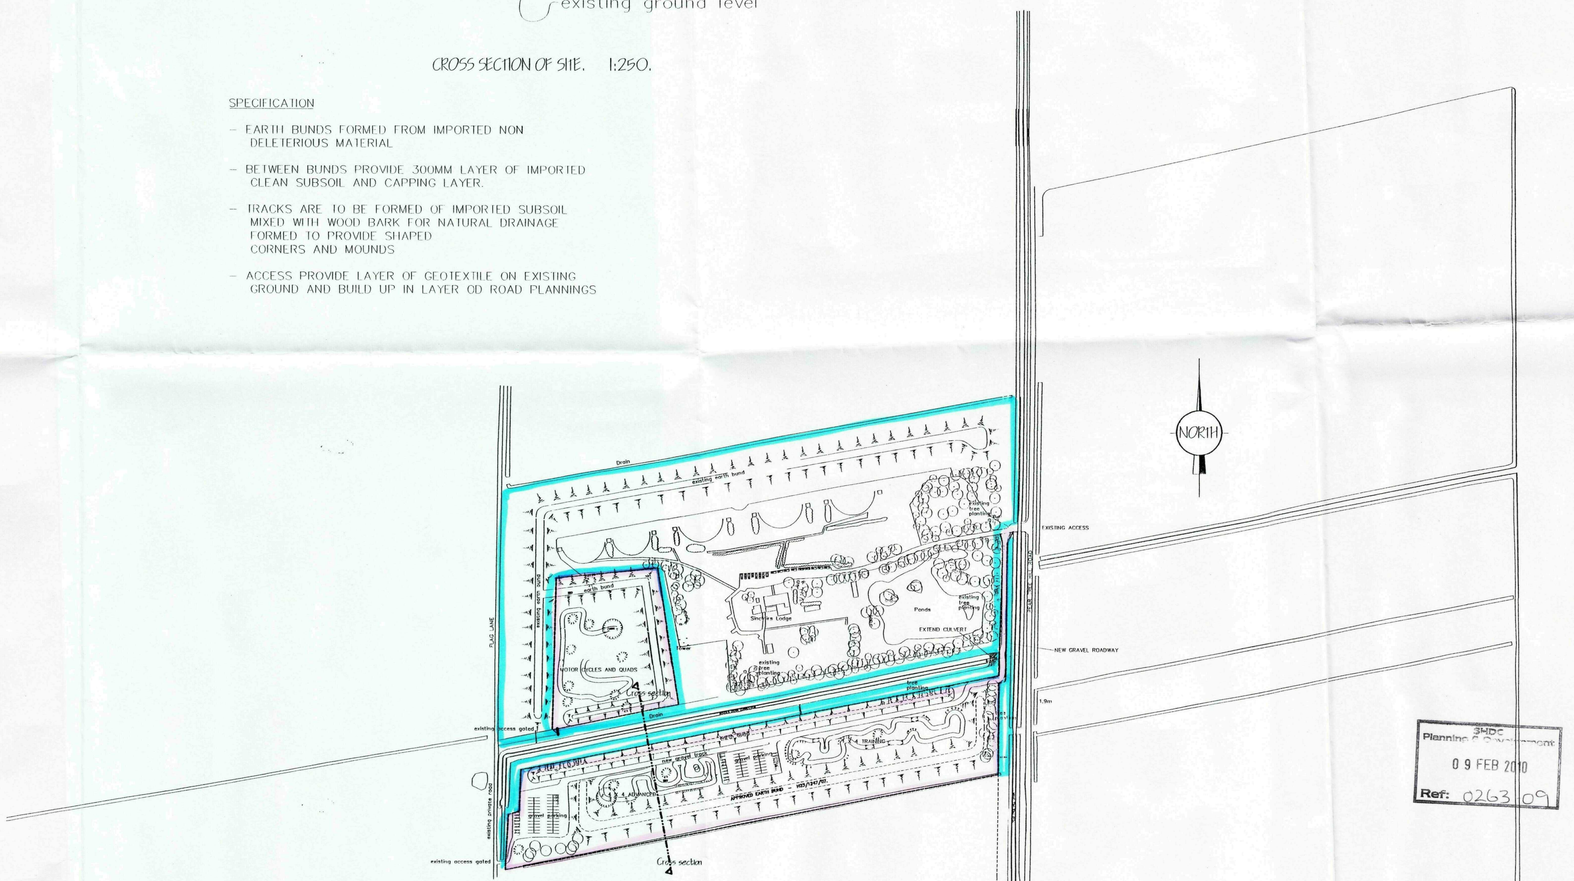


LOCATION PLAN. 1:2500.

SHDC
Planning & Development
09 FEB 2010
Ref: 0263/09

| ref: | revision | date |
|---|---|---|
| A | BUILDING REGULATIONS | MAY '02 |


**G. R. MERCHANT**

**I.ENG AMICE FIWO**

**ARCHITECTURAL, STRUCTURAL AND LAND DRAINAGE CONSULTANTS**

**Unit 4, Wrights Mews**
**12A Park Road, Holbeach,**
**Spalding, Lincs. PE12 7EE**
**Tel: 01406 490800**
**Fax: 01406 425744**
**E-Mail: G. R. Merchant @ Merchant. F9. Co. UK**


Project

OFF ROAD RECREATIONAL AREA,
SINCLAIR SHOOTING GROUND,
PEAR TREE HILL ROAD, WHAPLODE,
SPALDING LINC'S. PE12 0SL.

Client

A. SINCLAIR.

Drawing

LOCATION PLAN & SITE CROSS SECTION.


| Job Ref. | Drawing No. |
|---|---|
| 2054-09. | 03. |
| **Date** | **Drawn** |
| JAN' 2010. | GRM |

Scales

AS INDICATED.


**DO NOT SCALE FROM THIS DRAWING**

This drawing is copyright and may not be altered, traced, photographed or used for any other propose other then that for which it is issued.
The General Contractor is to check all dimensions on site and report any discrepancies to the Architect.
All details shown on this drawing including foundations are based upon typical site conditions related to the area. No responsibility can be accepted for abnormal conditions which may be discovered during construction unless reported to the Architect so that design ammendments may be considered. Site soil surveys are recommended in respect of foundations to establish specific site conditions before foundation work is undertaken.

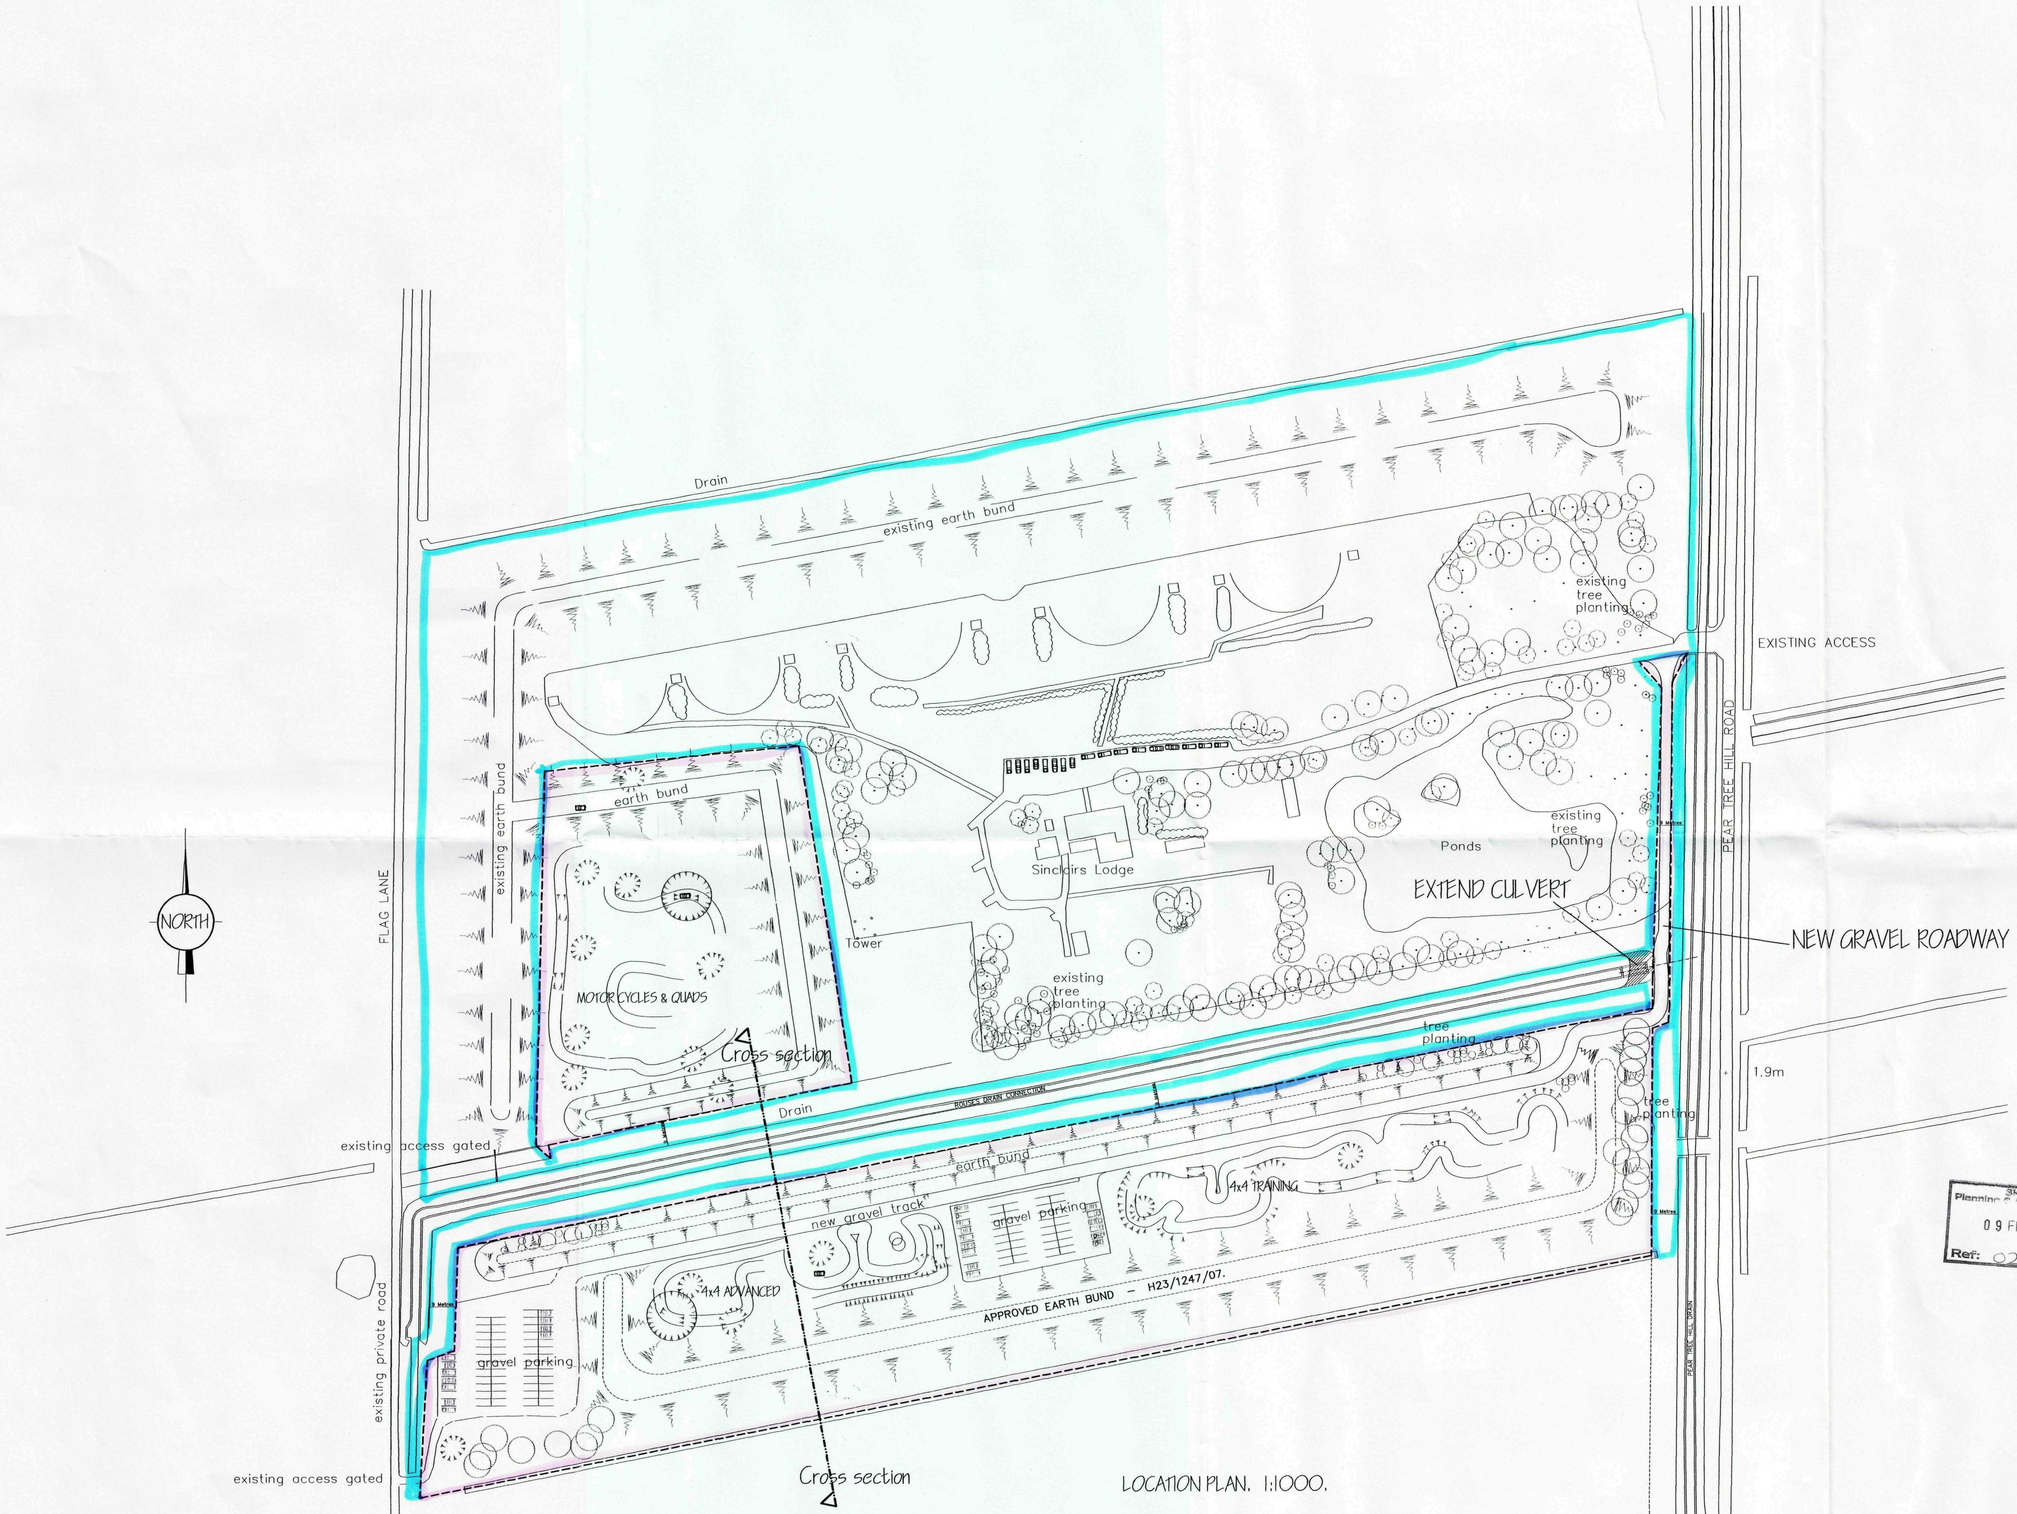


LOCATION PLAN. 1:1000.

## EXTEND CULVERT

Existing culvert in the Rauses Drain Connection and Pear Tree Hill Drain junction to be extended subject to approval and specification - approved by South Holland I.D.B.

## NEW GRAVEL ROADWAY

New gravel roadway to site alongside Pear Tree Hill Drain, which contravenes Byelaw 10 of the South Holland I.D.B. Byelaws to be subject to their approval. Roadway to be constructed with compacted hardcore and road planings with no kerb edgings.

## EARTH BUNDS (EMBANKMENTS)

Prior to construction of earth bunds alongside drains a structural assessment of the underlying soil capability to withstand the additional loading from the bunds without becoming unstable to be carried out.

| ref: | revision | date |
|---|---|---|
| | | |

**G. R. MERCHANT LTD.**
**I.ENG AMICE FIWO**

**ARCHITECTURAL, STRUCTURAL AND LAND DRAINAGE CONSULTANTS**

**4 Wrights Mews**
**12A Park Road, Holbeach,**
**Spalding, Lincs. PE12 7EE**
**Tel: 01406 490000**
**Fax: 01406 425744**
**E-Mail: gr.merchant@btconnect.com**

Project
OFF ROAD RECREATIONAL AREA.
SINCLAIR SHOOTING GROUND.
PEAR TREE HILL ROAD. WHAPLODE.
SPALDING. LINC'S. PE12 0SL.

Client
A. SINCLAIR.

Drawing
SITE LAYOUT PLAN.

| Job Ref. | Drawing No. |
|---|---|
| 2054-09. | 02. |
| **Date** | **Drawn** |
| JAN' 2010. | GRM. |

Scales
AS INDICATED.

**DO NOT SCALE FROM THIS DRAWING**
This drawing is copyright and may not be altered, traced, photographed or used for any other purpose other than that for which it is issued. The General Contractor is to check all dimensions on site and report any discrepancies to the Architect. All details shown on this drawing including foundations are based upon typical site conditions related to the area. No responsibility can be accepted for abnormal conditions which may be discovered during construction unless reported to the Architect so that design amendments may be considered. Site soil surveys are recommended in respect of foundations to establish specific site conditions before foundation work is undertaken. This drawing is limited in the amount of information contained and does not purport to contain a full specification of the works. It is solely for the purpose of obtaining Planning / Building Regulation approval. This drawing must not be used as a contract document alone. The works will not be supervised or inspected on site by G.R. Merchant or any nominated representative. It is the client or his agents responsibility to employ a competent contractor to carry out the works detailed on this drawing. The contractor is to be contracted to carry out all works in accordance with the latest British Standard Specifications and Codes of Practice. All materials to be new unless otherwise stated and all components and materials etc. to be used fitted and installed etc. in strict accordance with manufacturers instruction and relevant code of practice. Materials shall conform to appropriate British standard specification or BBA certificate or European code equivalent. The Employer / Client shall ensure that the selected contractor is conversant with and adopts all measures necessary to achieve compliance with Health and Safety legislation for Building sites and Work places. The Employer / Client is advised that should the works need to comply with the Construction Design and Management Regulations an Independent Planning Supervisor will be required. The works shall comprise of all that is shown on the drawing and details. Work that may not specifically be shown but may be reasonably inferred as necessary to carry out the works shall be deemed to be included. It is the plot / land owners responsibility to be aware of the Party Wall etc. Act 1996, when building in close proximity to adjoining neighbors boundaries.

Planning Supervisor
09 FEB 2010
Ref: 0263-09